



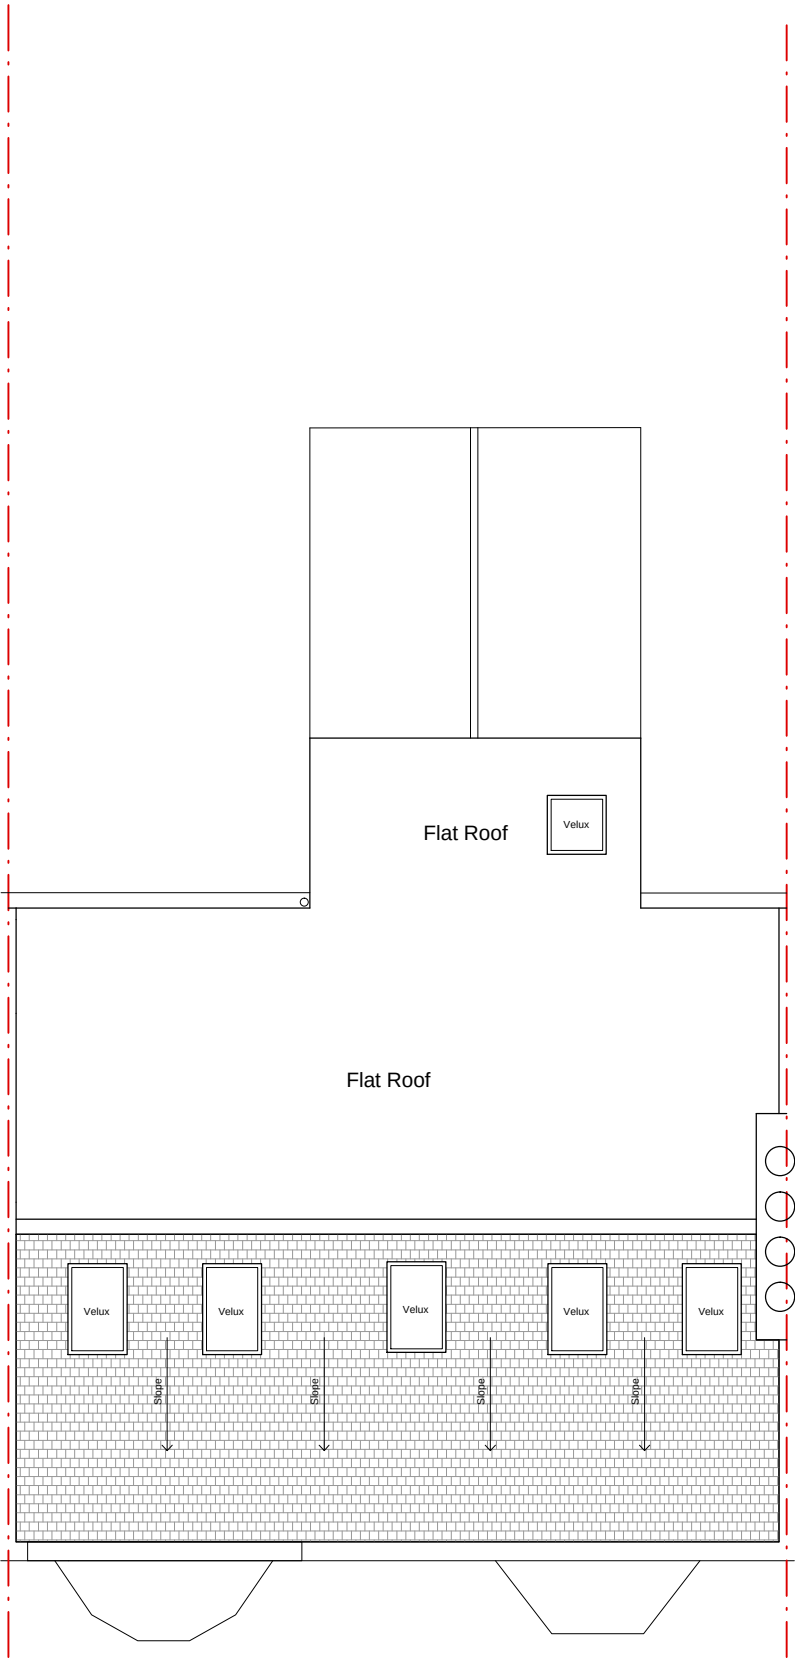

Roof
proposed floor plan
scale 1:100

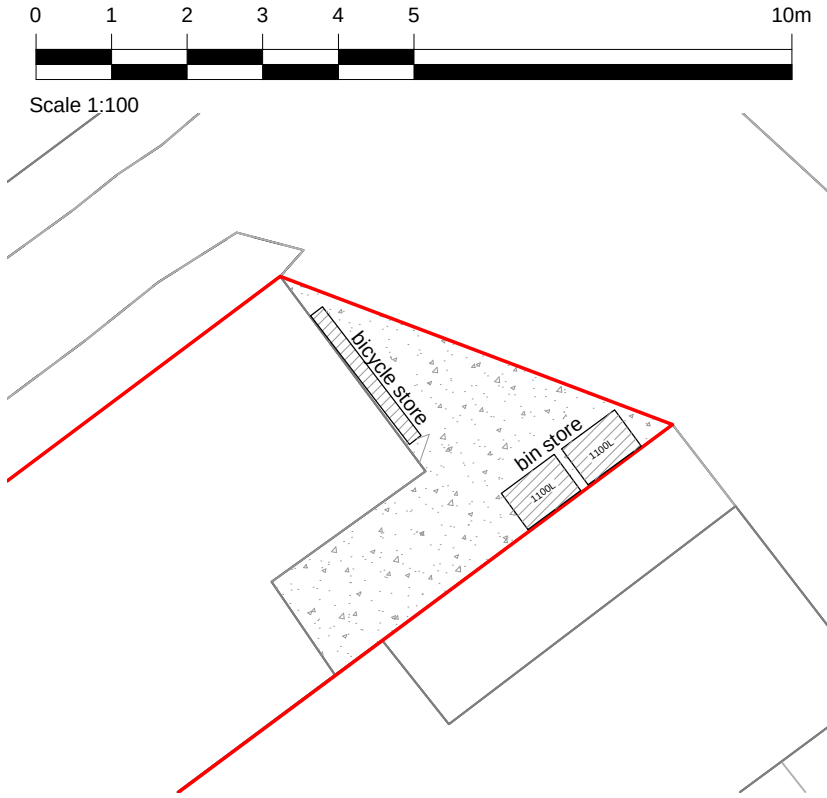

Rear Bin and Bicycle Storage

REVISIONS

All dimensions and particulars are to be checked on site before work commences and any discrepancy to be reported to Hughes Jay & Panter Ltd.



hjp

o o o

Grove House
64 Sutton Grove
Sutton, Surrey, SM1 4LP

Tel: 020 8661 2228
Fax: 020 8661 7551
mail@hjpsurveyors.com
www.hjpsurveyors.com

Operating throughout the UK
from London & West Sussex

hughes jay & panter ltd
chartered surveyors & property consultants

e-mail: mail@hjpsurveyors.com website: www.hjpsurveyors.com

Project

Conversion
37A London Road
Bognor Regis
West Sussex
PO21

Drawing
Proposed Roof Plan

Job Number	Drawing Number : Revision
4832	07: -
Drawn ER	Computer Reference
Date November 2017	Scale 1:100@A3
Client Reynolds	