

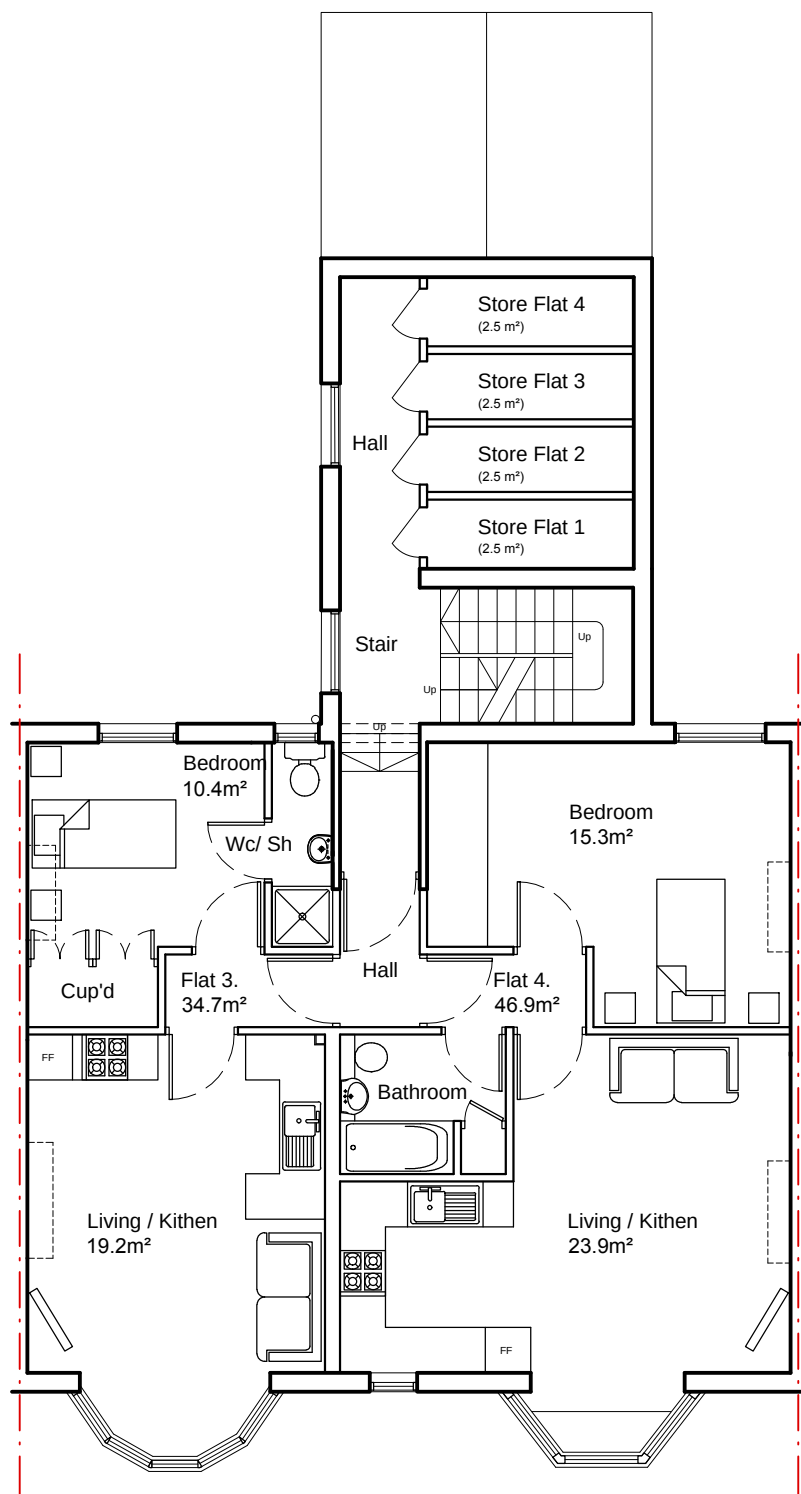


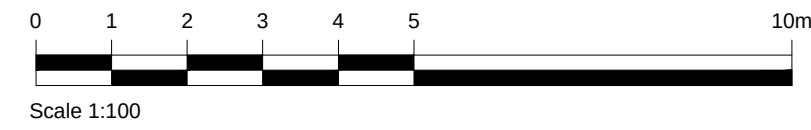

second floor
proposed floor plan
scale 1:100

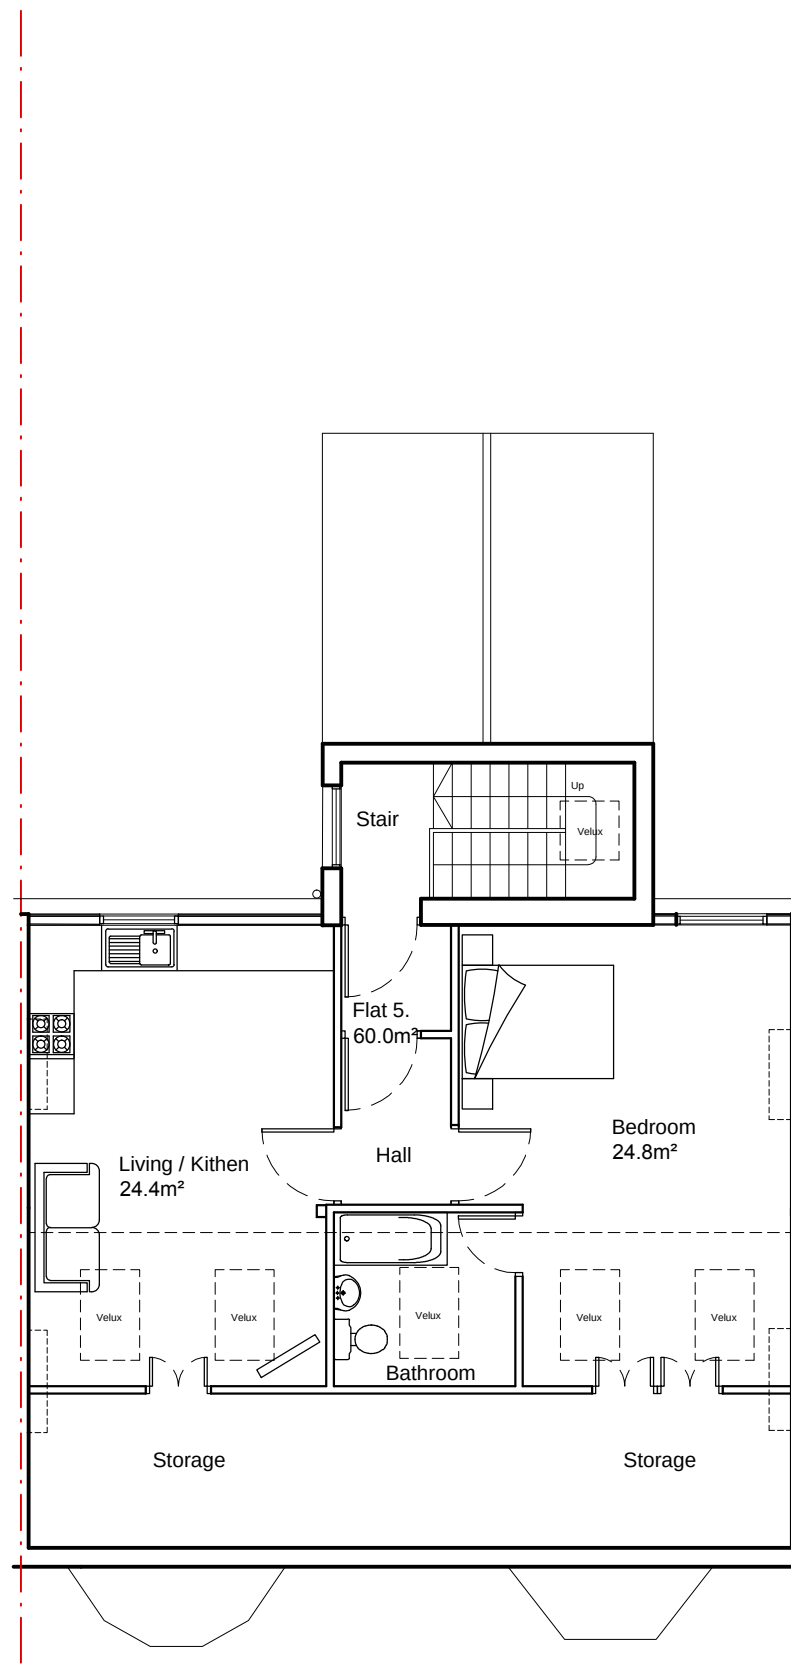

third floor
proposed floor plan
scale 1:100

REVISIONS

All dimensions and particulars are to be checked on site before work commences and any discrepancy to be reported to Hughes Jay & Panter Ltd.

hjp o o o

hughes jay & panter ltd
chartered surveyors & property consultants

Grove House
64 Sutton Grove
Sutton, Surrey, SM1 4LP

Tel: 020 8661 2228
Fax: 020 8661 7551
mail@hjpsurveyors.com
www.hjpsurveyors.com

Operating throughout the UK
from London & West Sussex

e-mail: mail@hjpsurveyors.com website: www.hjpsurveyors.com

Project
**Conversion
37A London Road
Bognor Regis
West Sussex
PO21**

Drawing
**Proposed Second Floor &
Third Floor Plan**

Job Number	Drawing Number : Revision
4832	06: -

Drawn ER Date November 2017	Computer Reference Scale 1:100@A3
--------------------------------------	---

Client Reynolds
