

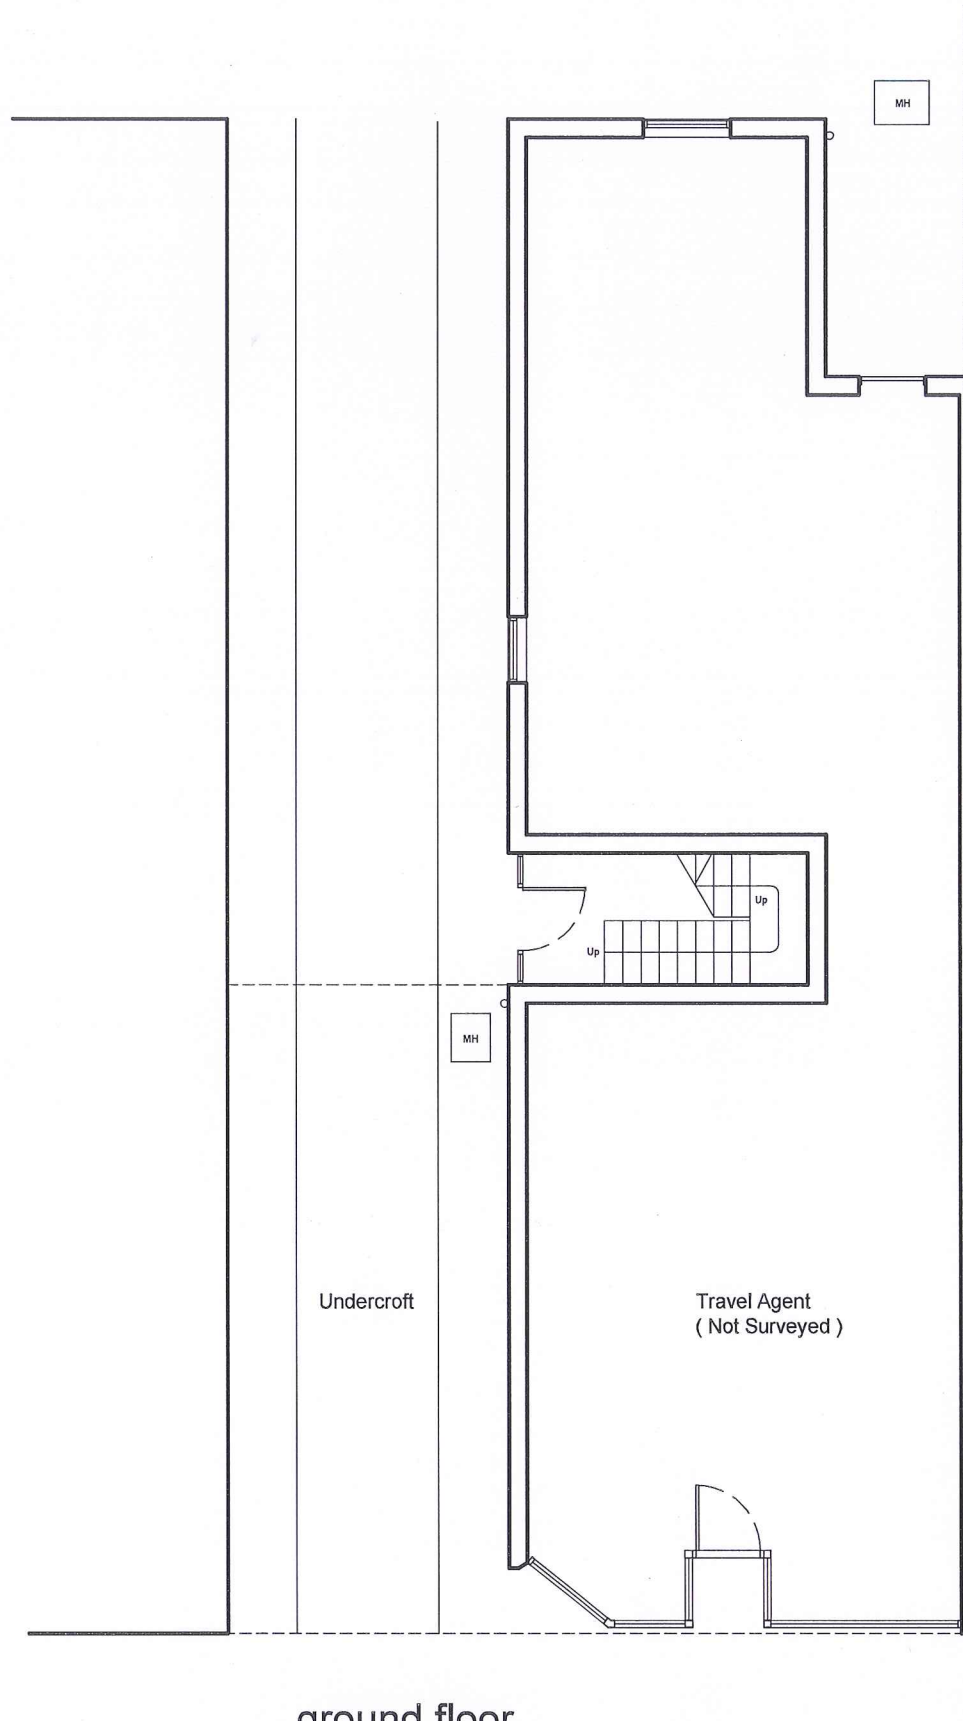


 


ground floor
proposed floor plan
scale 1:100

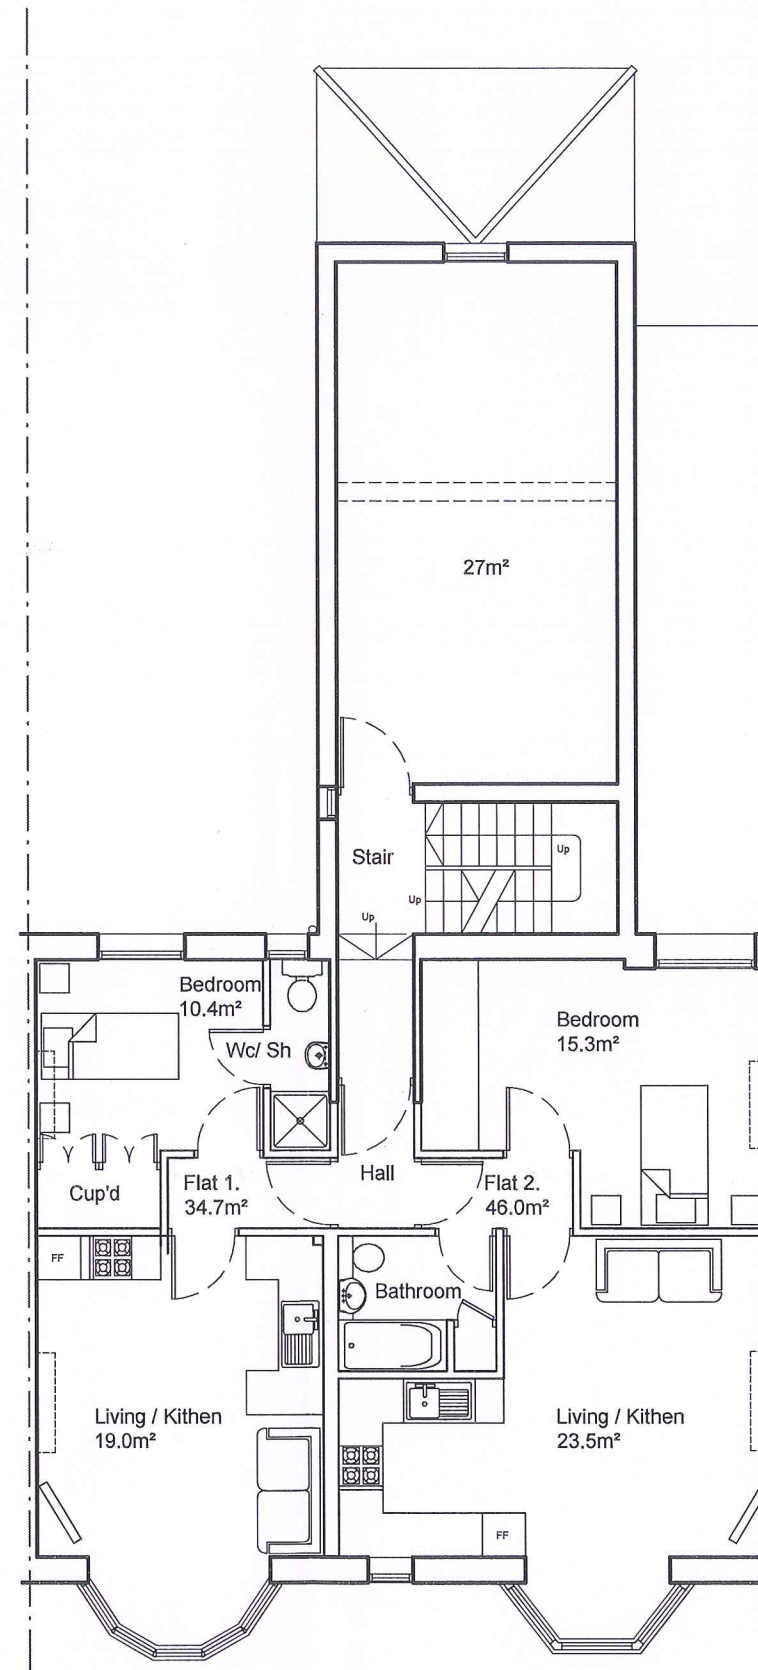

first floor
proposed floor plan
scale 1:100

REVISIONS

All dimensions and particulars are to be checked on site before work commences and any discrepancy to be reported to Hughes Jay & Panter Ltd.

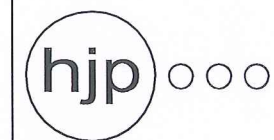

hughes jay & panter ltd
chartered surveyors & property consultants

e-mail: mail@hjpsurveyors.com website: www.hjpsurveyors.com

Project
Conversion
37A London Road
Bognor Regis
West Sussex
PO21

Drawing
Proposed Ground & First
Floor plan

Job Number	Drawing Number : Revision
4832	05: -

Drawn ER Computer Reference

Date November 2017 Scale 1:100@A3

Client
Reynolds