

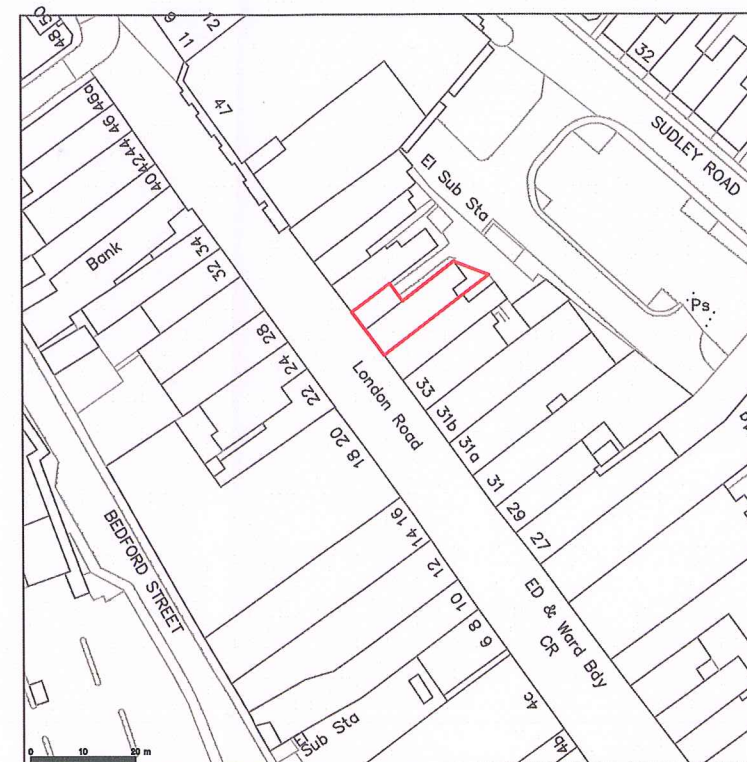


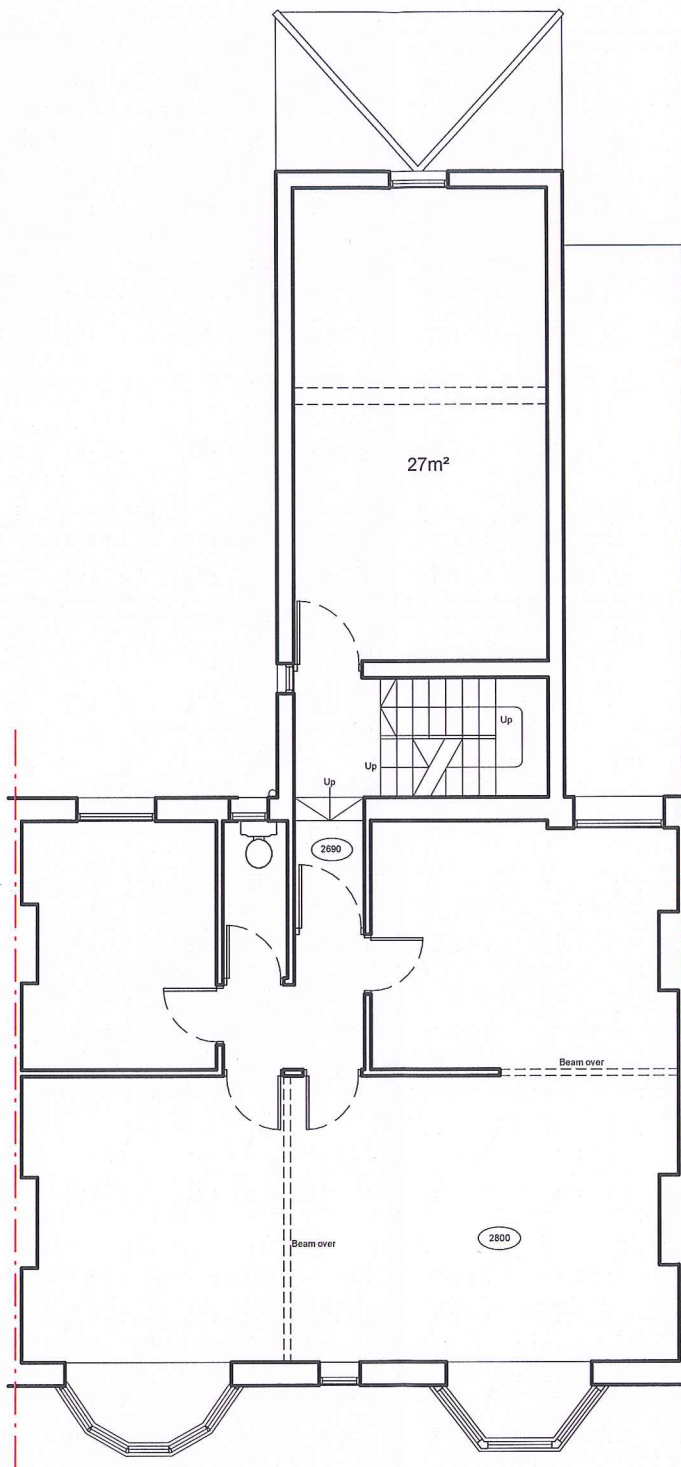

REVISIONS

All dimensions and particulars are to be checked on site before work commences and any discrepancy to be reported to Hughes Jay & Panter Ltd.

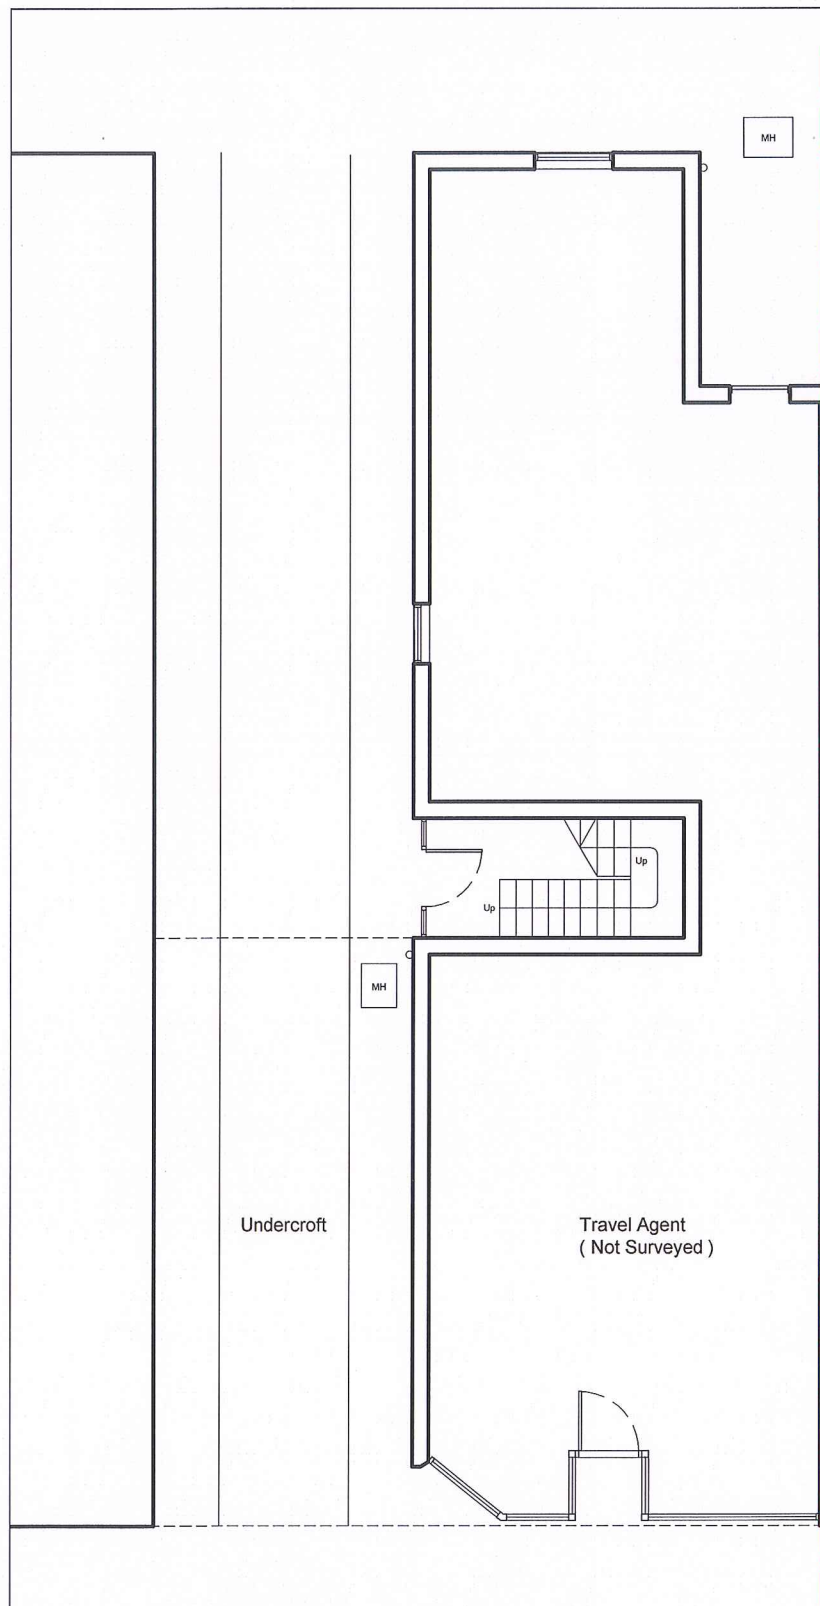

hughes jay & panter ltd
chartered surveyors & property consultants

Grove House
64 Sutton Grove
Sutton, Surrey, SM1 4LP

Tel: 020 8961 2228
Fax: 020 8961 7551
mail@hjpssurveyors.com
www.hjpssurveyors.com

Operating throughout the UK
from London & West Sussex

e-mail: mail@hjpssurveyors.com website: www.hjpssurveyors.com

Project
Conversion
37A London Road
Bognor Regis
West Sussex
PO21

Drawing
Existing Ground & First
Floor Plan & Location Plan

Job Number Drawing Number : Revision
4832 01: -

Drawn Computer Reference
ER
Date November 2017 Scale
1:100@A3

Client
Reynolds

A3