


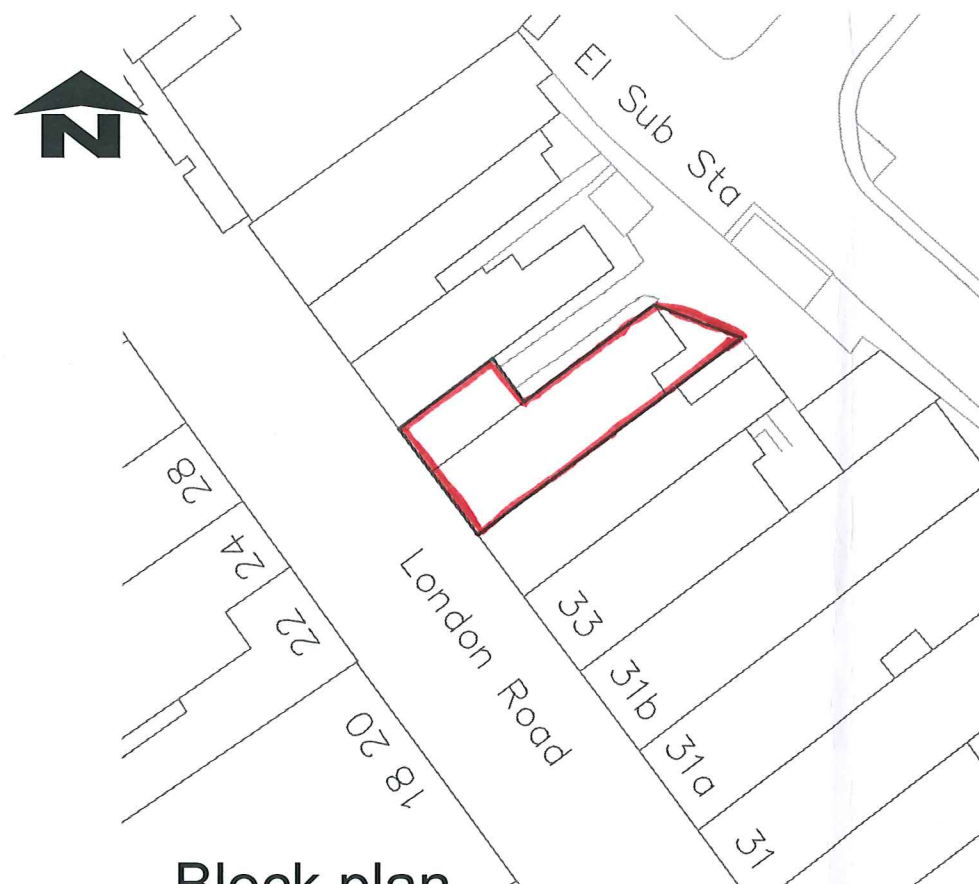

Block plan
1:500

MAR

REVISIONS

All dimensions and particulars are to be checked on site before work commences and any discrepancy to be reported to Hughes Jay & Panter Ltd.

hjp ○ ○ ○ ○

Grove House
64 Sutton Grove
Sutton, Surrey, SM1 4LP

Tel: 020 8661 2228
Fax: 020 8661 7551
mail@hjsurveyors.com
www.hjsurveyors.com

Operating throughout the UK
from London & West Sussex

Hughes Jay & Panter Ltd
Chartered Surveyors & Property Consultants

e-mail: mail@hjsurveyors.com website: www.hjsurveyors.com

Project
**Conversion
37A London Road
Bognor Regis
West Sussex
PO21**

Drawing
**Existing Ground & First
Floor plan**

Job Number	Drawing Number : Revision
4832	BB01: -

Drawn DB	Computer Reference
Date May 2018	Scale 1:100@A3

Client Reynolds

A3