





SCALE 1:100 @ A3

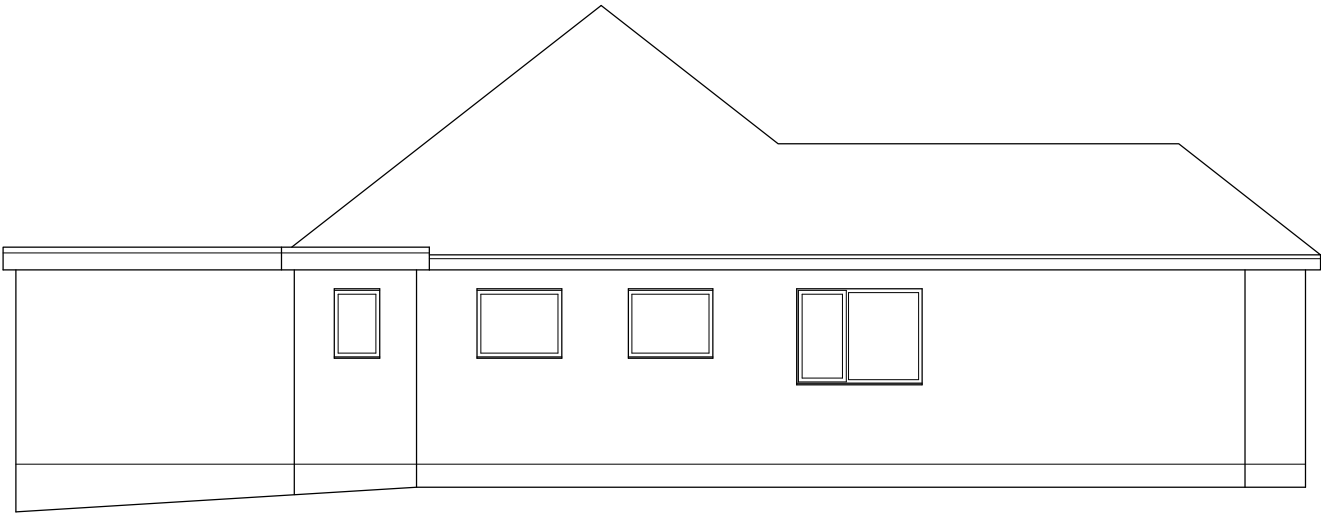


SIDE ELEVATION (WEST)

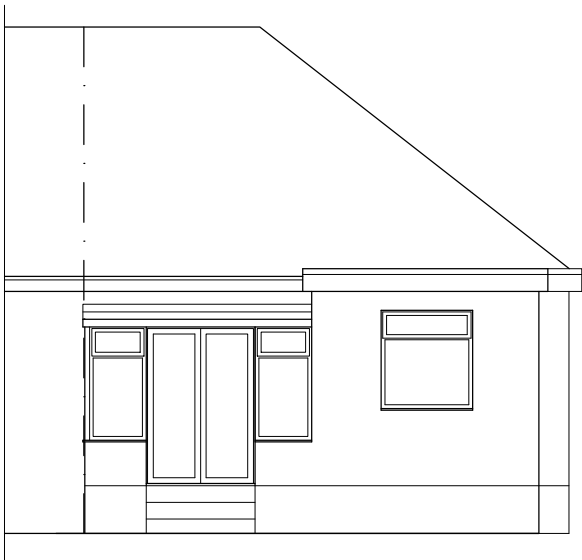


REAR ELEVATION (NORTH)

EXTERNAL FINISHES:
RENDER TO WALLS
WHITE UPVC WINDOWS & DOORS

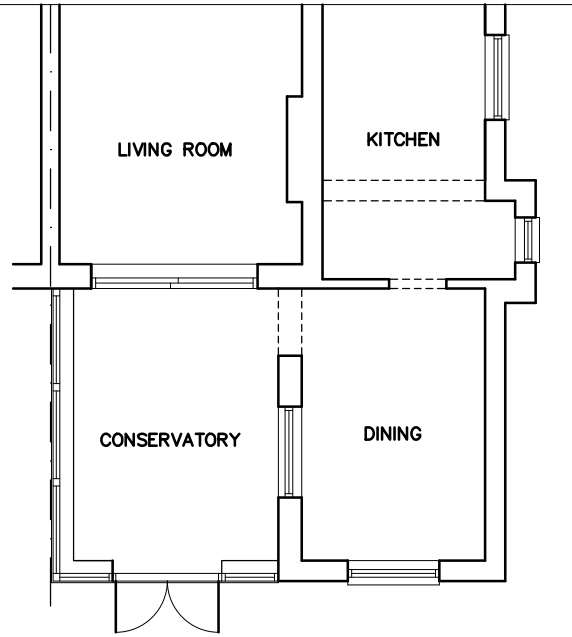

EXISTING (PART) FLOOR PLAN

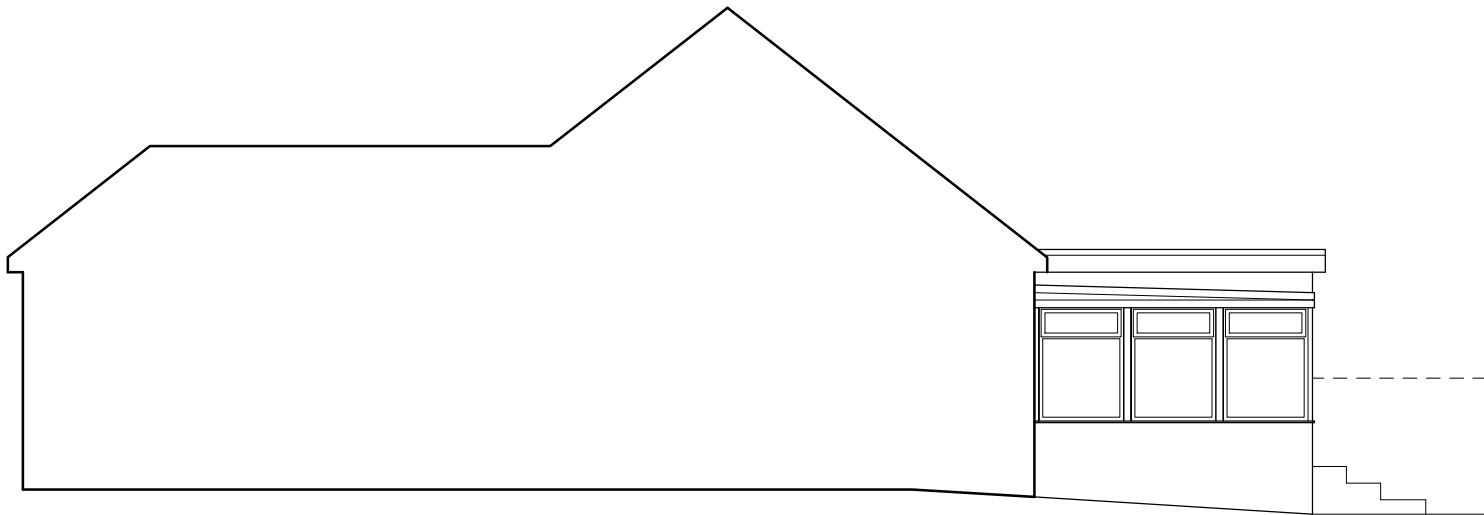

SIDE ELEVATION (EAST)

FOR MR J. SATTURLEY		
SITE 8 GREENWOOD AVENUE, BOGNOR REGIS, WEST SUSSEX. PO22 9EN		
TITLE EXISTING DETAILS PLANS & ELEVATIONS		
SCALE 1:100 @ A3	DRAWN AH 03/26	DRAWING NO. 02 REV