


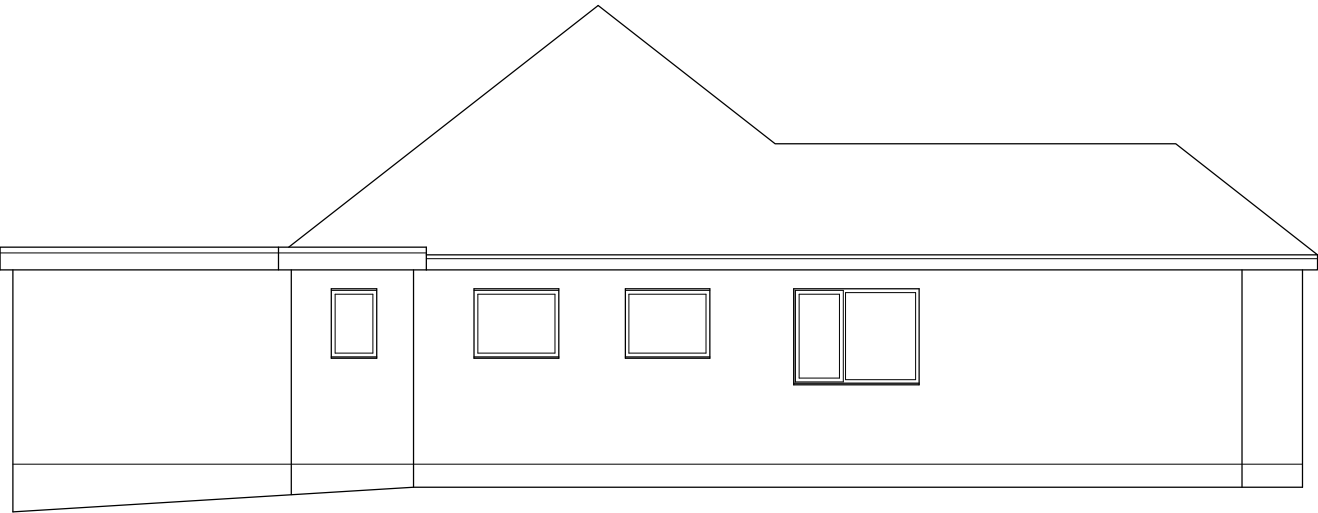


 


SIDE ELEVATION (WEST)

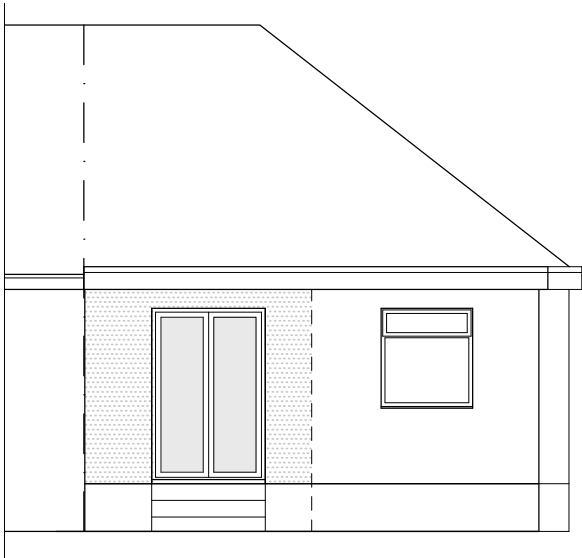

REAR ELEVATION (NORTH)
PROPOSED ELEVATIONS
FINISHES TO MATCH EXISTING

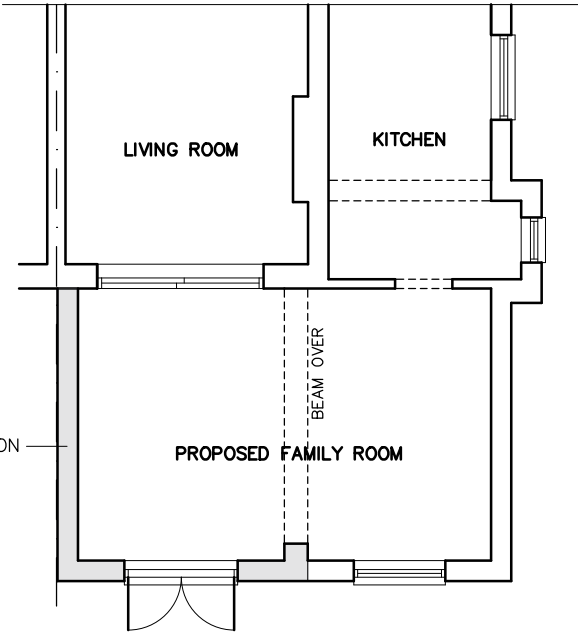

PROPOSED (PART) FLOOR PLAN

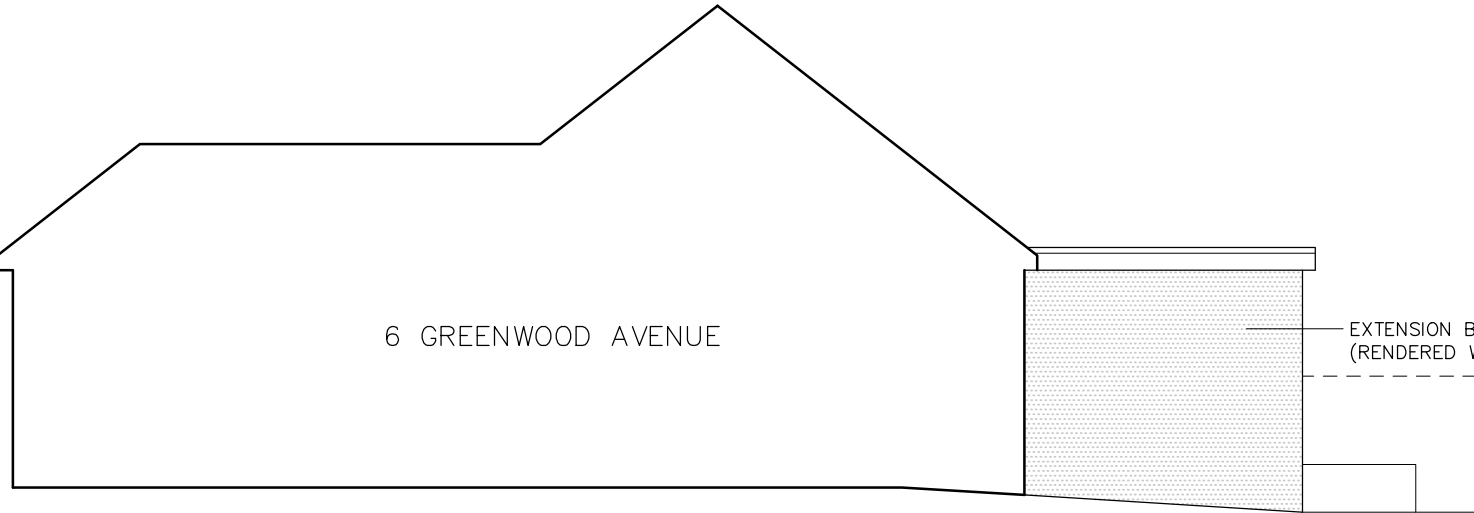

SIDE ELEVATION (EAST)

FOR MR J. SATTURLEY		
SITE 8 GREENWOOD AVENUE, BOGNOR REGIS, WEST SUSSEX. PO22 9EN		
TITLE PROPOSED EXTENSION TO REPLACE CONSERVATORY PLANS & ELEVATIONS		
SCALE 1:100 @ A3	DRAWN AH 03/26	DRAWING NO. 03 REV