



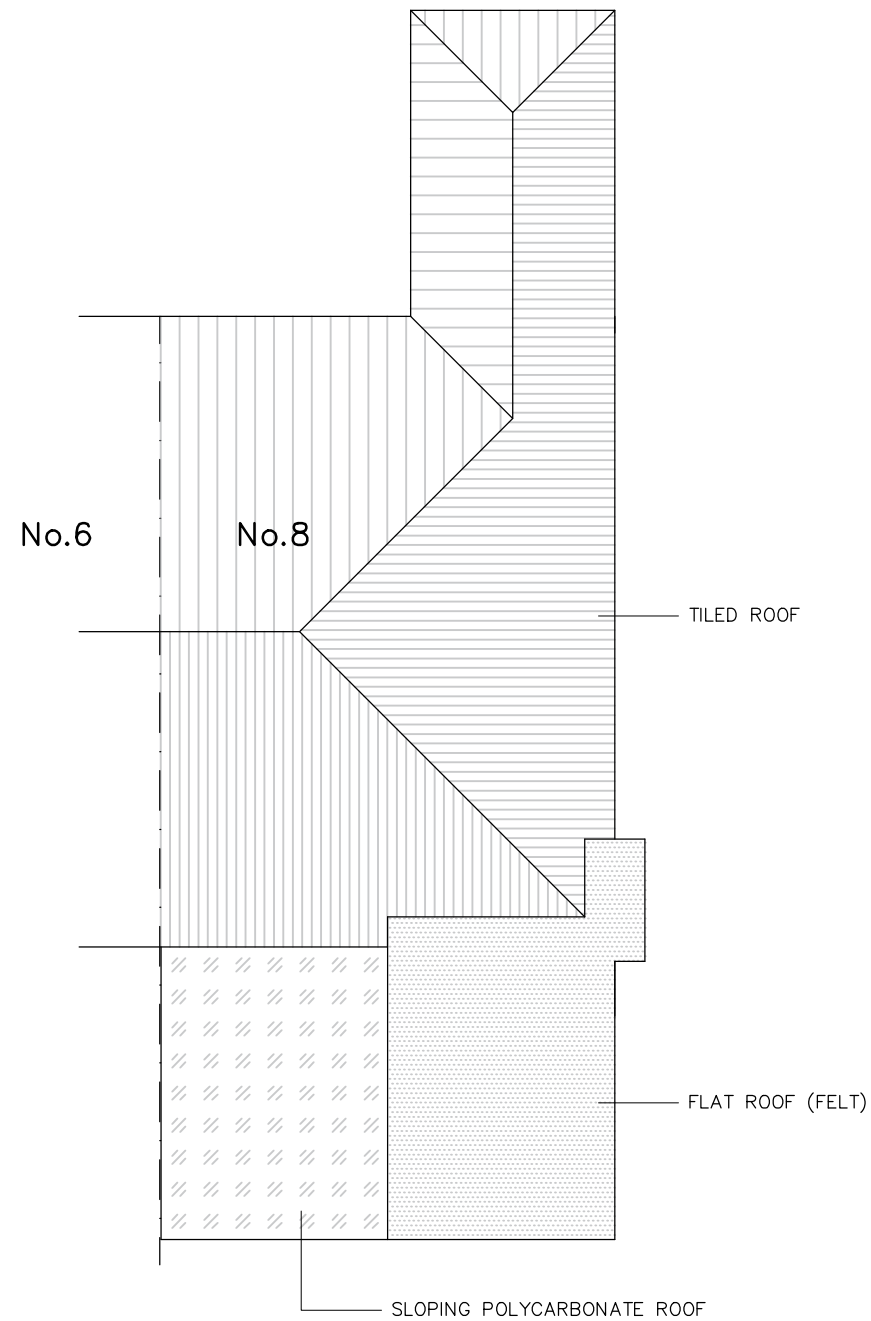

EXISTING ROOF PLAN

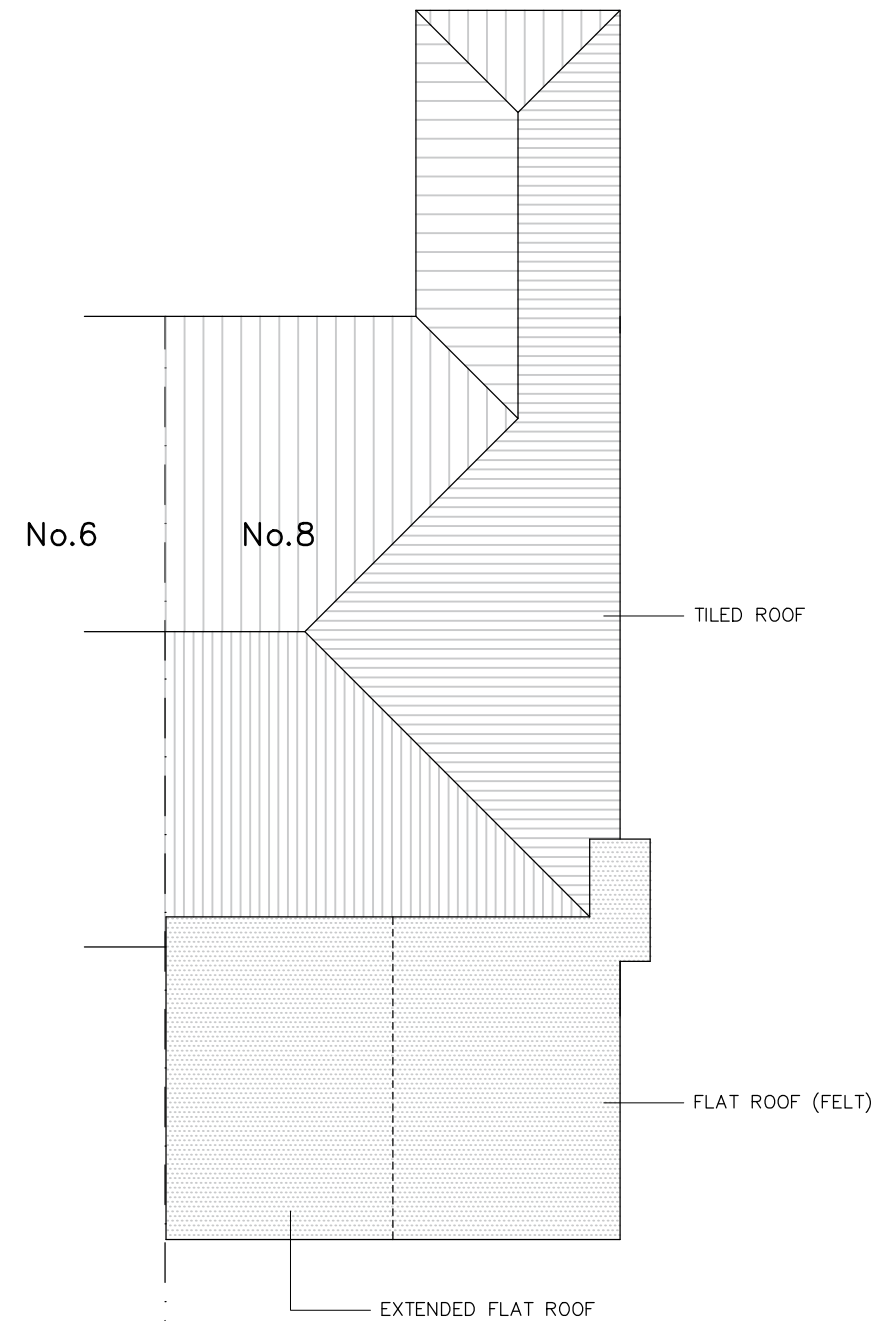

PROPOSED ROOF PLAN

FOR MR J. SATTURLEY		
SITE 8 GREENWOOD AVENUE, BOGNOR REGIS, WEST SUSSEX. PO22 9EN		
TITLE PROPOSED EXTENSION TO REPLACE CONSERVATORY ROOF PLANS		
SCALE 1:100 @ A3	DRAWN AH 03/26	DRAWING NO. 04 REV