


DO NOT SCALE FROM THIS DRAWING. ALL DIMENSIONS RELATING TO SUB-CONTRACTORS OR SUPPLIERS WORK ARE TO BE GIVEN IN METRES AND MILLIMETRES. ALL DIMENSIONS ARE IN METRES. IF IN DOUBT, ASK. THIS DRAWING MAY BE SCALED FOR PLANNING PURPOSES ONLY. ALL DIMENSIONS ARE TO THE LATEST BRITISH STANDARDS AND ARE TO BE CARRIED OUT IN ACCORDANCE WITH THE RELEVANT CODES OF PRACTICE OR RECOGNIZED TRADE ASSOCIATION RECOMMENDATIONS AND PUBLICATIONS.

ARUN DISTRICT COUNCIL

No.	BR	10	07
-----	----	----	----

RECEIVED 12/1/07

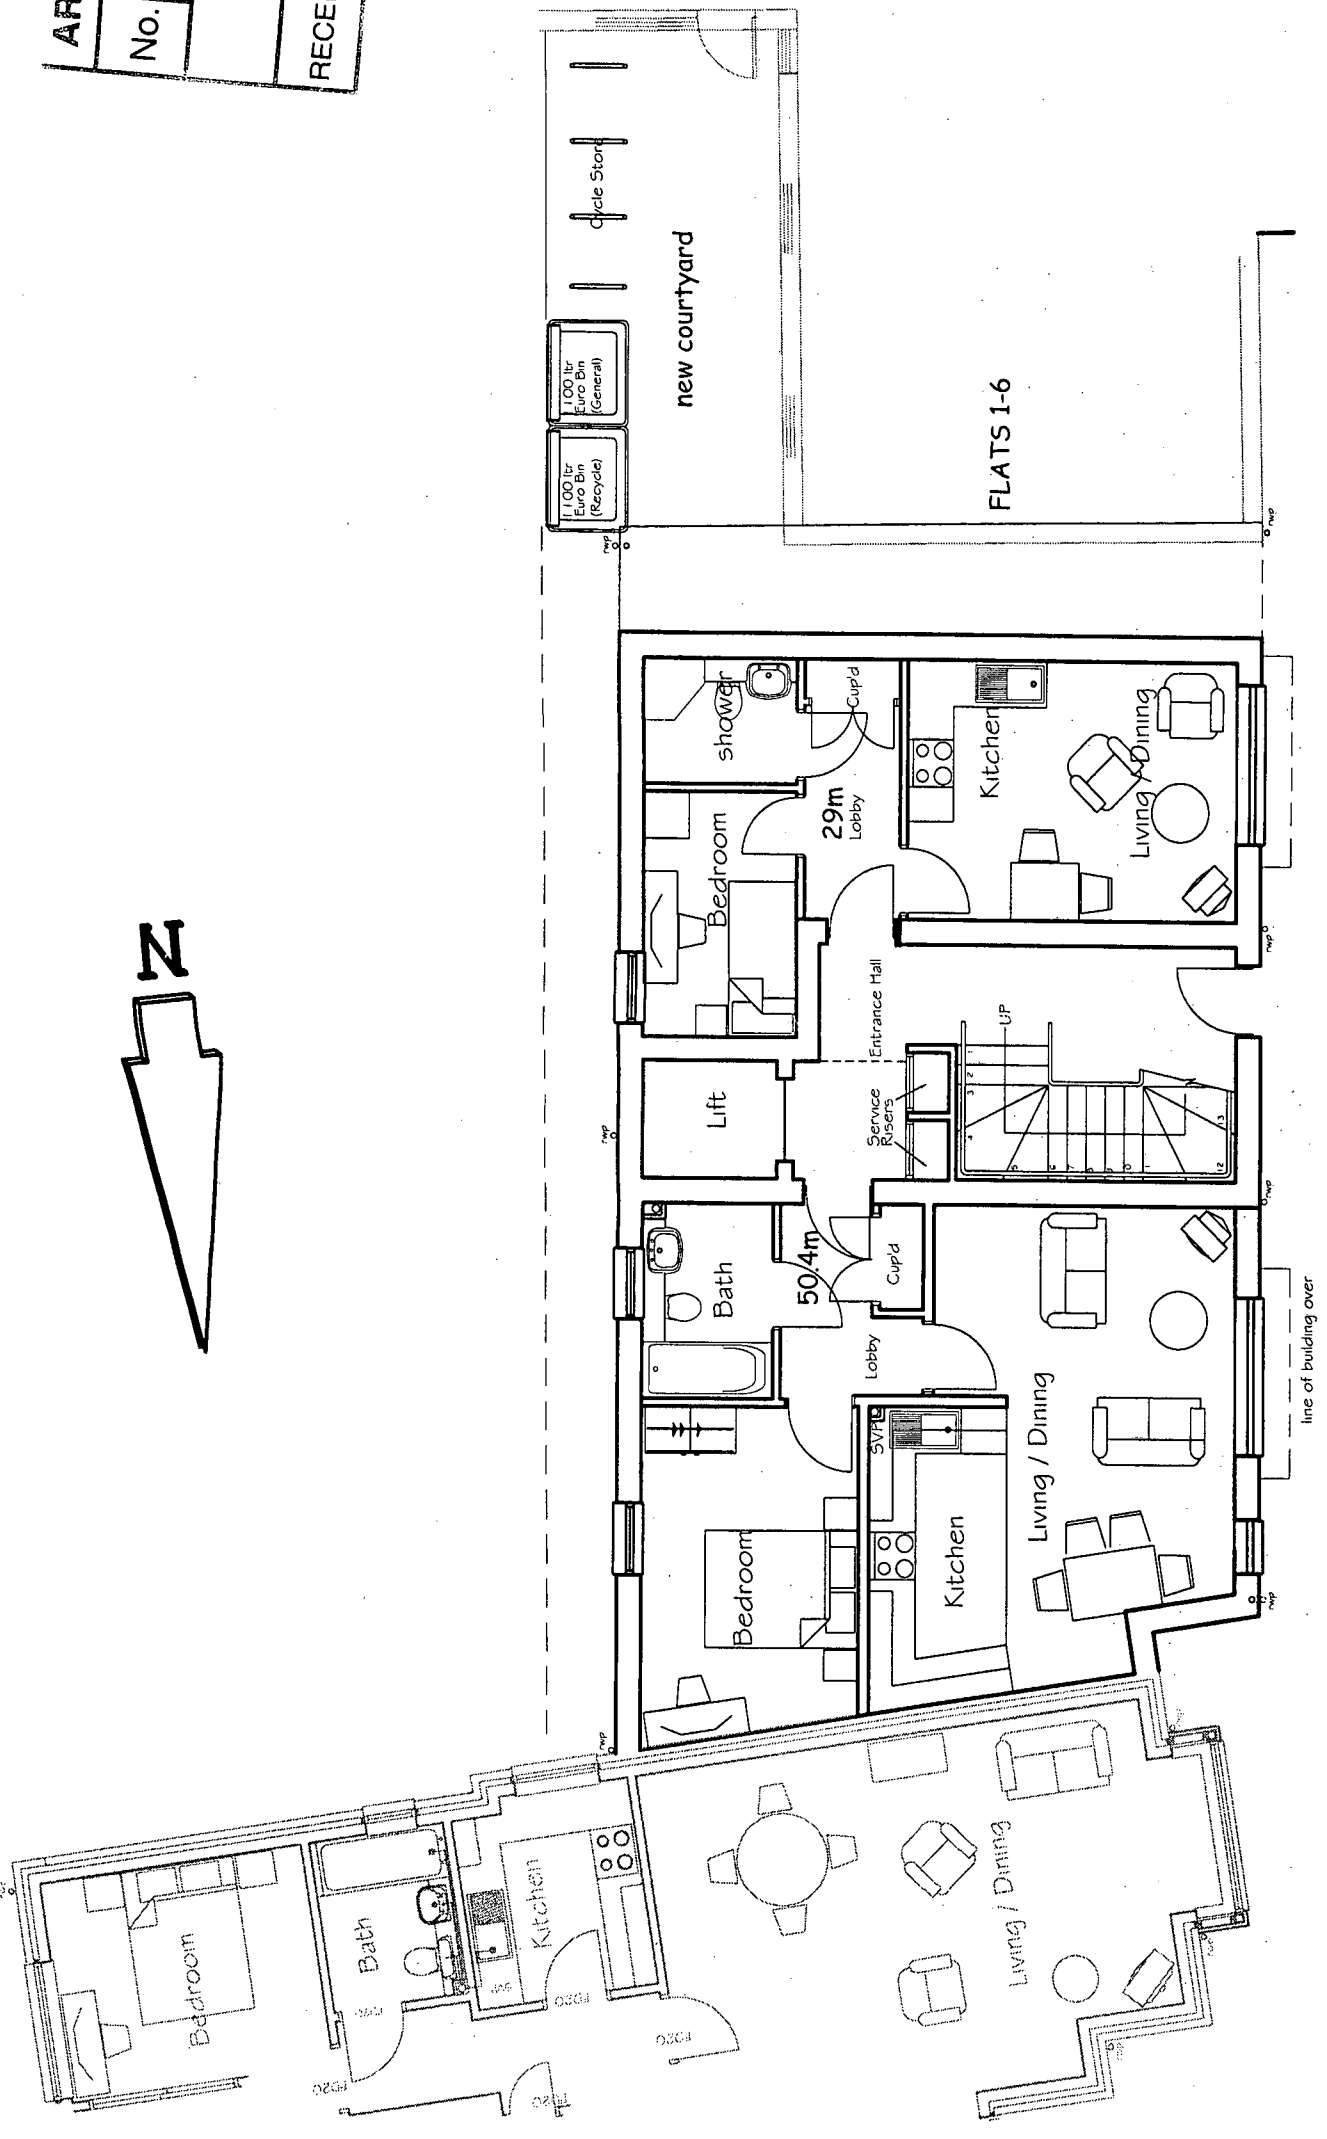

Ground floor plan (Block C)

LOCATION	Empire Court Bognor Regis
DATE	December 2006
SCALE	1 : 50 @ A1 & 1/100 @ A3
DRAWN BY	TSR05G/12
DESIGNED BY	Ground Floor Plan Block C

-the

SEAMAN

PARTNERSHIP

UNIT 2
MARTINS BARN
BIRCHAM ROAD
CHICHESTER
WEST SUSSEX
PO20 7BX
TELEPHONE 01243 514131
FACSIMILE 01243 511688
E MAIL
office@the-seaman-partnership.co.uk
www.the-seaman-partnership.co.uk

