


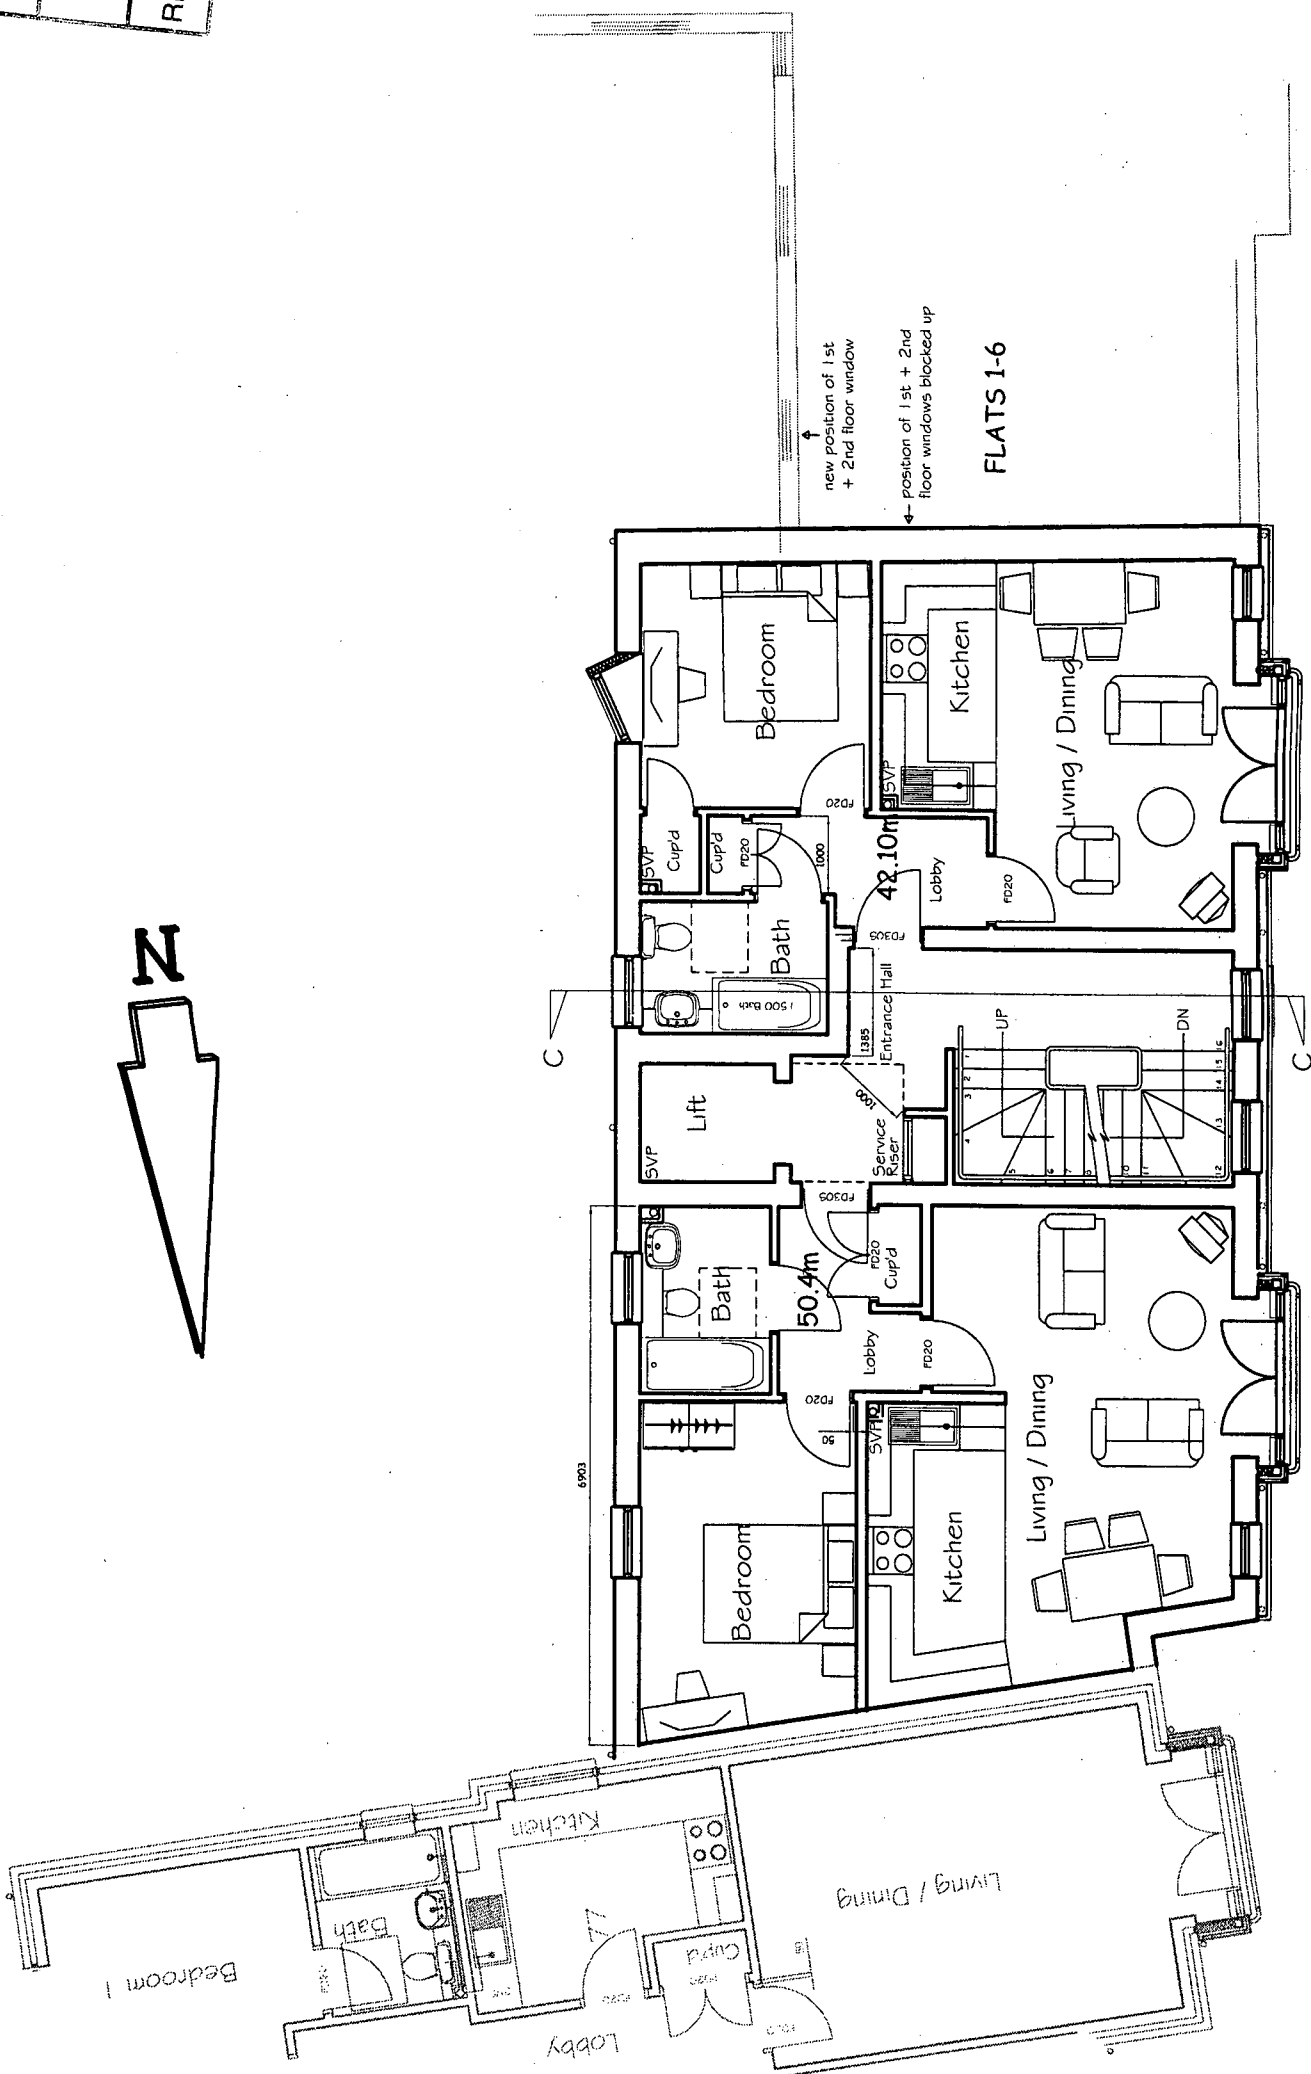

First & second floor (Block C)



Rawleigh

Homes Group

LOCATION	Empire Court Bognor Regis
REFERENCE	1st & 2nd floor Plan Block C
Date	December 2006
Size	1 : 50@A1 & 1/100@A3
Drawing No	TSP056/1/3
	CAD File Location

-the **SEAMAN** **PARTNERSHIP**

UNIT 2
MARTINS BARN
MARBHAM ROAD
CHICHESTER
WEST SUSSEX
PO20 7BX

TELEPHONE 01243 514131
FACSIMILE 01243 511488
E MAIL
office@the-seaman-partnership.co.uk
www.the-seaman-partnership.co.uk