


NOTE: ALL DIMENSIONS SHOWN ON THIS DRAWING. ALL DIMENSIONS RELATING TO THE CONTRACTOR'S OR SUPPLIER'S WORK MUST BE CHECKED AND AGREED BETWEEN THE GENERAL CONTRACTOR AND THE SUB-CONTRACTOR AND SUPPLIER. ALL DIMENSIONS ARE IN MILLIMETRES. IT IS THE RESPONSIBILITY OF THE CONTRACTOR TO CHECK ALL DIMENSIONS AND MATERIALS INDICATED ON THE DRAWING ARE TO BE TO THE LATEST BRITISH STANDARDS AND ARE TO BE CARRIED OUT IN ACCORDANCE WITH THE RELEVANT CODES OF PRACTICE OR RECOMMENDED TRADE ASSOCIATION RECOMMENDATIONS AND PUBLICATIONS.

ARUN DISTRICT COUNCIL			
No.	BR	10	07
RECEIVED 12/11/07			

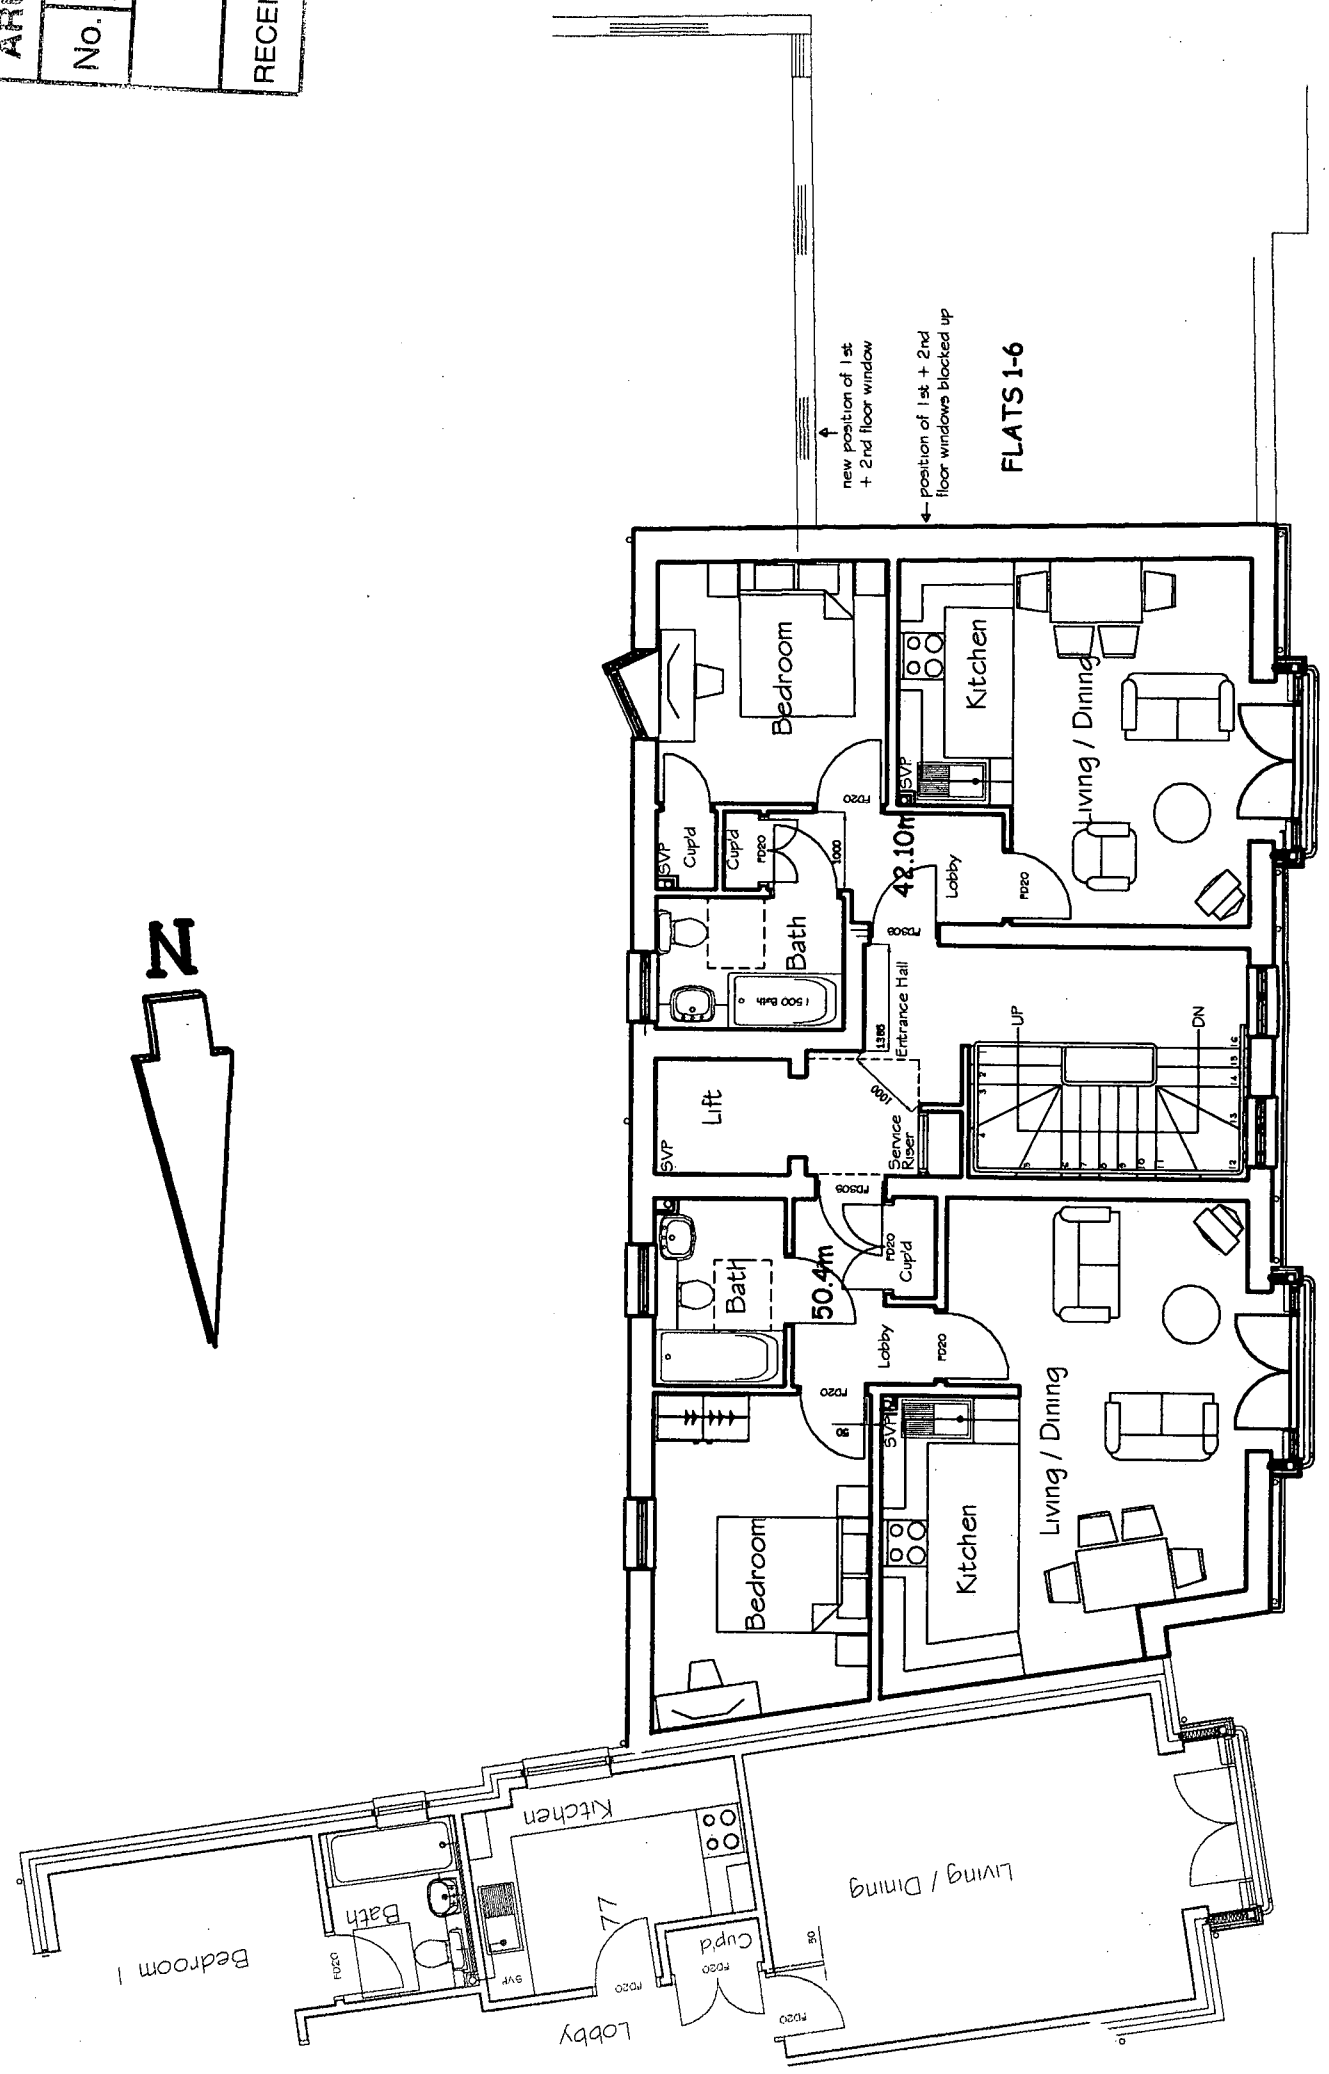

Third floor plan (Block C)



Empire Court Bognor Regis	
Third floor Plan Block C	
Date	December 2006
Scale	1 : 50 @ A1 + 1/100 @ A3
Drawn by	TSPO5G/14

-the SEAMAN PARTNERSHIP	
UNIT 2 MARKING BARN FACSIMILE ROAD CHICHESTER WEST SUSSEX PO20 7BX TELEPHONE 01243 514131 FACSIMILE 01243 511488 office@seaman-partnership.co.uk www.the-seaman-partnership.co.uk	