


DO NOT SCALE FROM THIS DRAWING. ALL DIMENSIONS RELATING TO SUB-CONTRACTORS OR SUPPLIERS WORK MUST BE CHECKED AND AGREED BETWEEN THE CONTRACTOR AND THE SUB-CONTRACTORS AND SUPPLIERS. ALL DIMENSIONS ARE IN MILLIMETRES. IF IN DOUBT, ASK. THIS DRAWING MAY BE USED FOR CONSTRUCTION PURPOSES ONLY. IT IS NOT TO BE USED FOR ANY OTHER PURPOSES. IT IS THE RESPONSIBILITY OF THE CONTRACTOR TO CHECK THE DIMENSIONS AND TO BE CARRIED OUT IN ACCORDANCE WITH THE RELEVANT CODES OF PRACTICE OR RECOGNIZED TRADE ASSOCIATION RECOMMENDATIONS AND PUBLICATIONS.

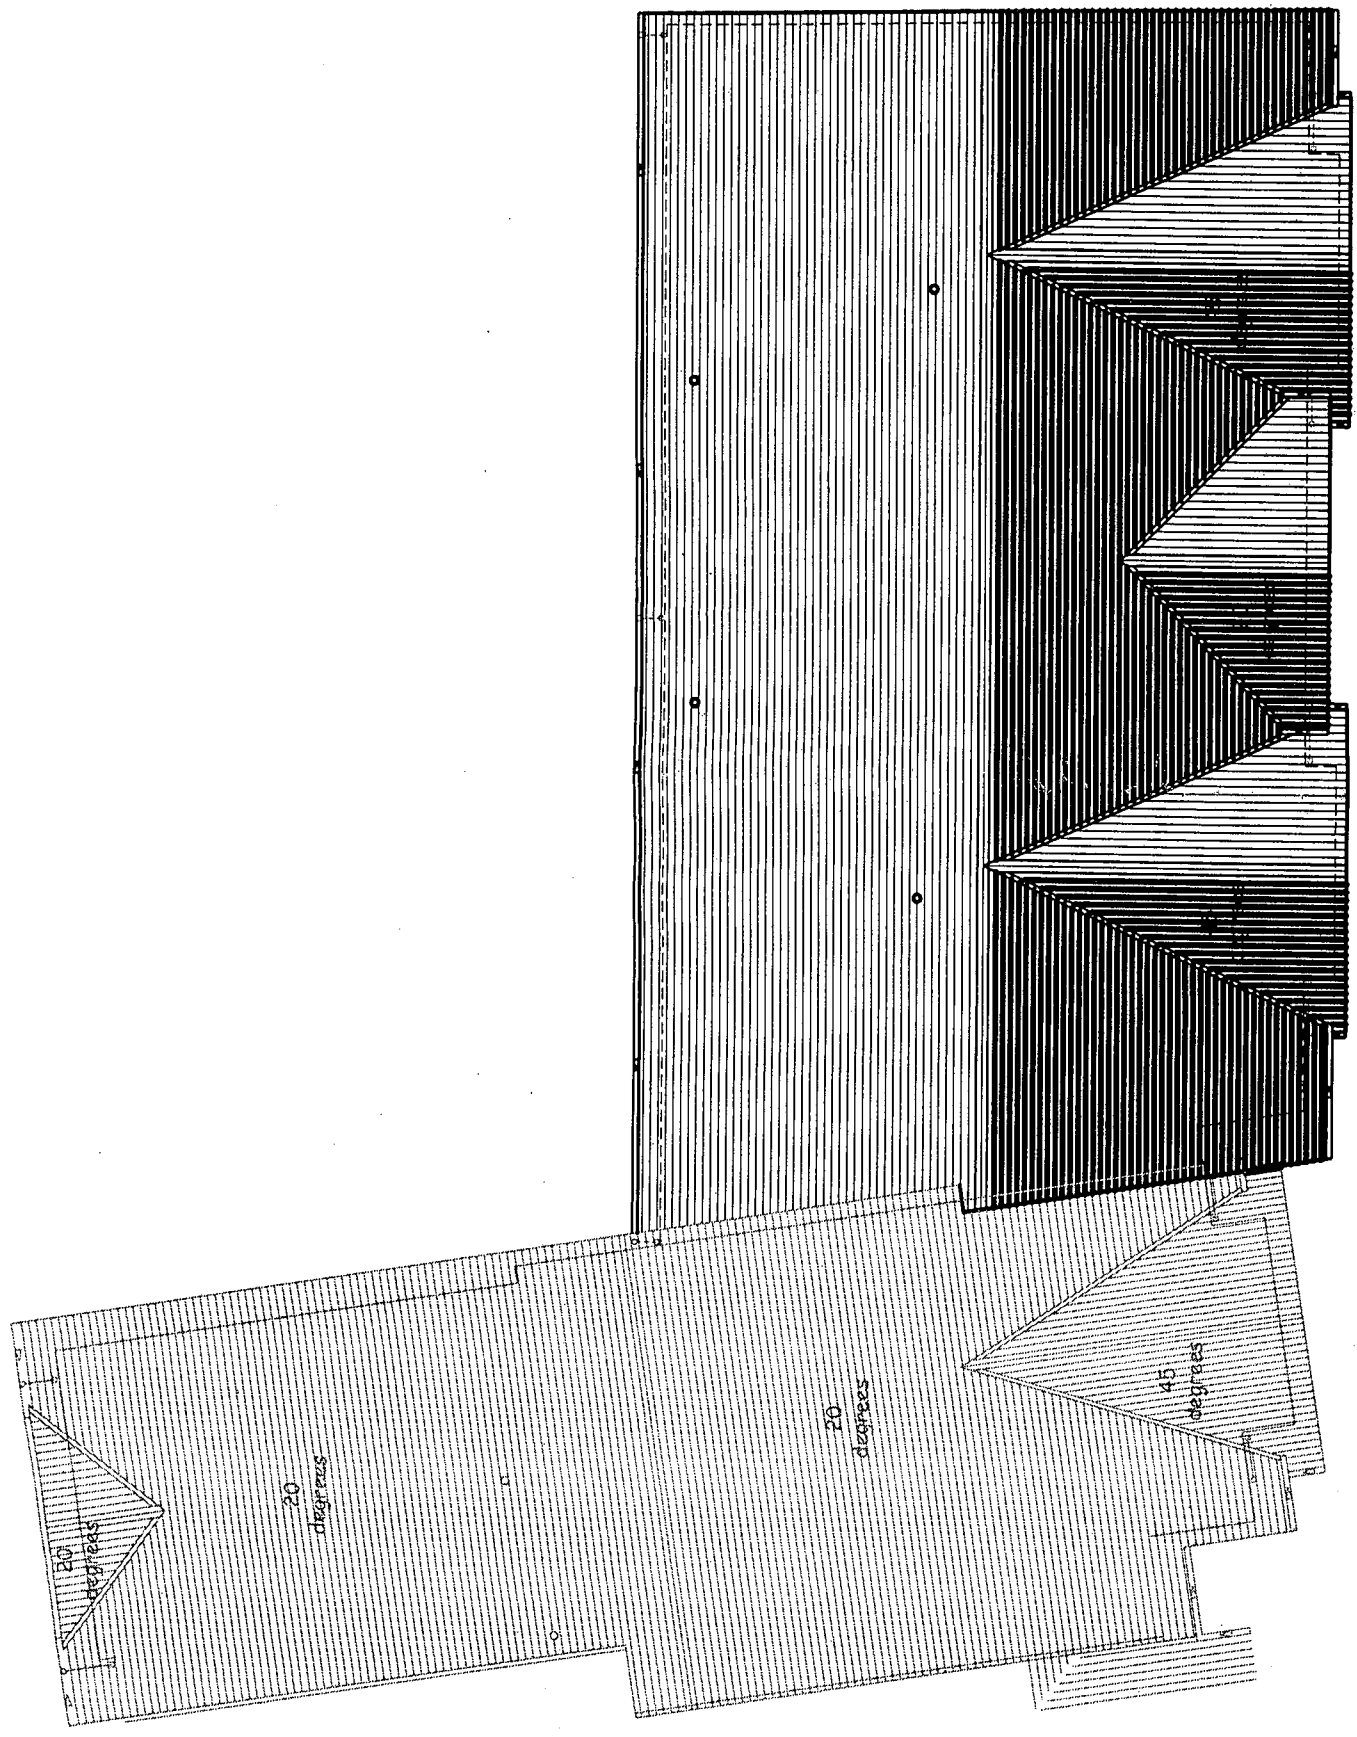

Roof plan (Block C)



LOCATION Empire Court Bognor Regis		DRAWING REV Roof plan Block C	
DATE December 2006		DRAWN BY 1 : 50@A1 & 1/100@A3	
PROJECT TSF056/15		CHECKED BY	

-the

SEAMAN

PARTNERSHIP

UNIT 2
MARTINS BARN
BIRCHAM ROAD
CHICHESTER
WEST SUSSEX
PO20 7BX

TELEPHONE 01243 514131
FACSIMILE 01243 511488
E MAIL
office@the-seaman-partnership.co.uk
www.the-seaman-partnership.co.uk