


DO NOT SCALE FROM THIS DRAWING. ALL DIMENSIONS RELATING TO SUB-CONTRACTORS OR SUPPLIERS WORK
SHOULD BE TAKEN FROM THE DRAWING. DIMENSIONS ARE IN MILLIMETRES. IF IN DOUBT ASK
SUPPLIERS. ALL DIMENSIONS ARE IN MILLIMETRES. IF IN DOUBT ASK
THIS DRAWING MAY BE SCALED FOR PLANNING PURPOSES ONLY
ARE TO BE CARRIED OUT IN ACCORDANCE WITH THE RELEVANT CODES OF PRACTICE OR RECOGNIZED TRADE
ASSOCIATION RECOMMENDATIONS AND PUBLICATIONS.

©

ARUN DISTRICT COUNCIL			
No.	BR	10	07
RECEIVED 12/11/07			

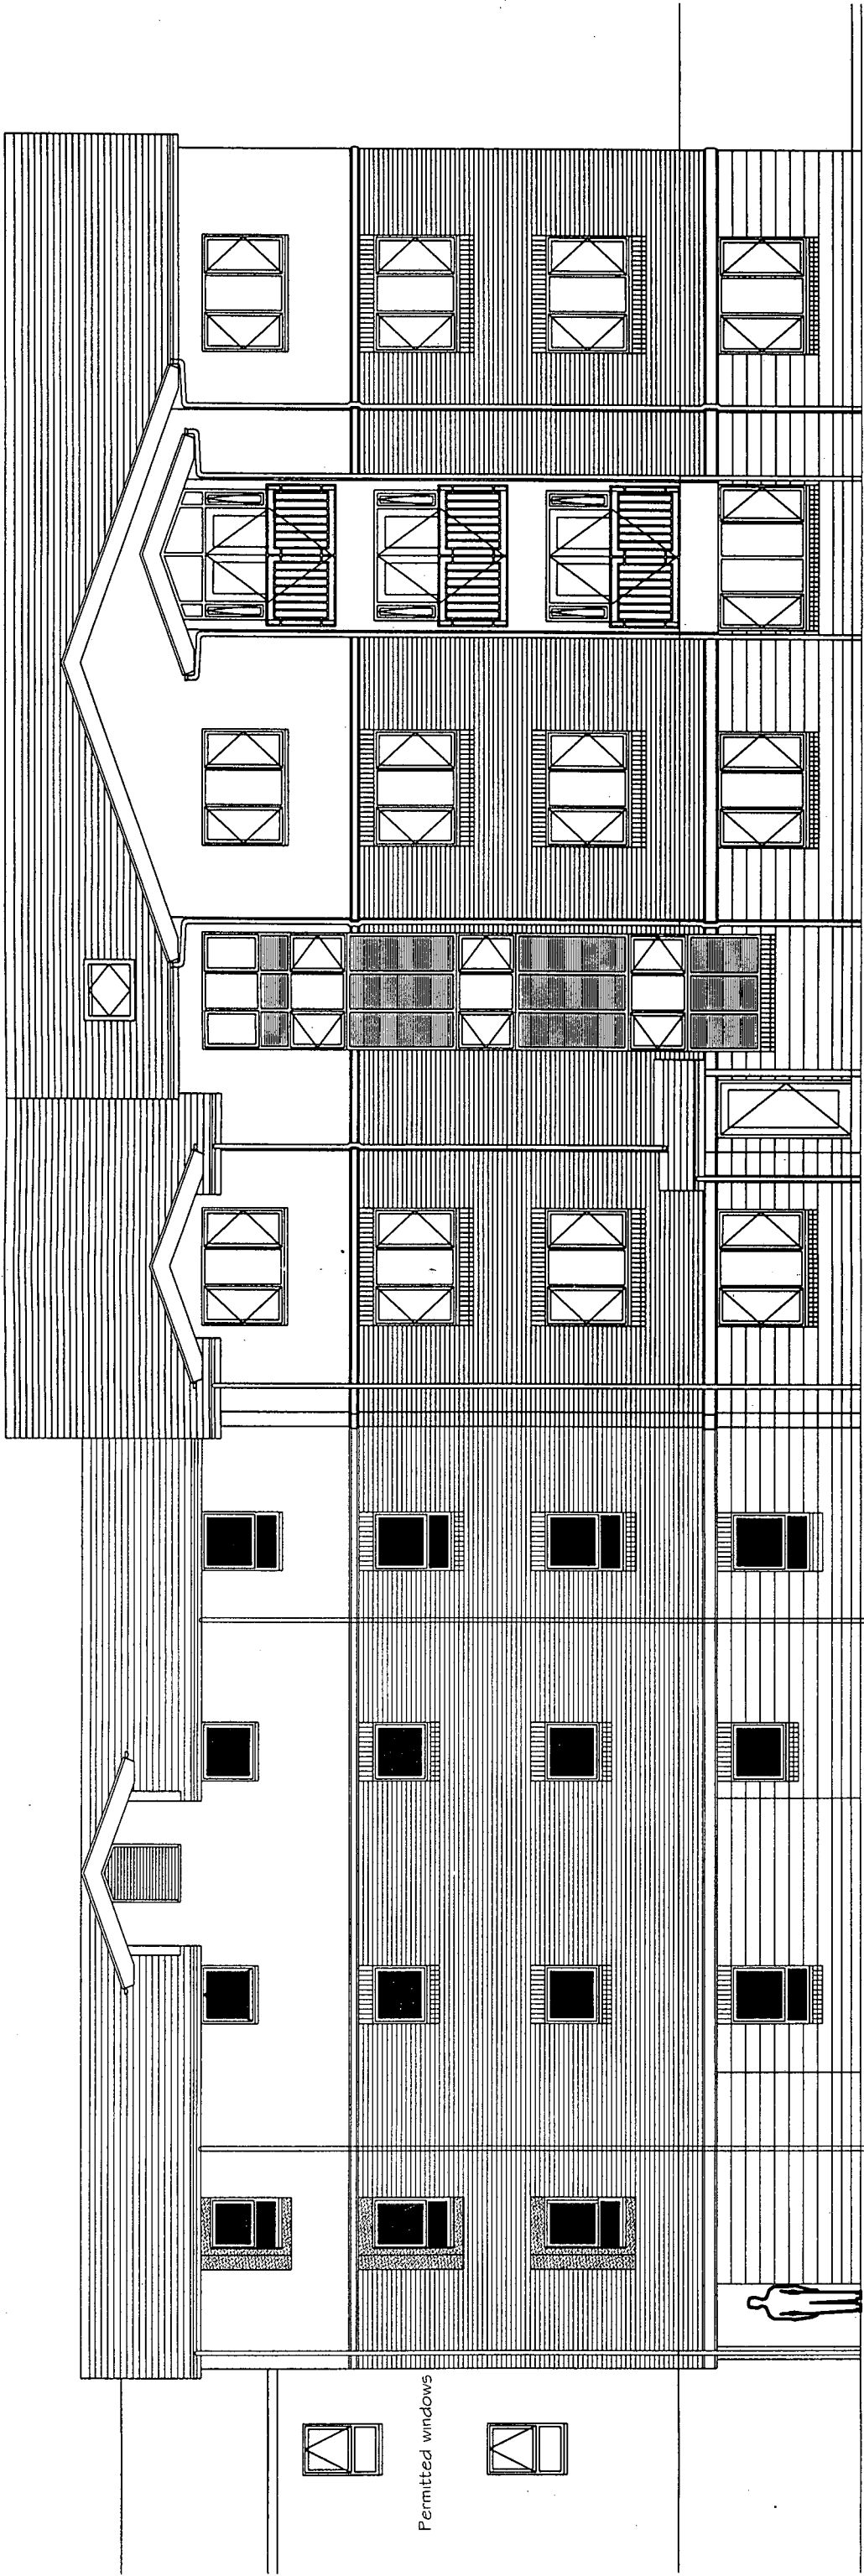

Permitted windows

east elevation

(Block C)

(Block A)



LOCATION Empire Court Bognor Regis	UNIT 2 MARTINS BARN BIRCHAM ROAD CHICHESTER WEST SUSSEX PO20 7BX
DRAWING East elevation Block C	TELEPHONE 01243 514131 FACSIMILE 01243 511488 E MAIL office@the-seaman-partnership.co.uk www.the-seaman-partnership.co.uk
DATE December 2006	Scale 1 : 50 @ A1 & 1/100 @ A3
Drawing No. TSP056/17	Call file location