


ARUN DISTRICT COUNCIL			
No.	BR	10	07
RECEIVED 20/3/08			

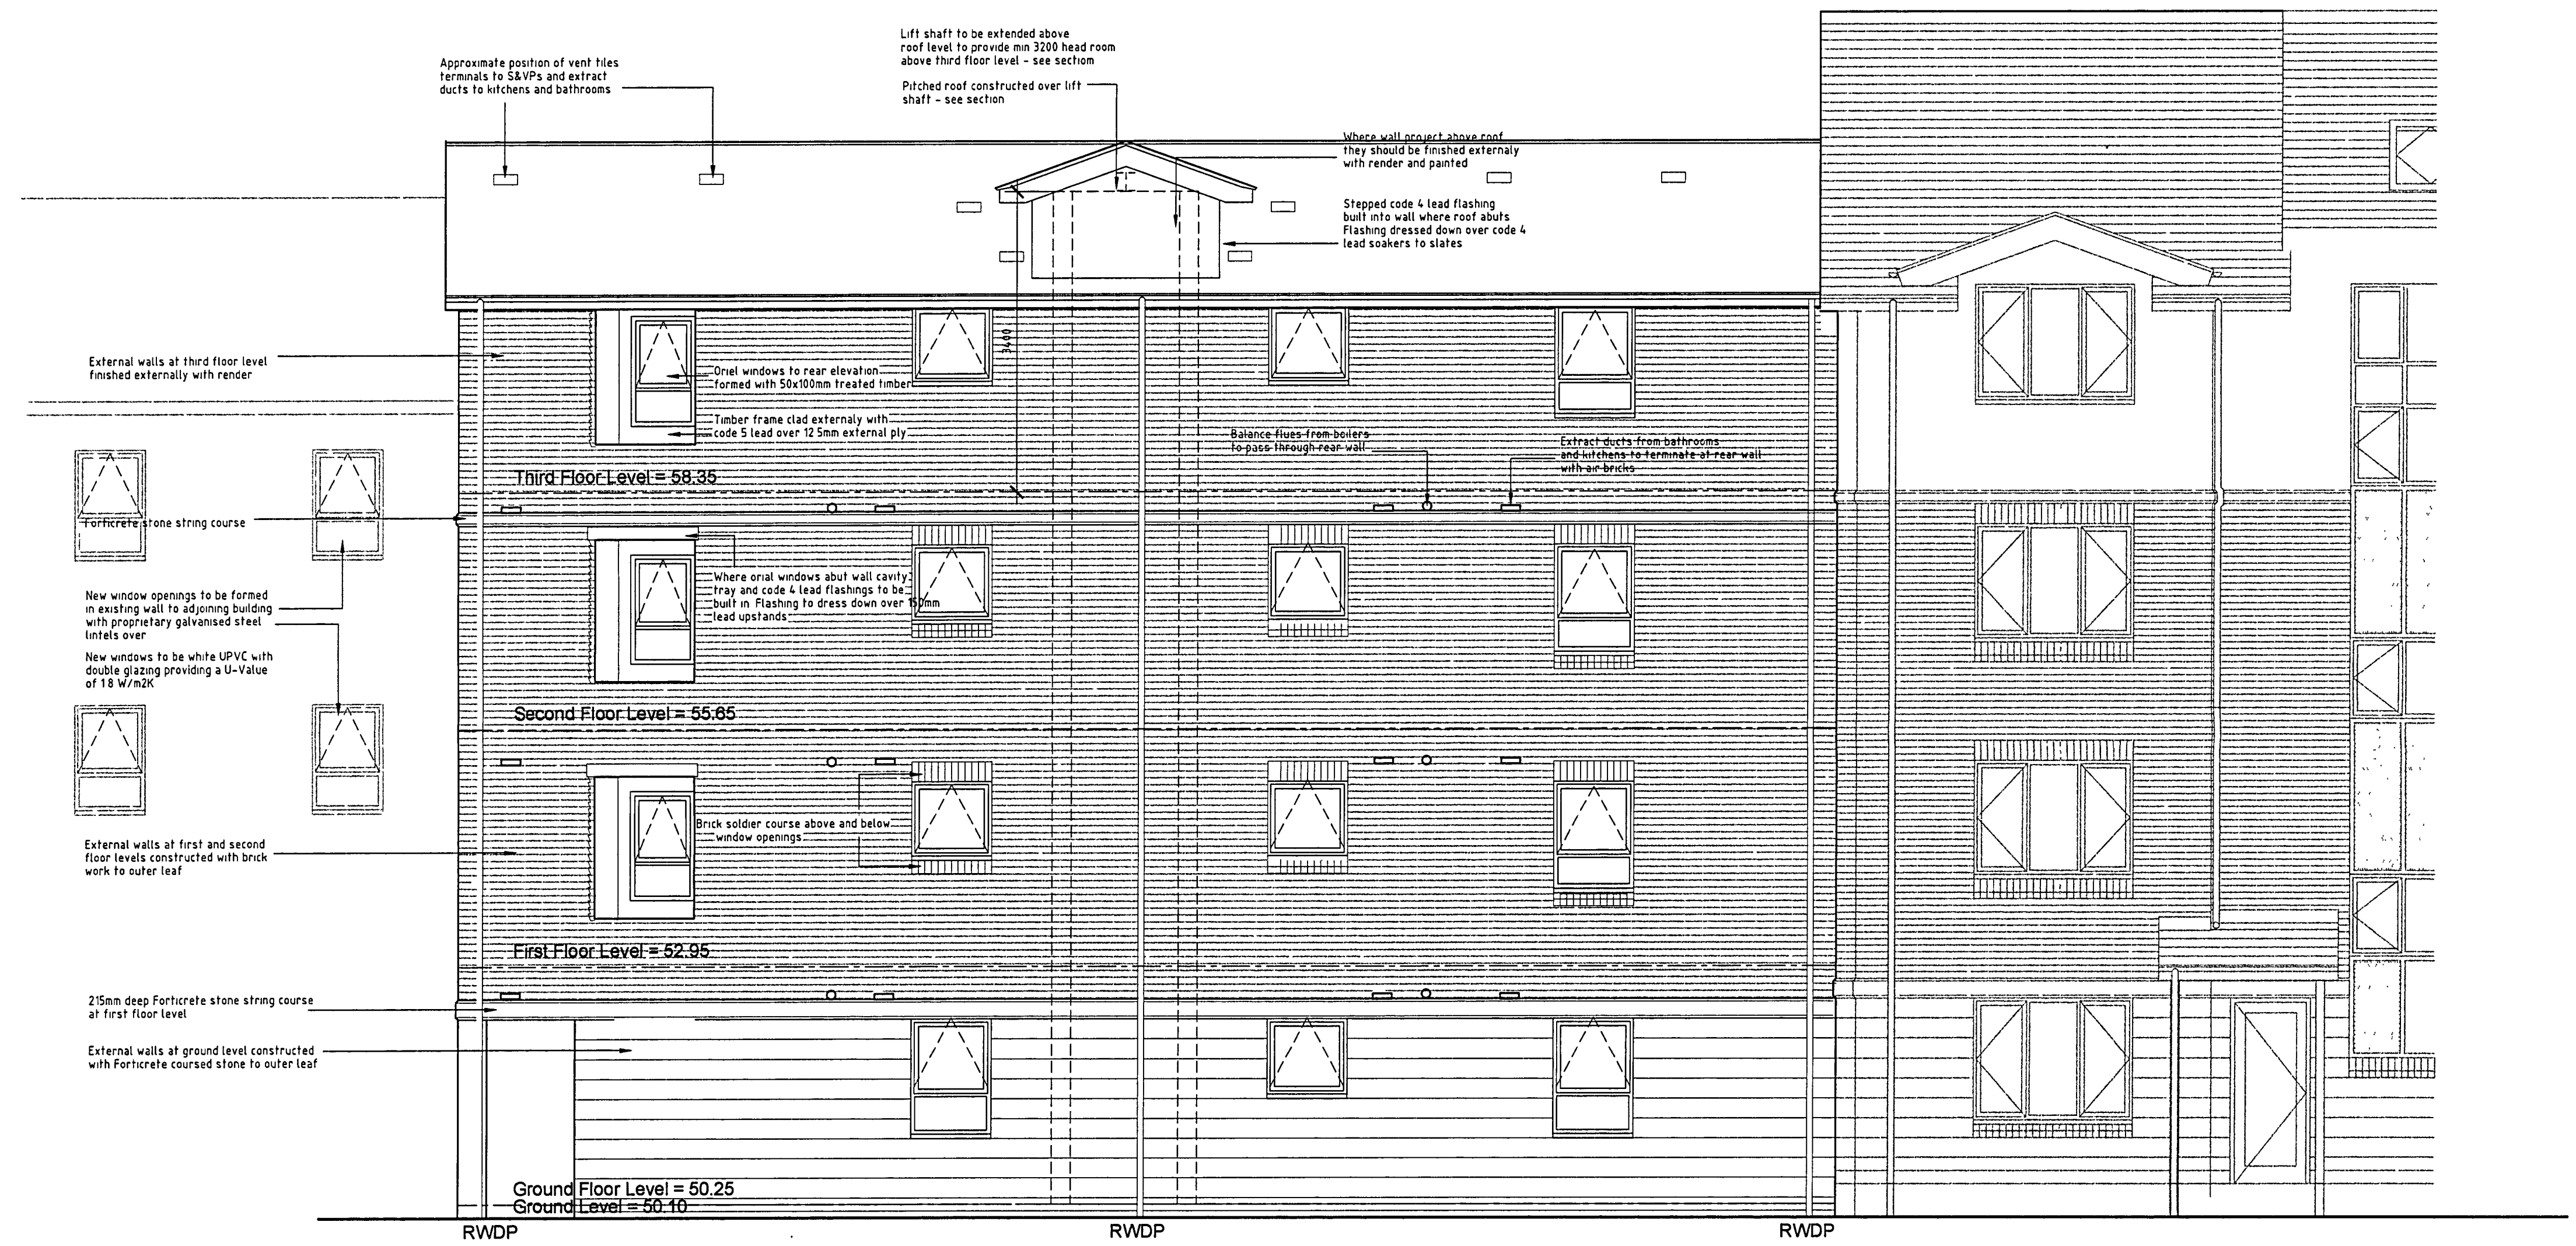

East Elevation

R J C A
CHARTERED ARCHITECTS

LIME KILN BARN
COLWORTH
CHICHESTER
WEST SUSSEX
PO20 6DS

Tel 01243 787011
Fax 01243 787022

Rev B Levels of adjoining building amended			Mar 08
Rev A Windows repositioned, lift shaft amended and flues indicated			Feb 08
REVISION			
PROJECT Proposed new development at Empire Court, Charlwood Street, Bognor Regis			
SUBJECT East Elevation			
SCALE 1:50	DATE Nov 07	DRAWING No 07 / 34 / 08	Rev B
DRAWN	CHECKED		