


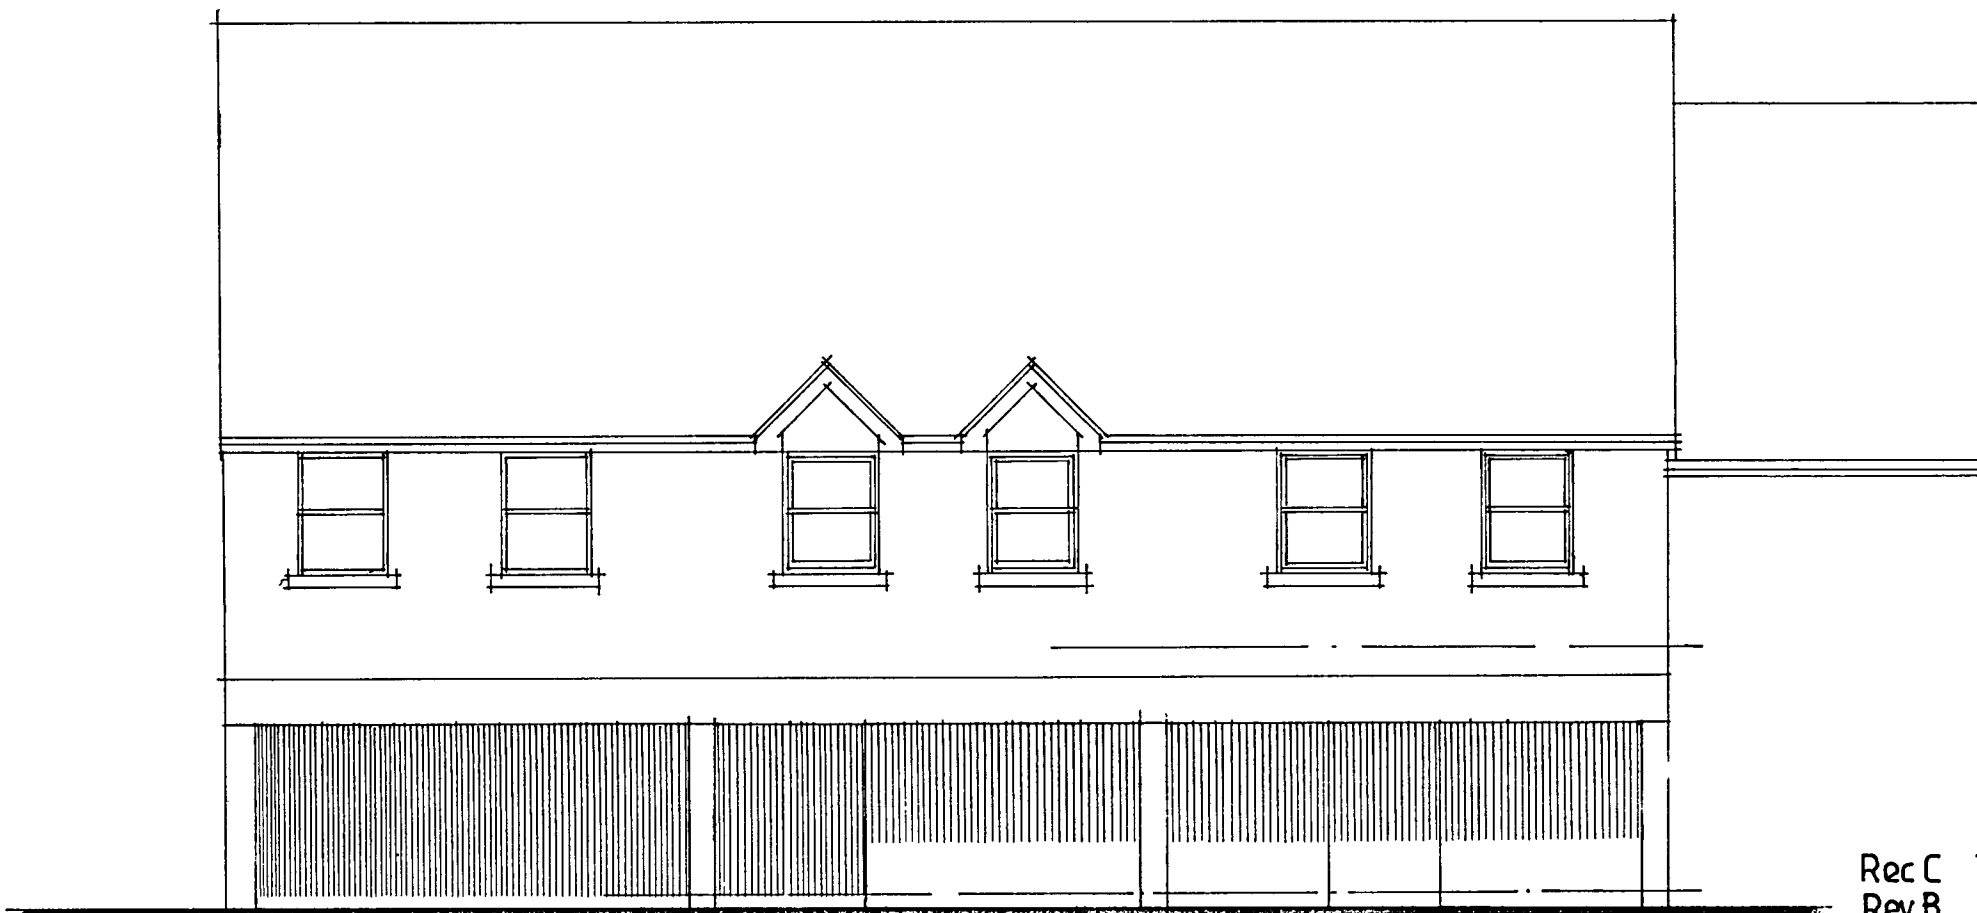

Lennox Street Elevation



North Elevation



Norfolk Street Elevation

R J C A
CHARTERED ARCHITECTS

LIME KILN BARN
CHICHESTER

COLWORTH
WEST SUSSEX

PO20 2DS

TEL 01243 - 787011 FAX 01243 - 787022

Rec C Windows omitted and paving added on Norfolk Street Mar08
Rev B Scheme amended-windows added at ground floor feb 08
Rev A Overhanging verge omitted and west elevation amended sept 07

REVISION		DATE
PROJECT Proposed redevelopment of garage site Lennox Street Bognor Regis.		
DRAWING Sketch proposal - Plans & Elevation		
SCALE 1:100	DATE FEB 07	DRG. No. 07 / 04 / 02
DRAWN	CHECKED	REV C