



BR 110 08
15 APR 2008

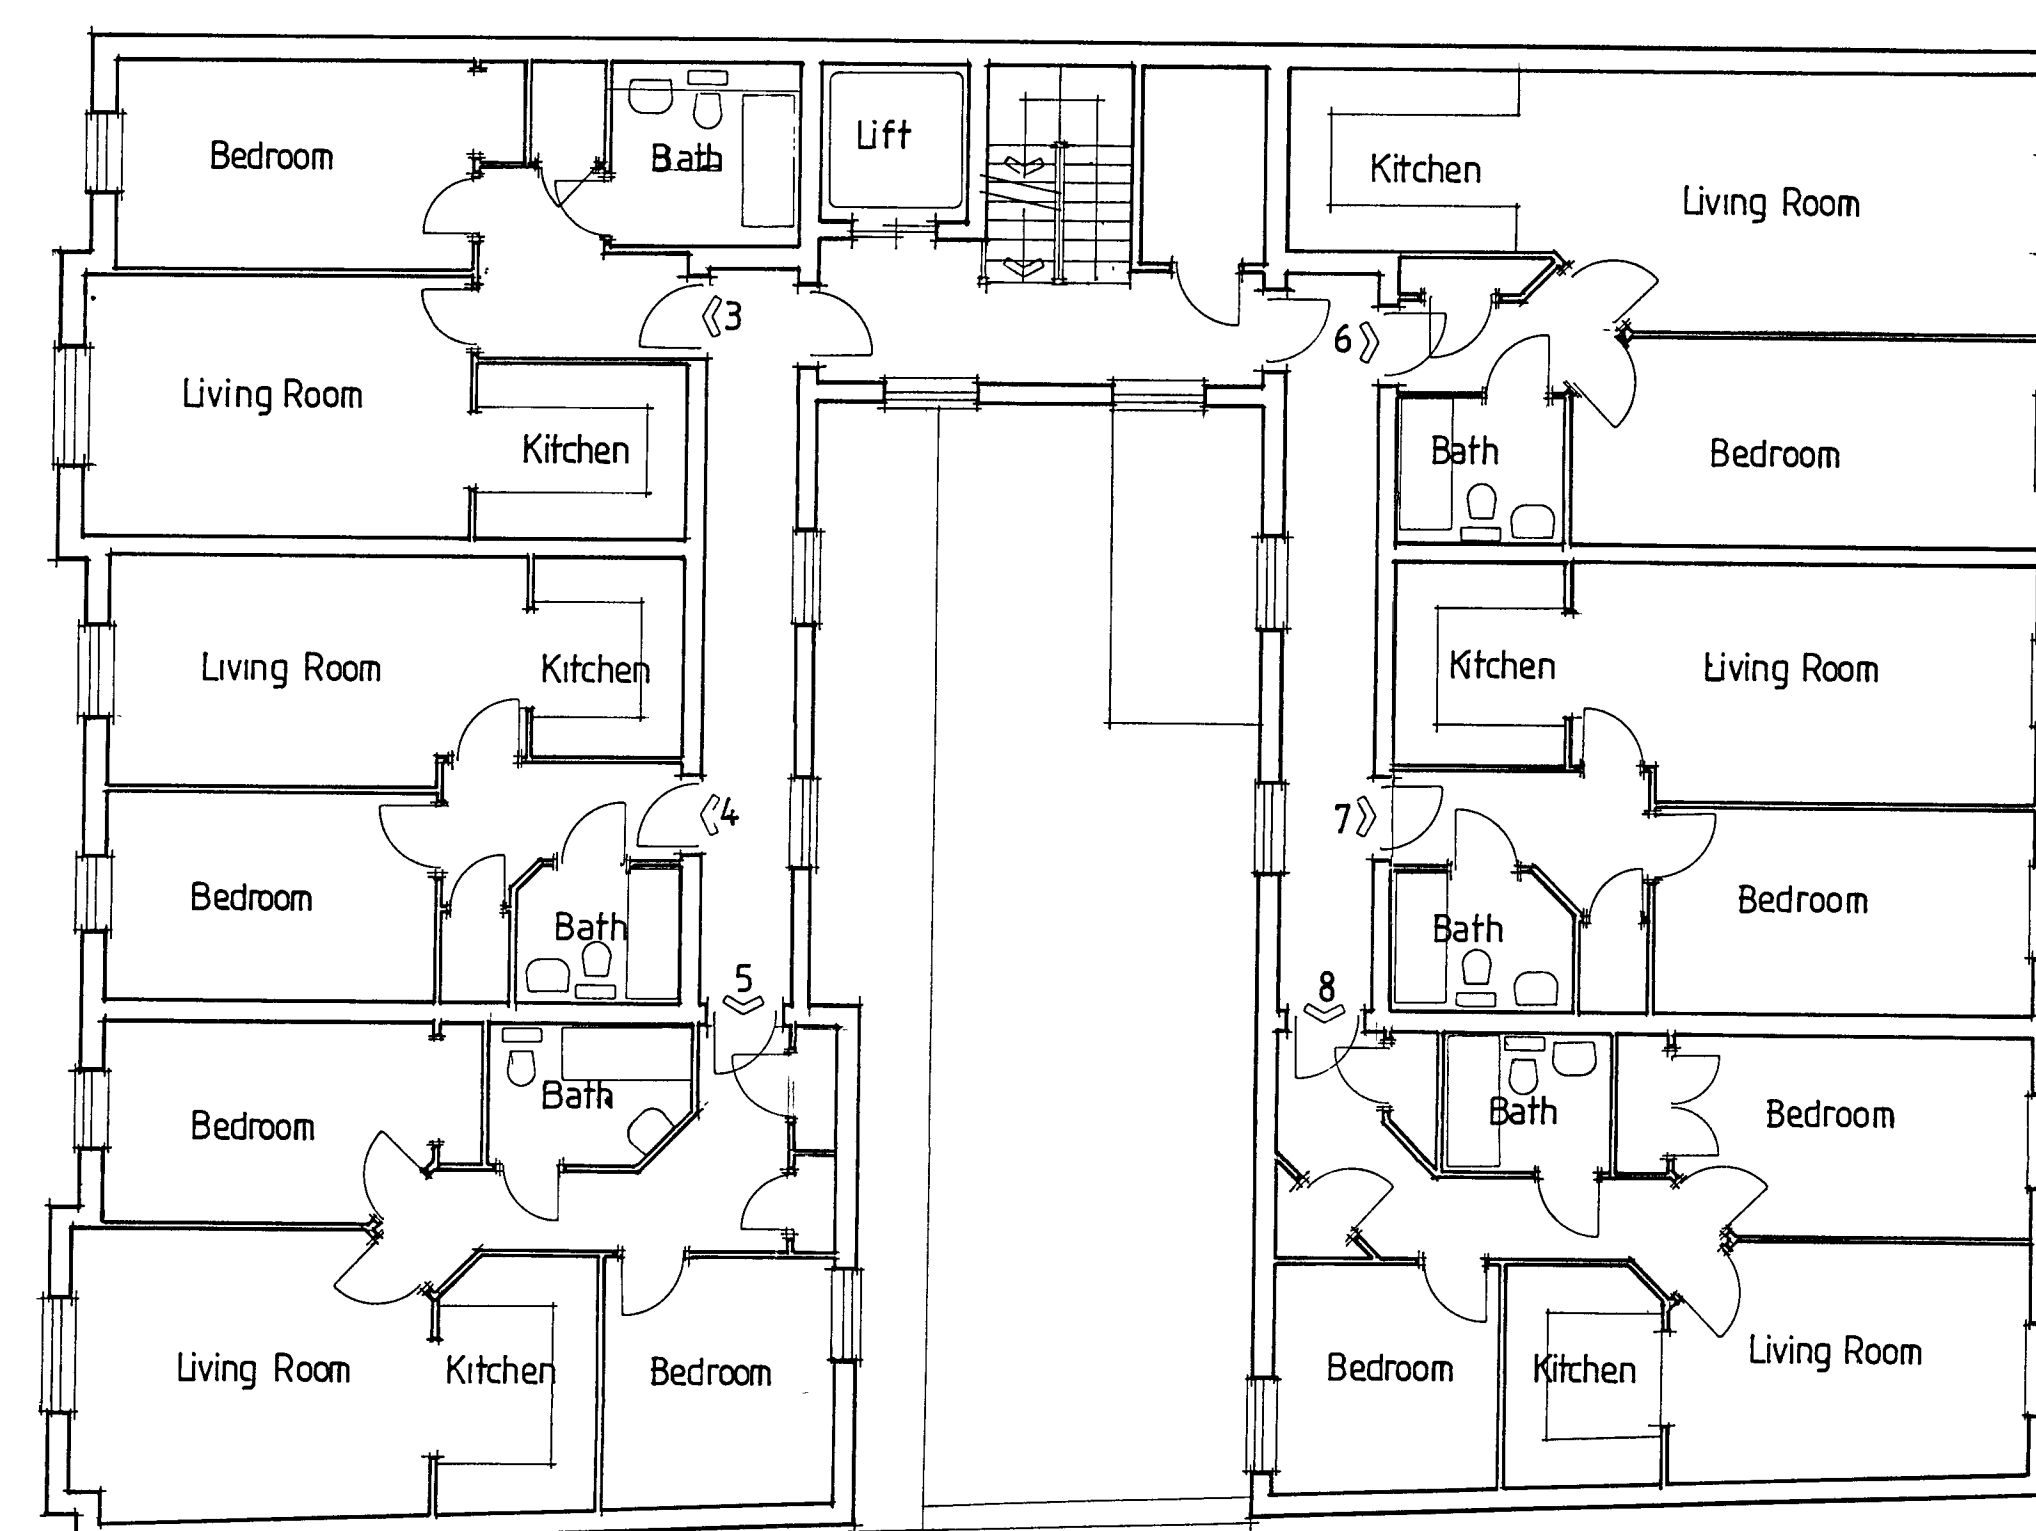


First Floor 6 N° Apartments

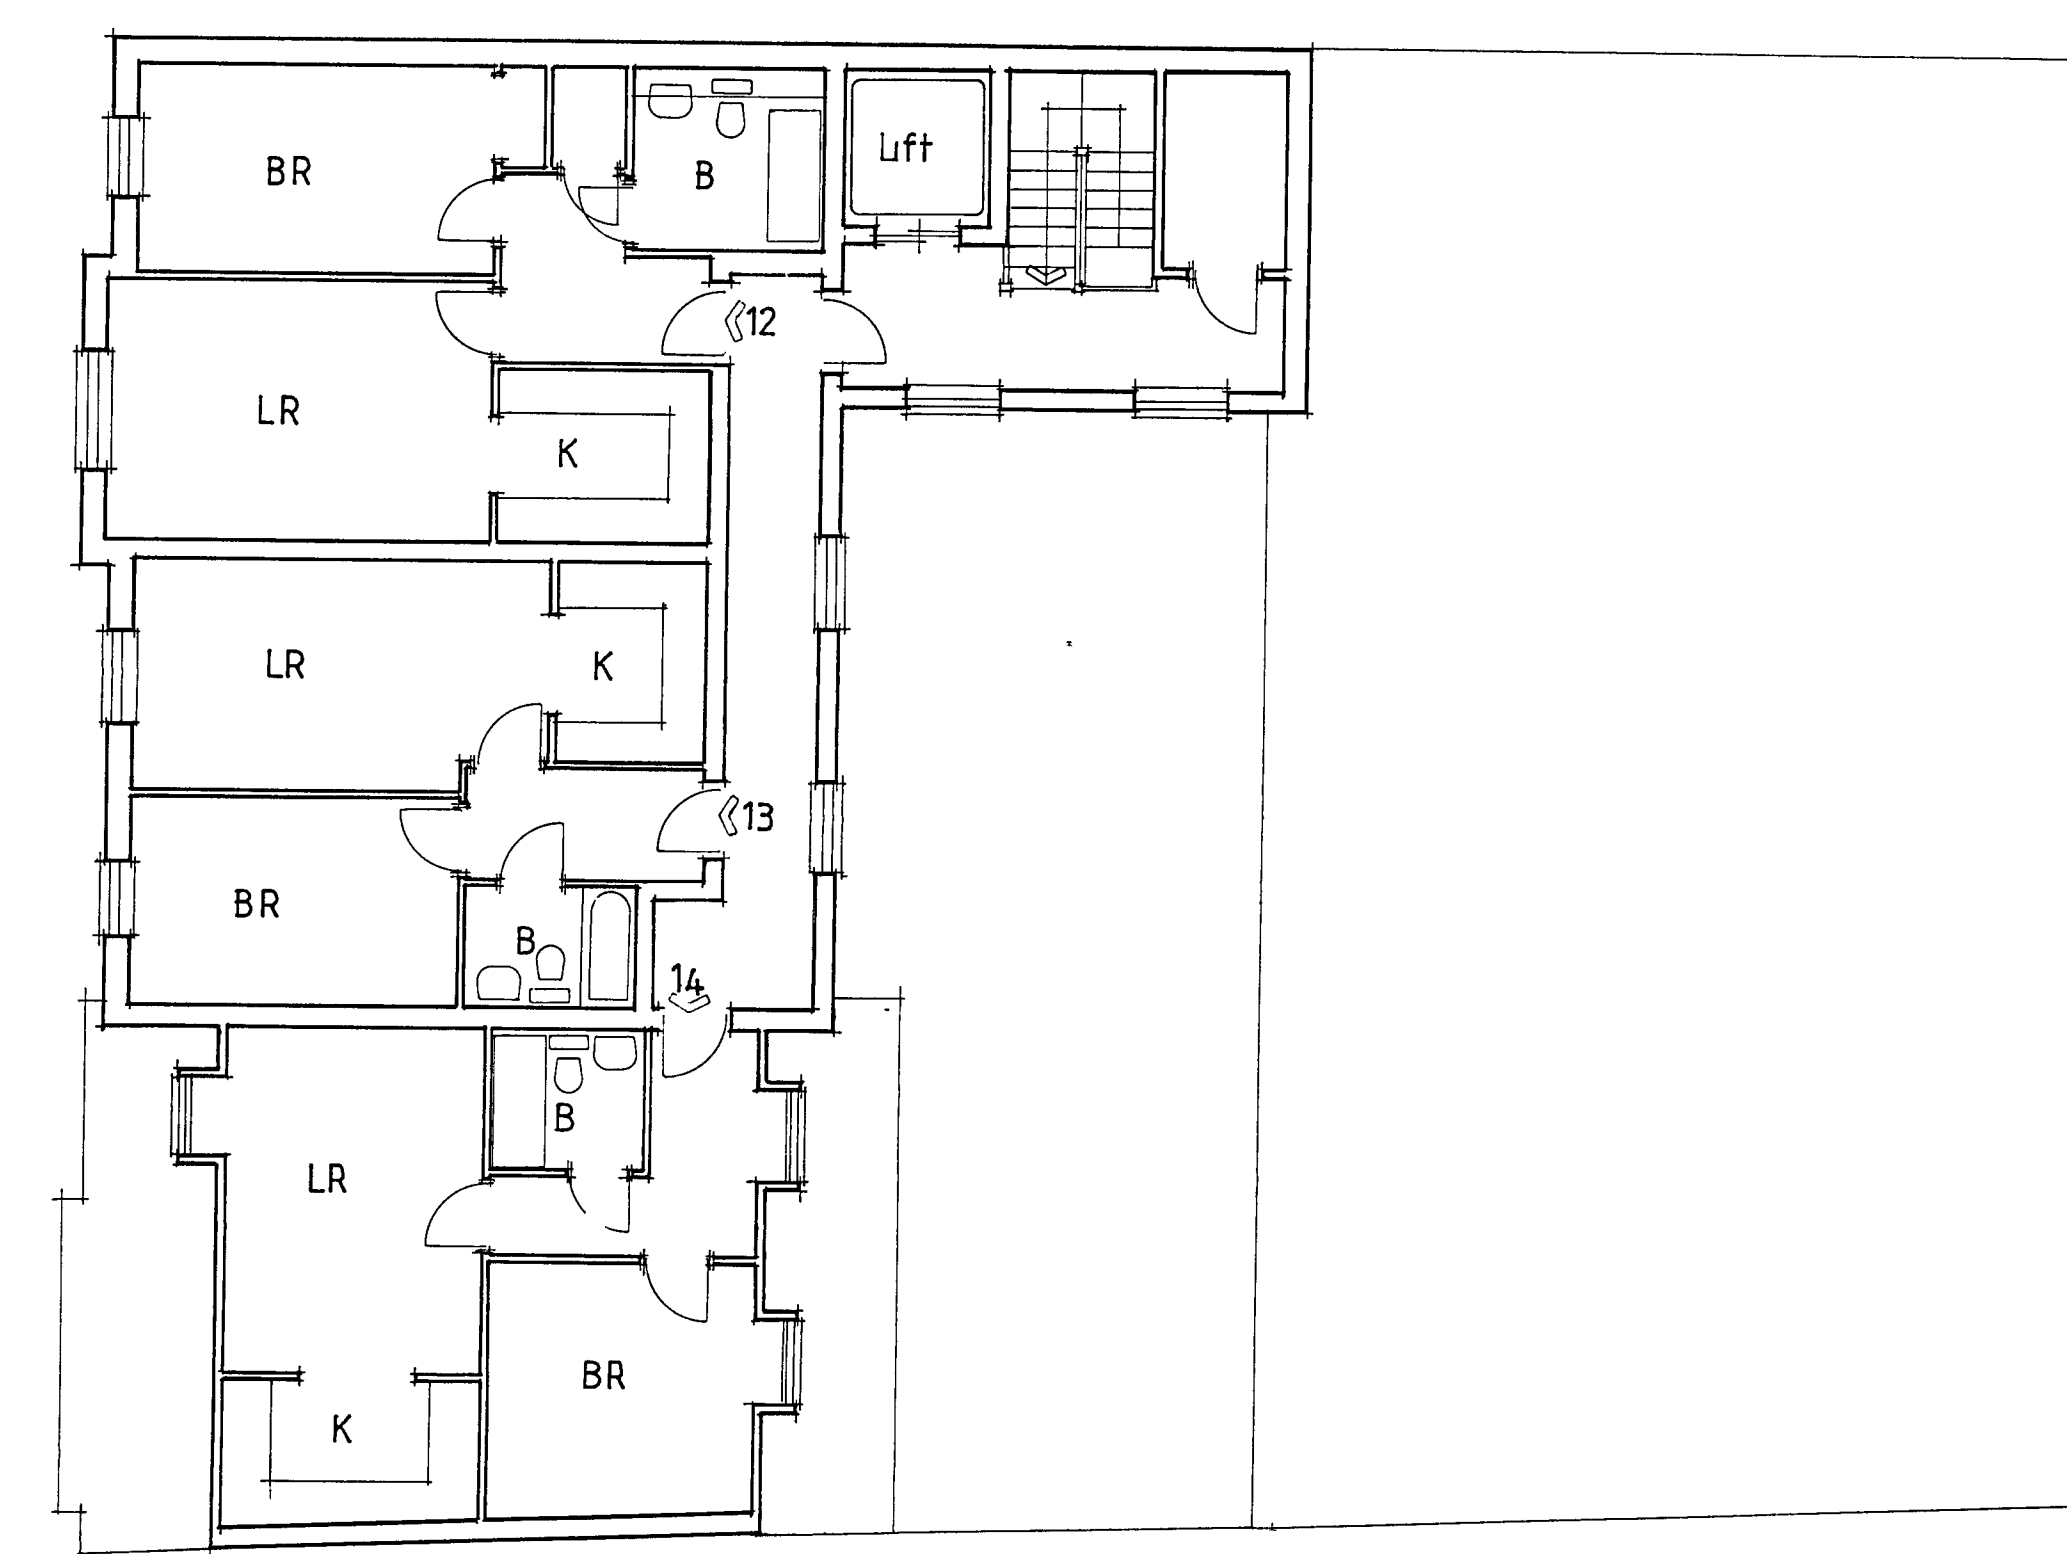


Third Floor 3 N° Apartments

Schedule of accommodation

Flat No.	No. of Bedroom	Floor Area-Sq. M
1	2	90
2	2	66
3	1	51.4
4	1	45
5	2	64.4
6	1	56.9
7	1	51
8	2	60
9	1	51.4
10	1	45
11	2	64.4
12	1	51.4
13	1	43.5
14	1	46

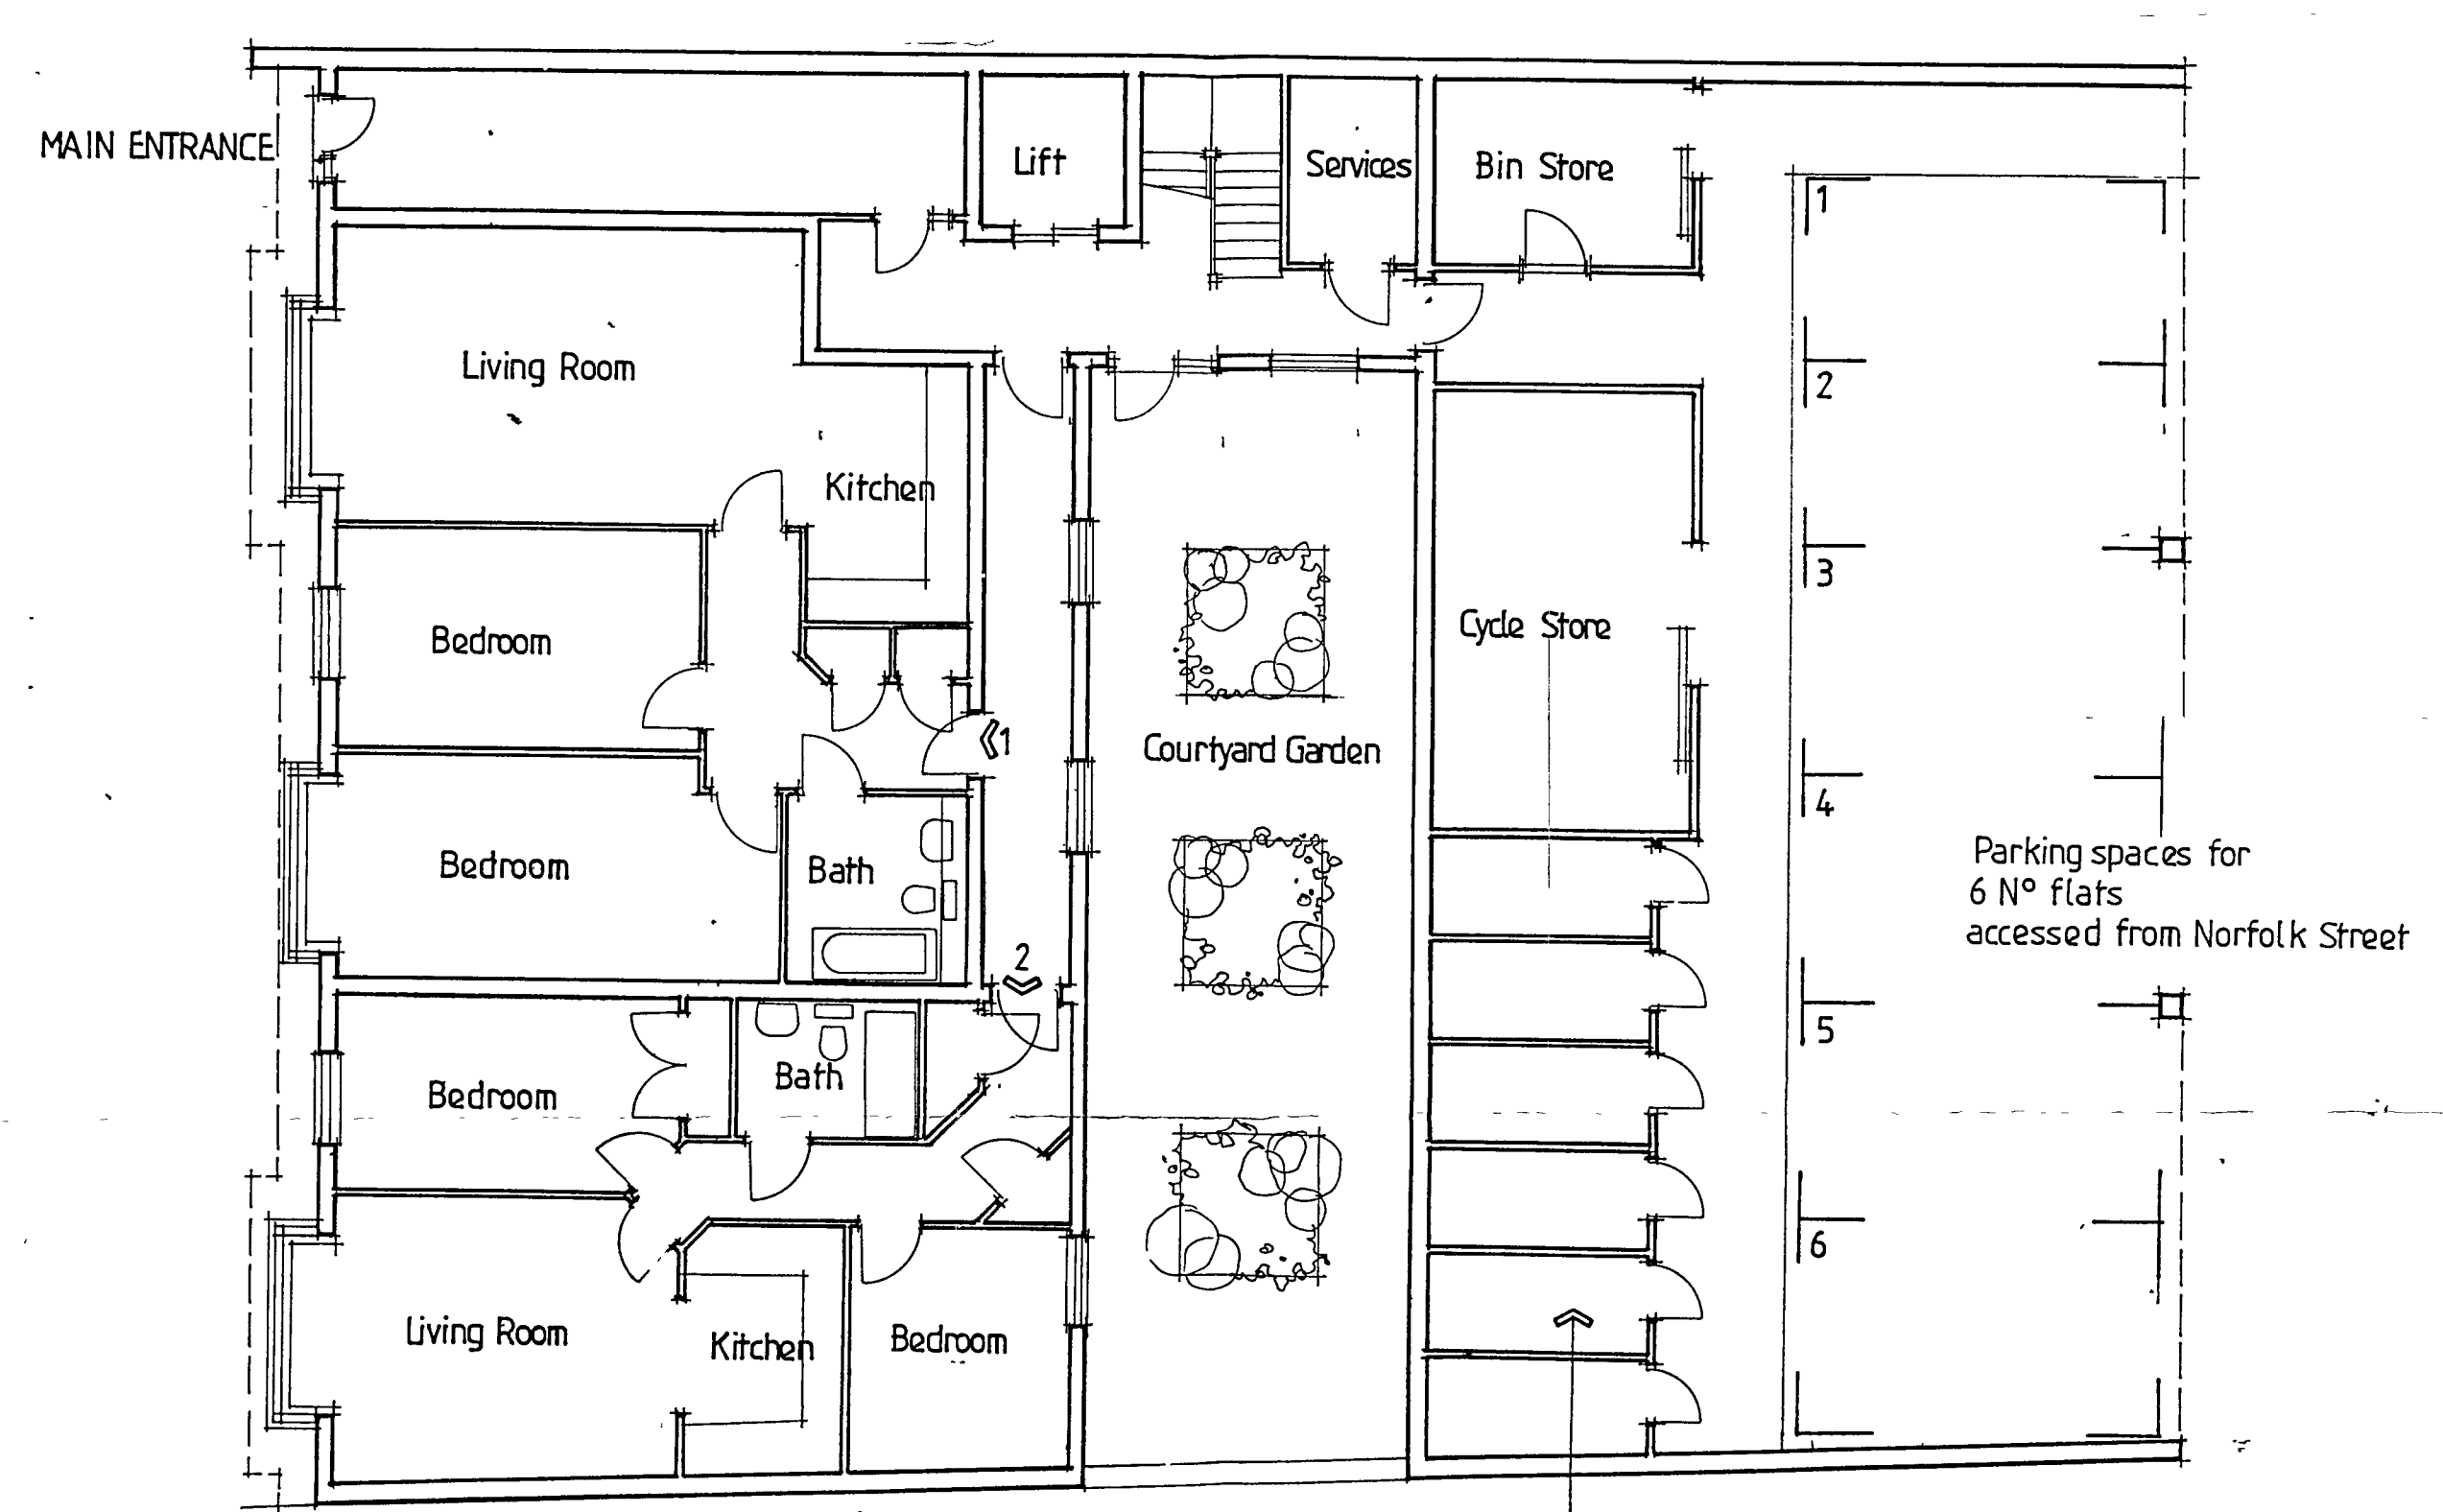

Ground Floor 2 N° Apartments

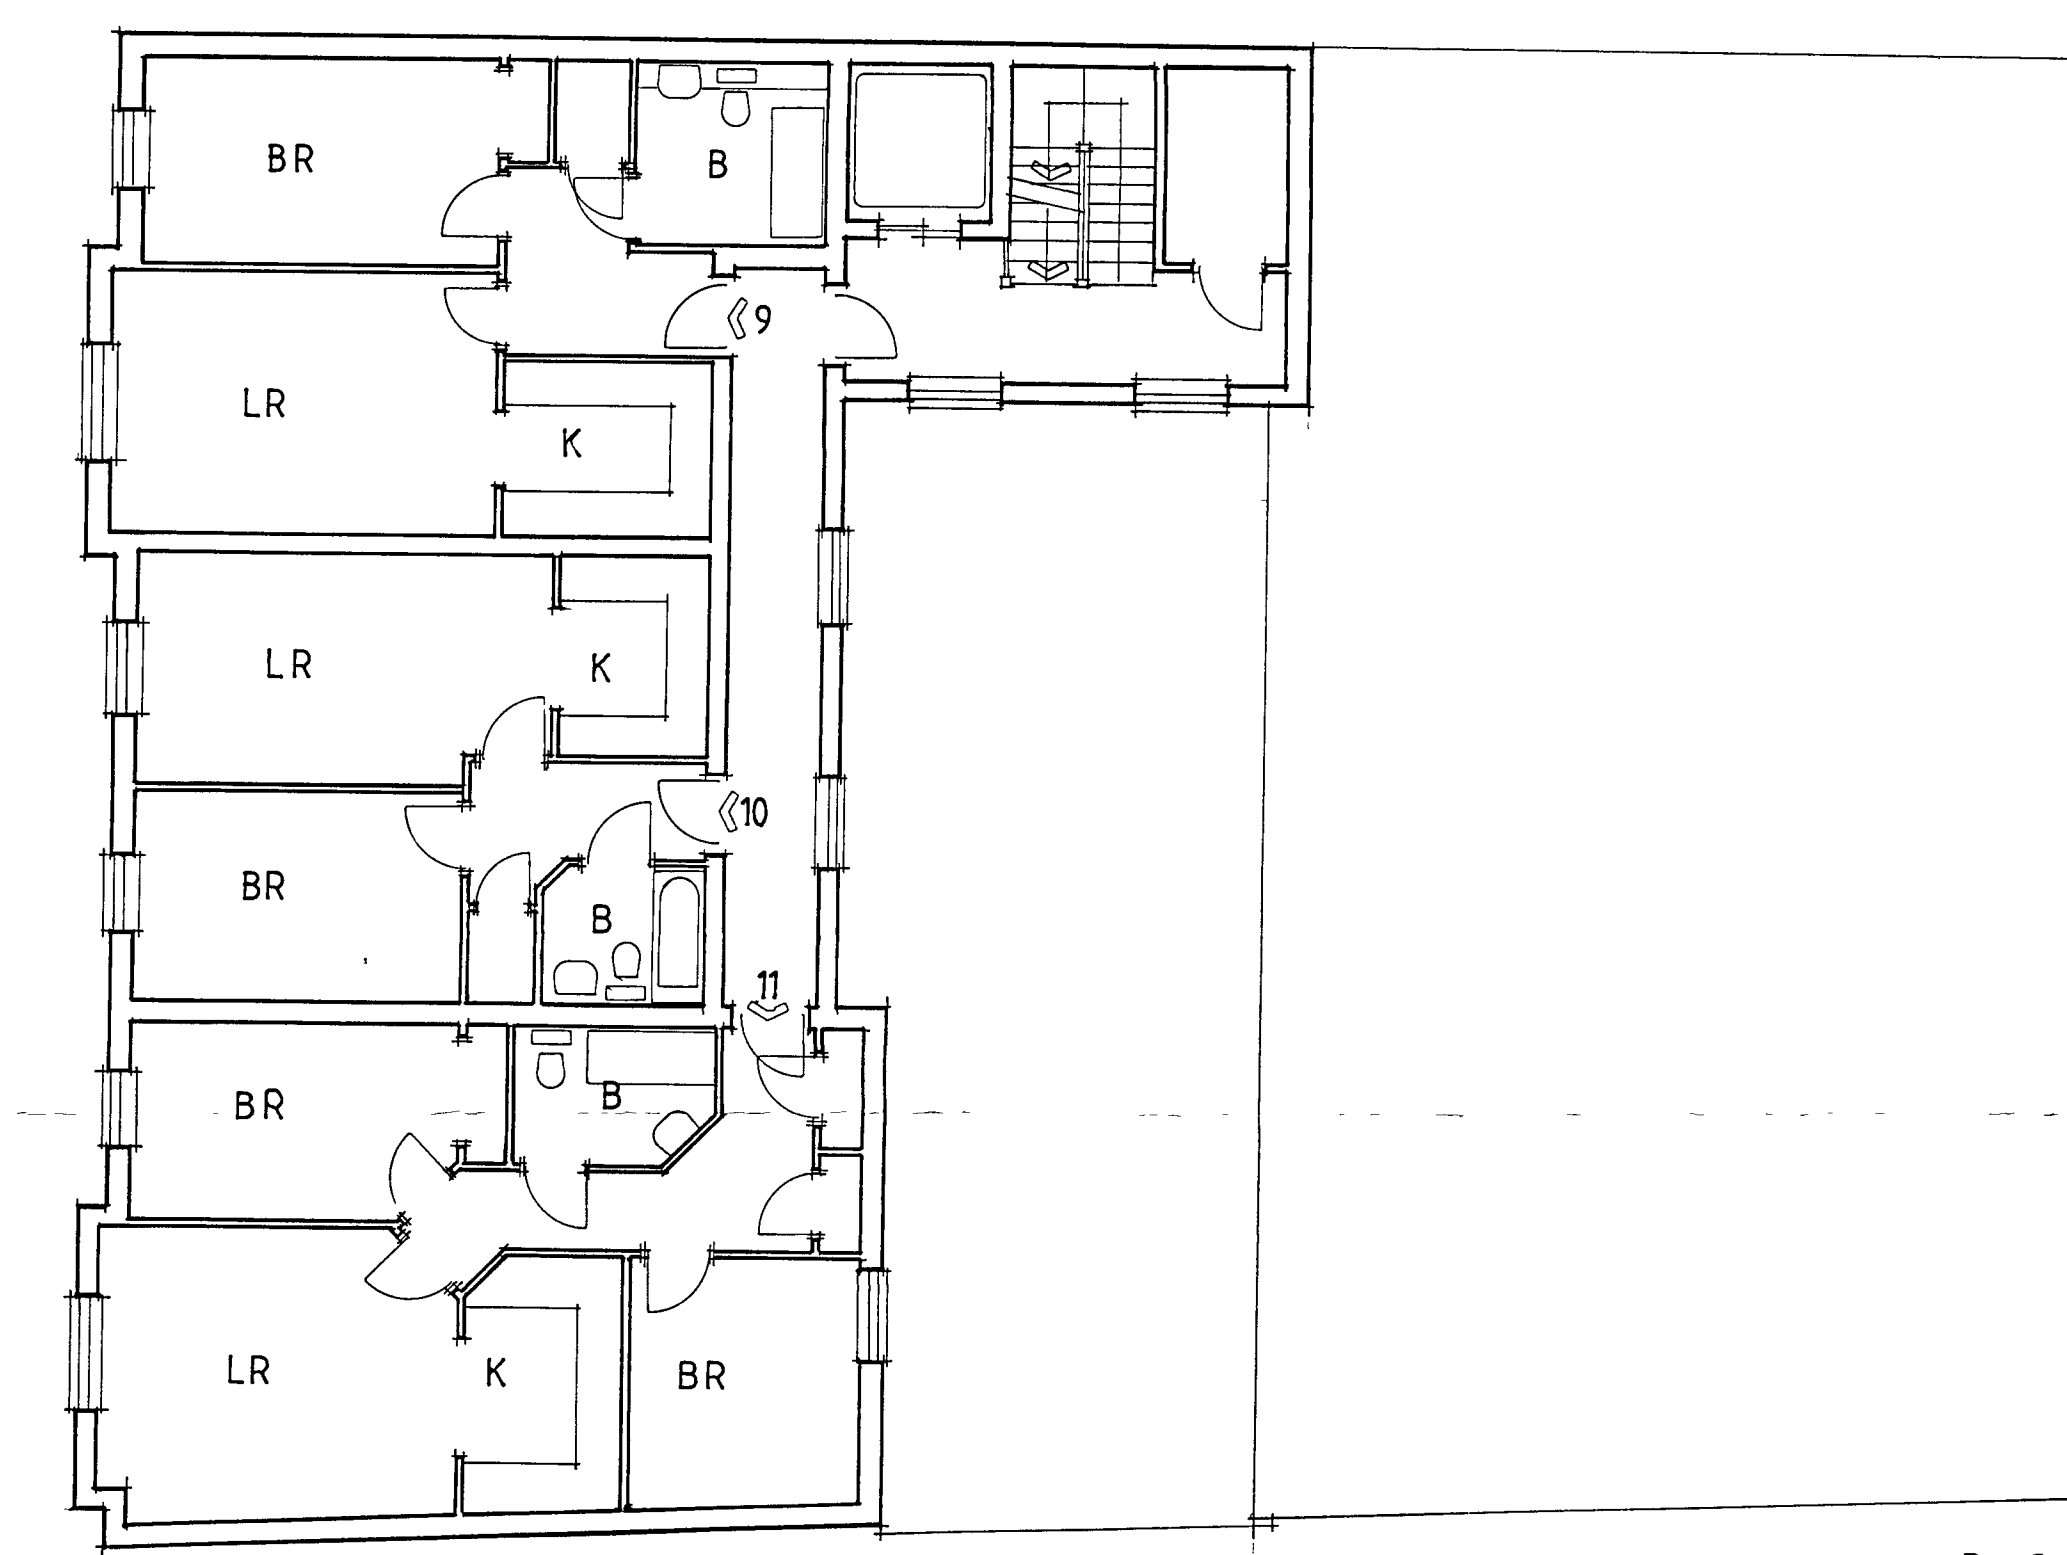

Second Floor 3 N° Apartments

Rev C Ground floor amended parking and storage added Mar 08
Rev B Ground floor amended Feb 08
Rev A North east corner amended Sept 07

REVISION PROJECT

**Proposed development at
Lennox Street Bognor Regis**

DRAWING

Proposed Floor Plans

SCALE 1:100	DATE APRIL 07	DWG No 07/04/01	REV C
----------------	------------------	--------------------	----------

R J C A
CHARTERED ARCHITECTS

LIME KILN BARN COLWORTH
CHICHESTER WEST SUSSEX
PO20 2DS

TEL 01243 787011 FAX 01243 787022