


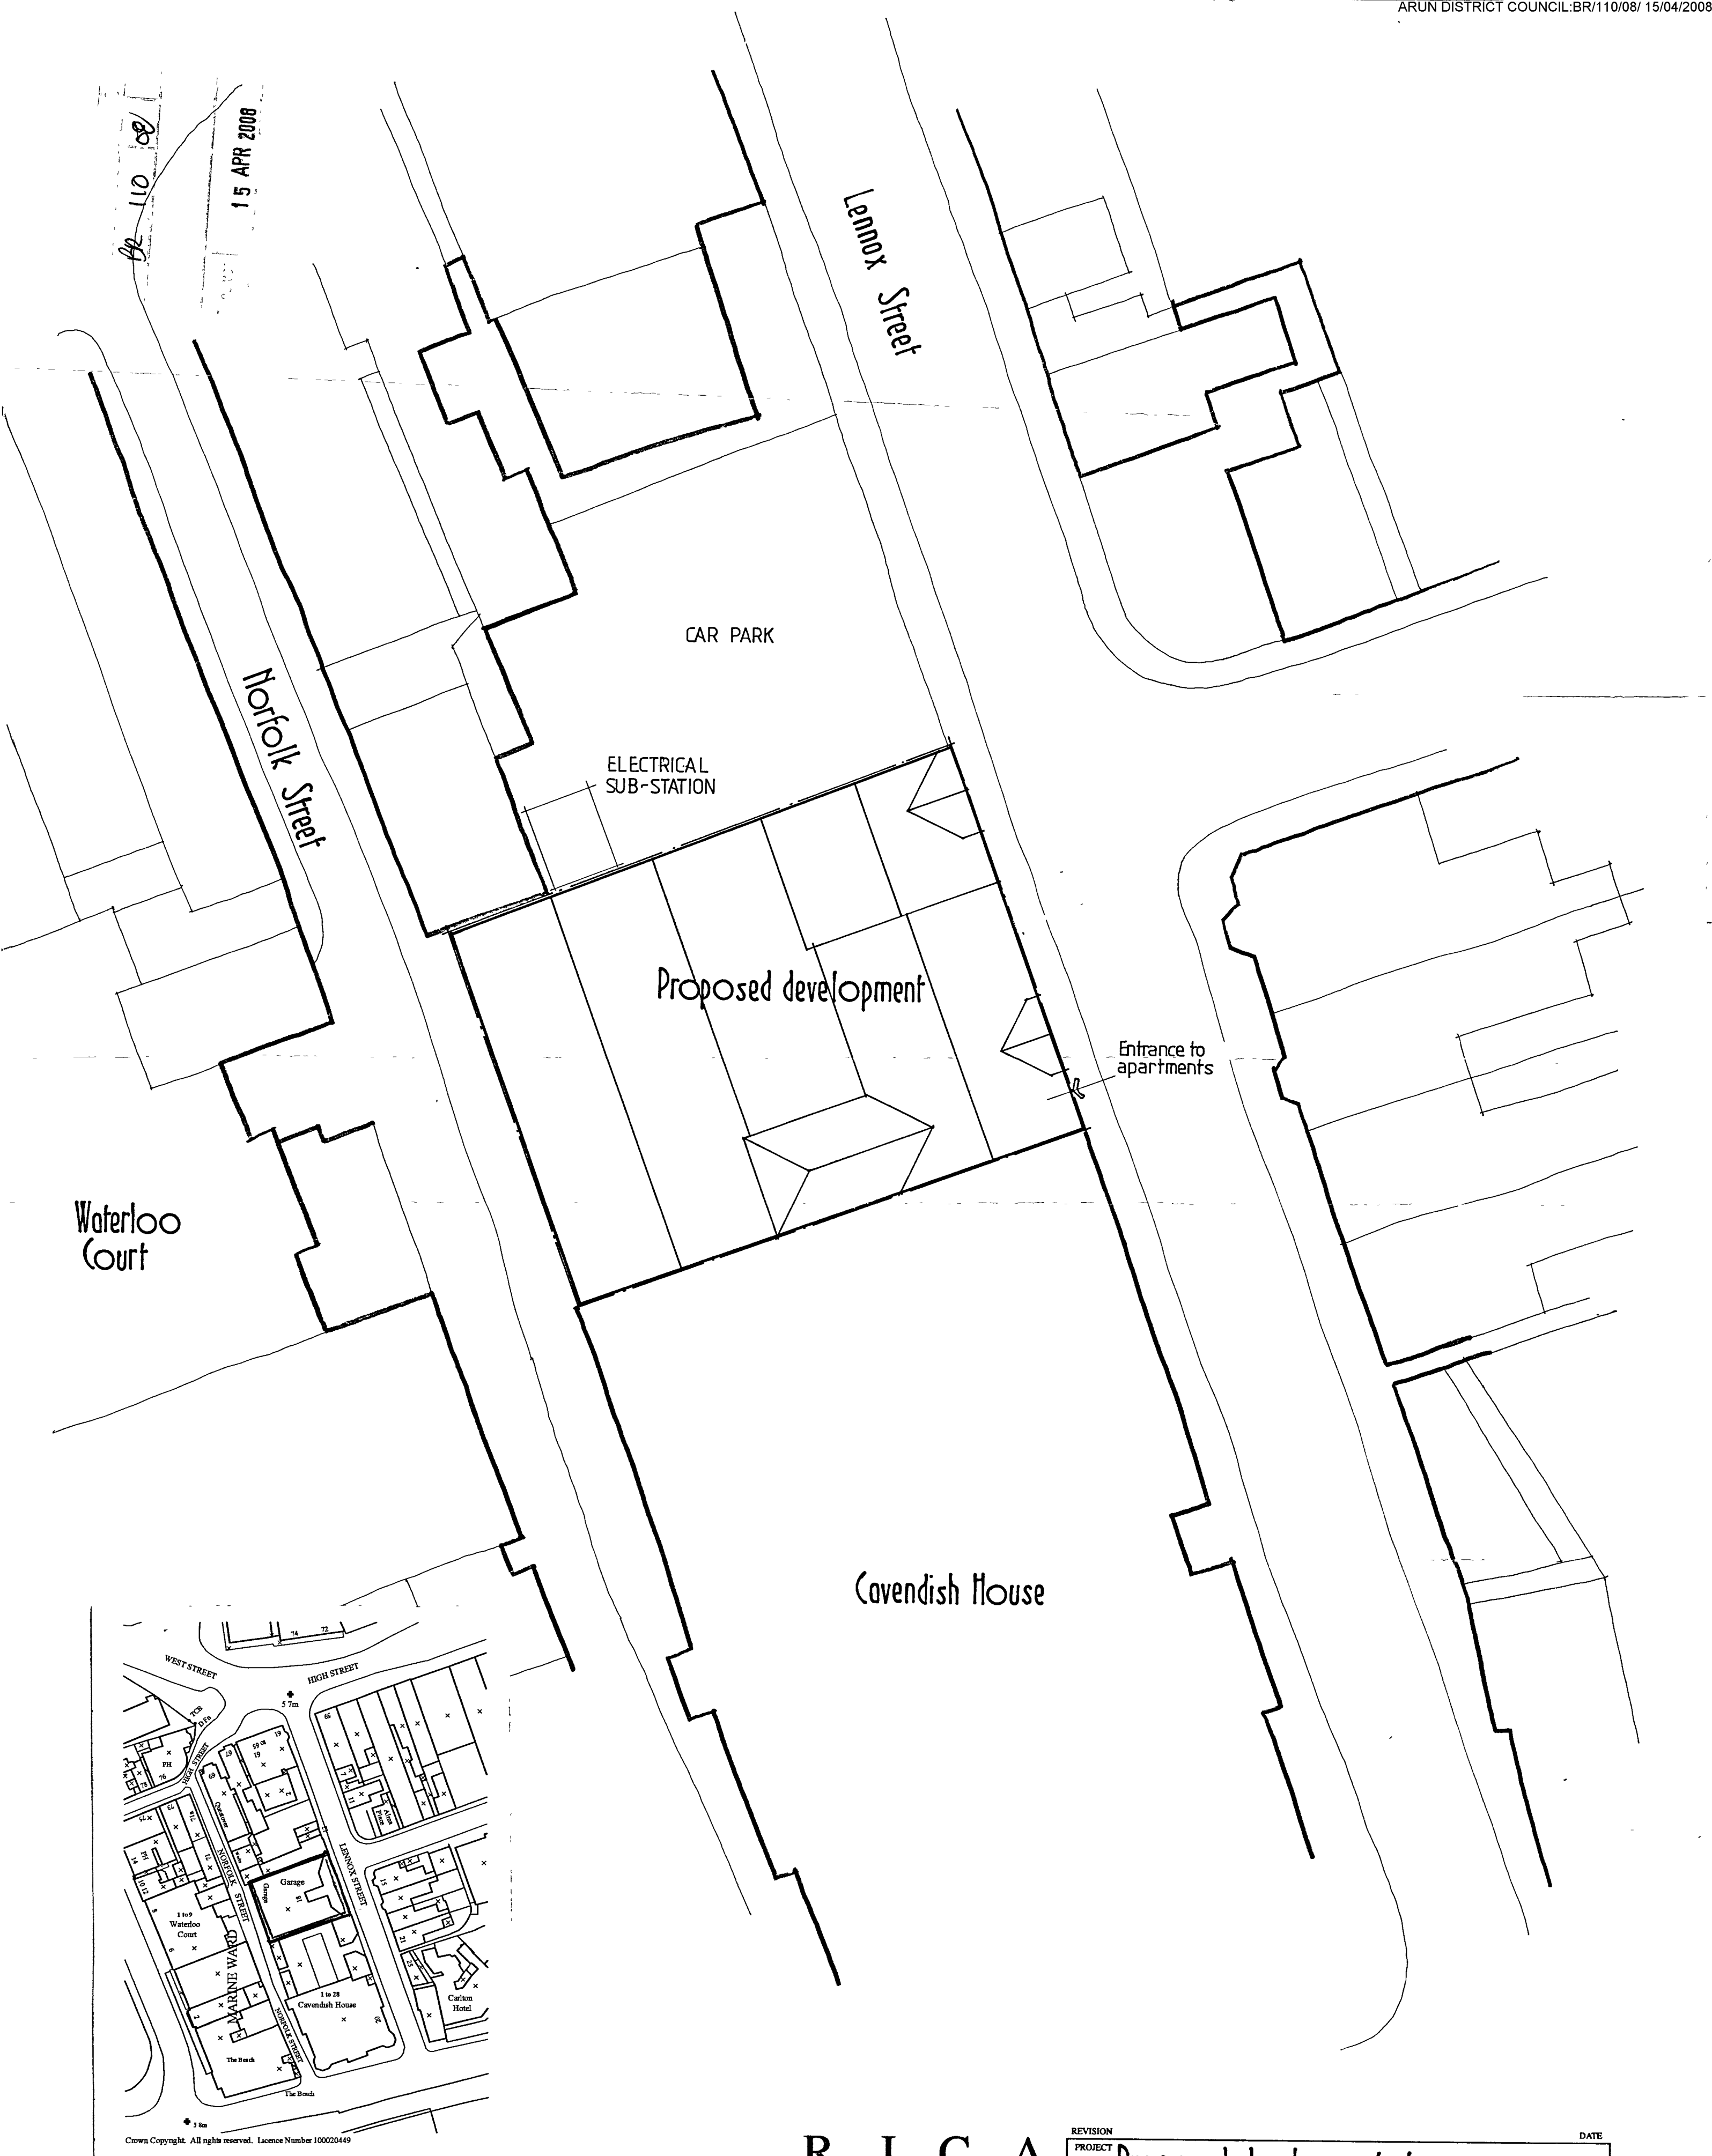

Location Place 1:1250

R J C A
CHARTERED ARCHITECTS

LIME KILN BARN COLWORTH
CHICHESTER WEST SUSSEX

PO20 2DS

TEL 01243 - 787011 FAX 01243 - 787022

REVISION		DATE	
PROJECT		Proposed development at Lennox Street Bognor Regis	
DRAWING		Proposed Site Plan	
SCALE	DATE	DRG No	REV
1:200	APRIL 07	07 / 04 / 03	A
DRAWN	CHECKED		