



ARUN DISTRICT COUNCIL		
No.	32	110 08
SUBSTITUTION		
Received	24-06-2008	

Schedule of accommodation


Flat No.	No. of Bedroom	Floor Area- Sq. M
1	2	90
2	2	66
3	1	51.4
4	1	45
5	2	64.4
6	1	56.9
7	1	51
8	2	60
9	1	51.4
10	1	45
11	2	64.4
12	1	51.4
13	1	43.5
14	1	46

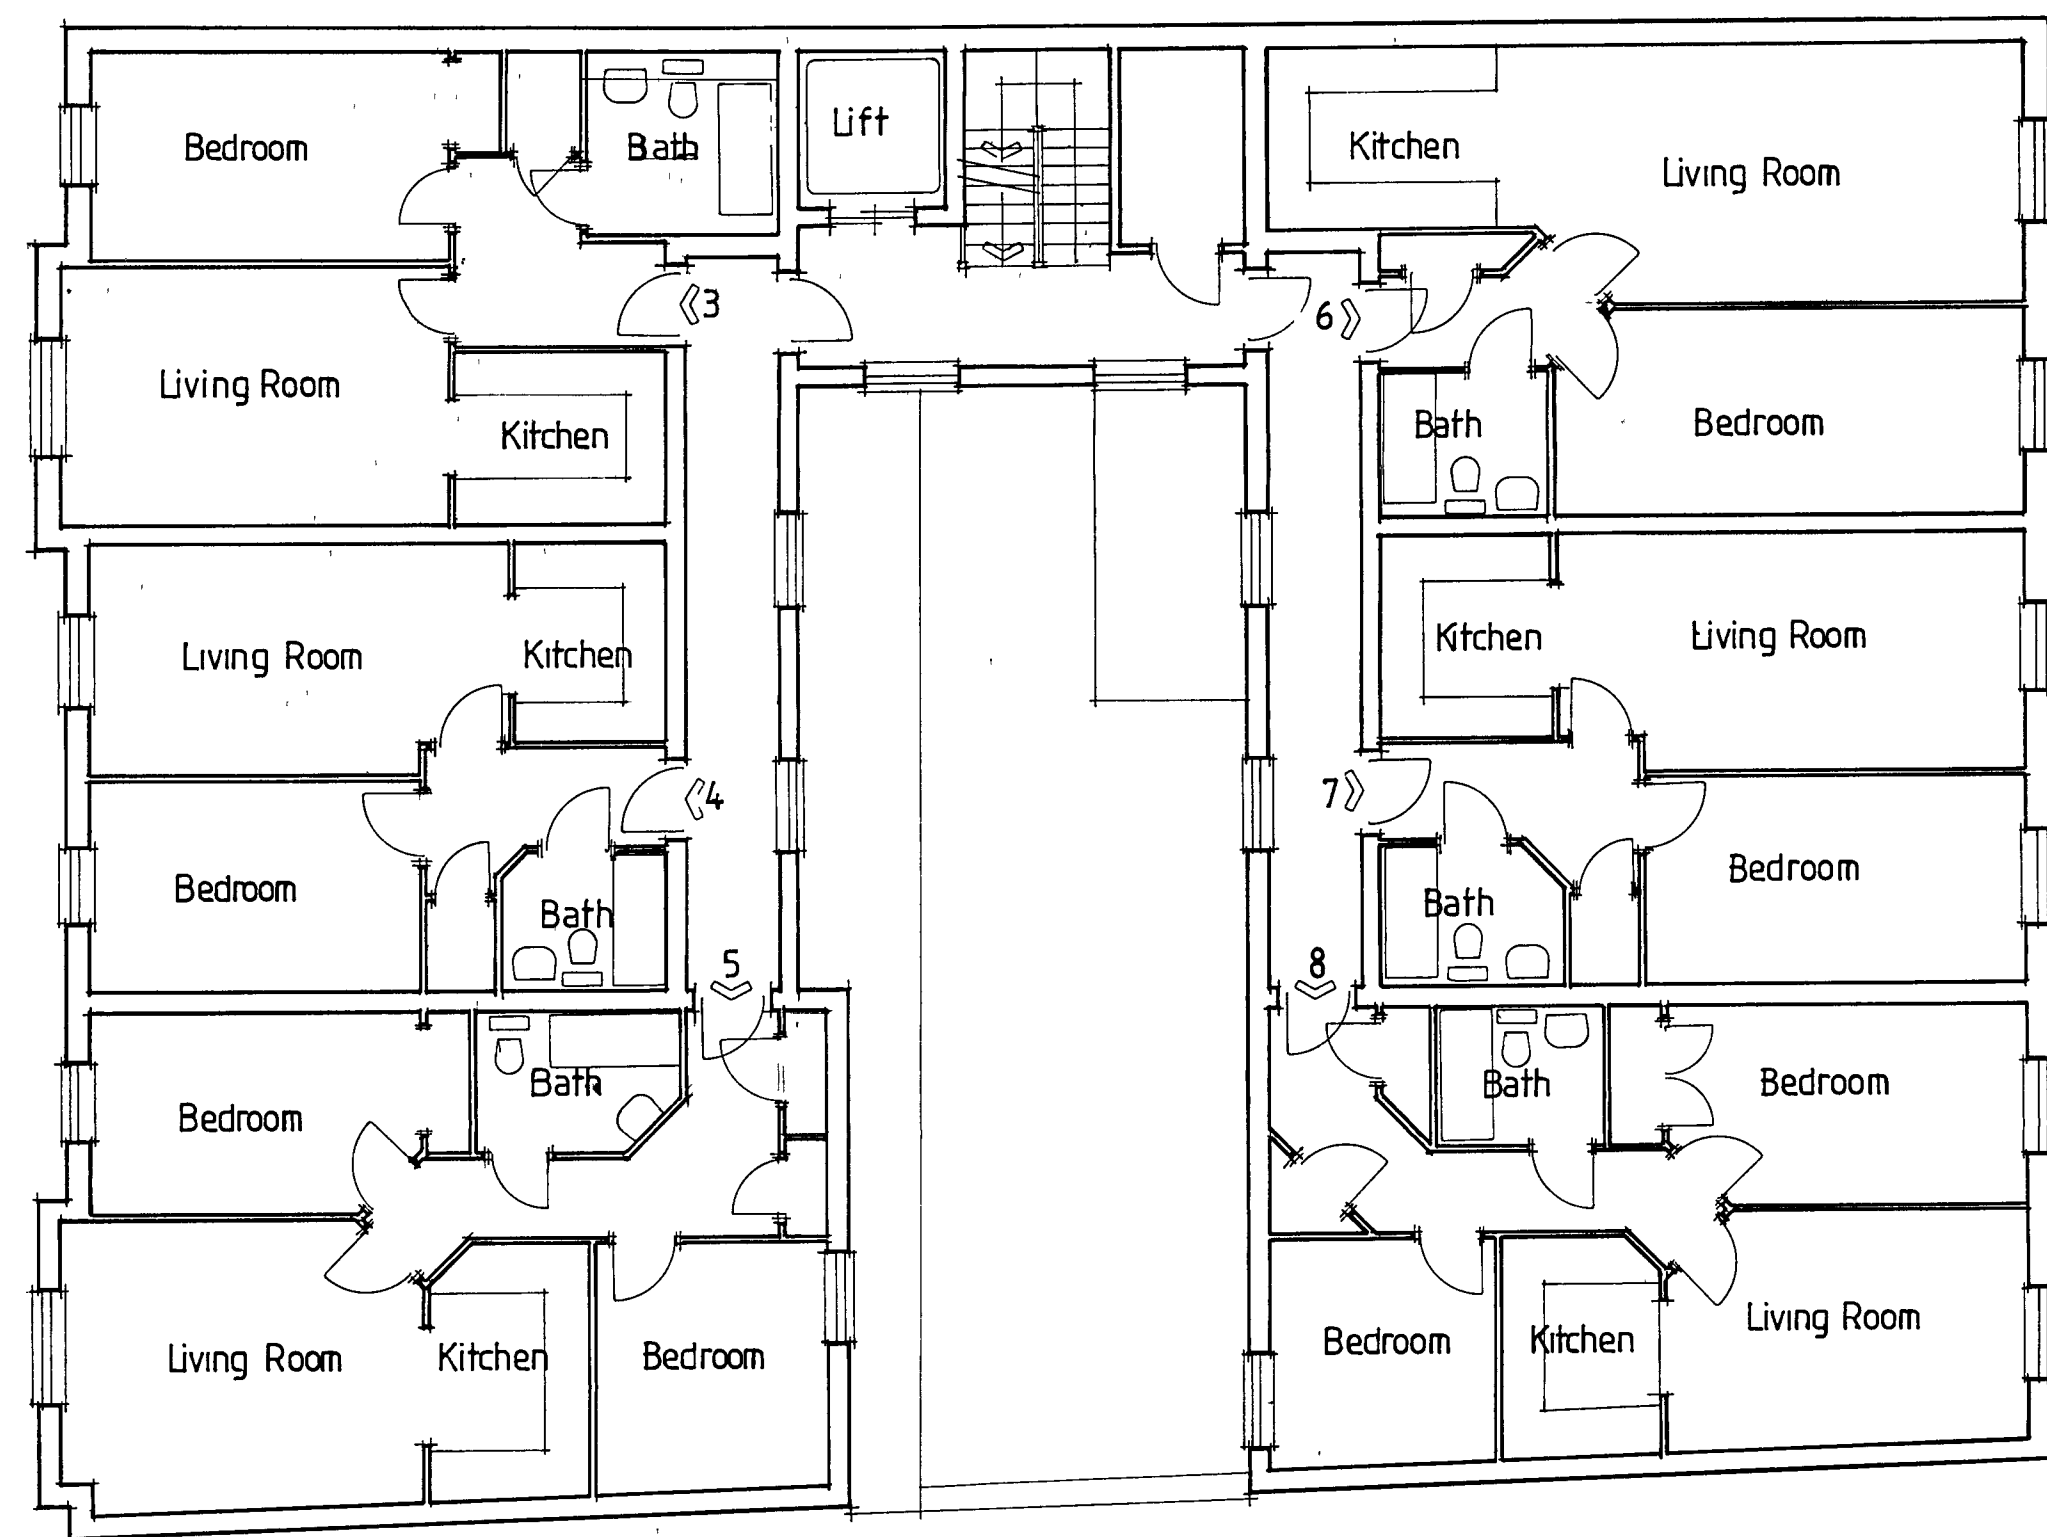


First Floor 6 No Apartments

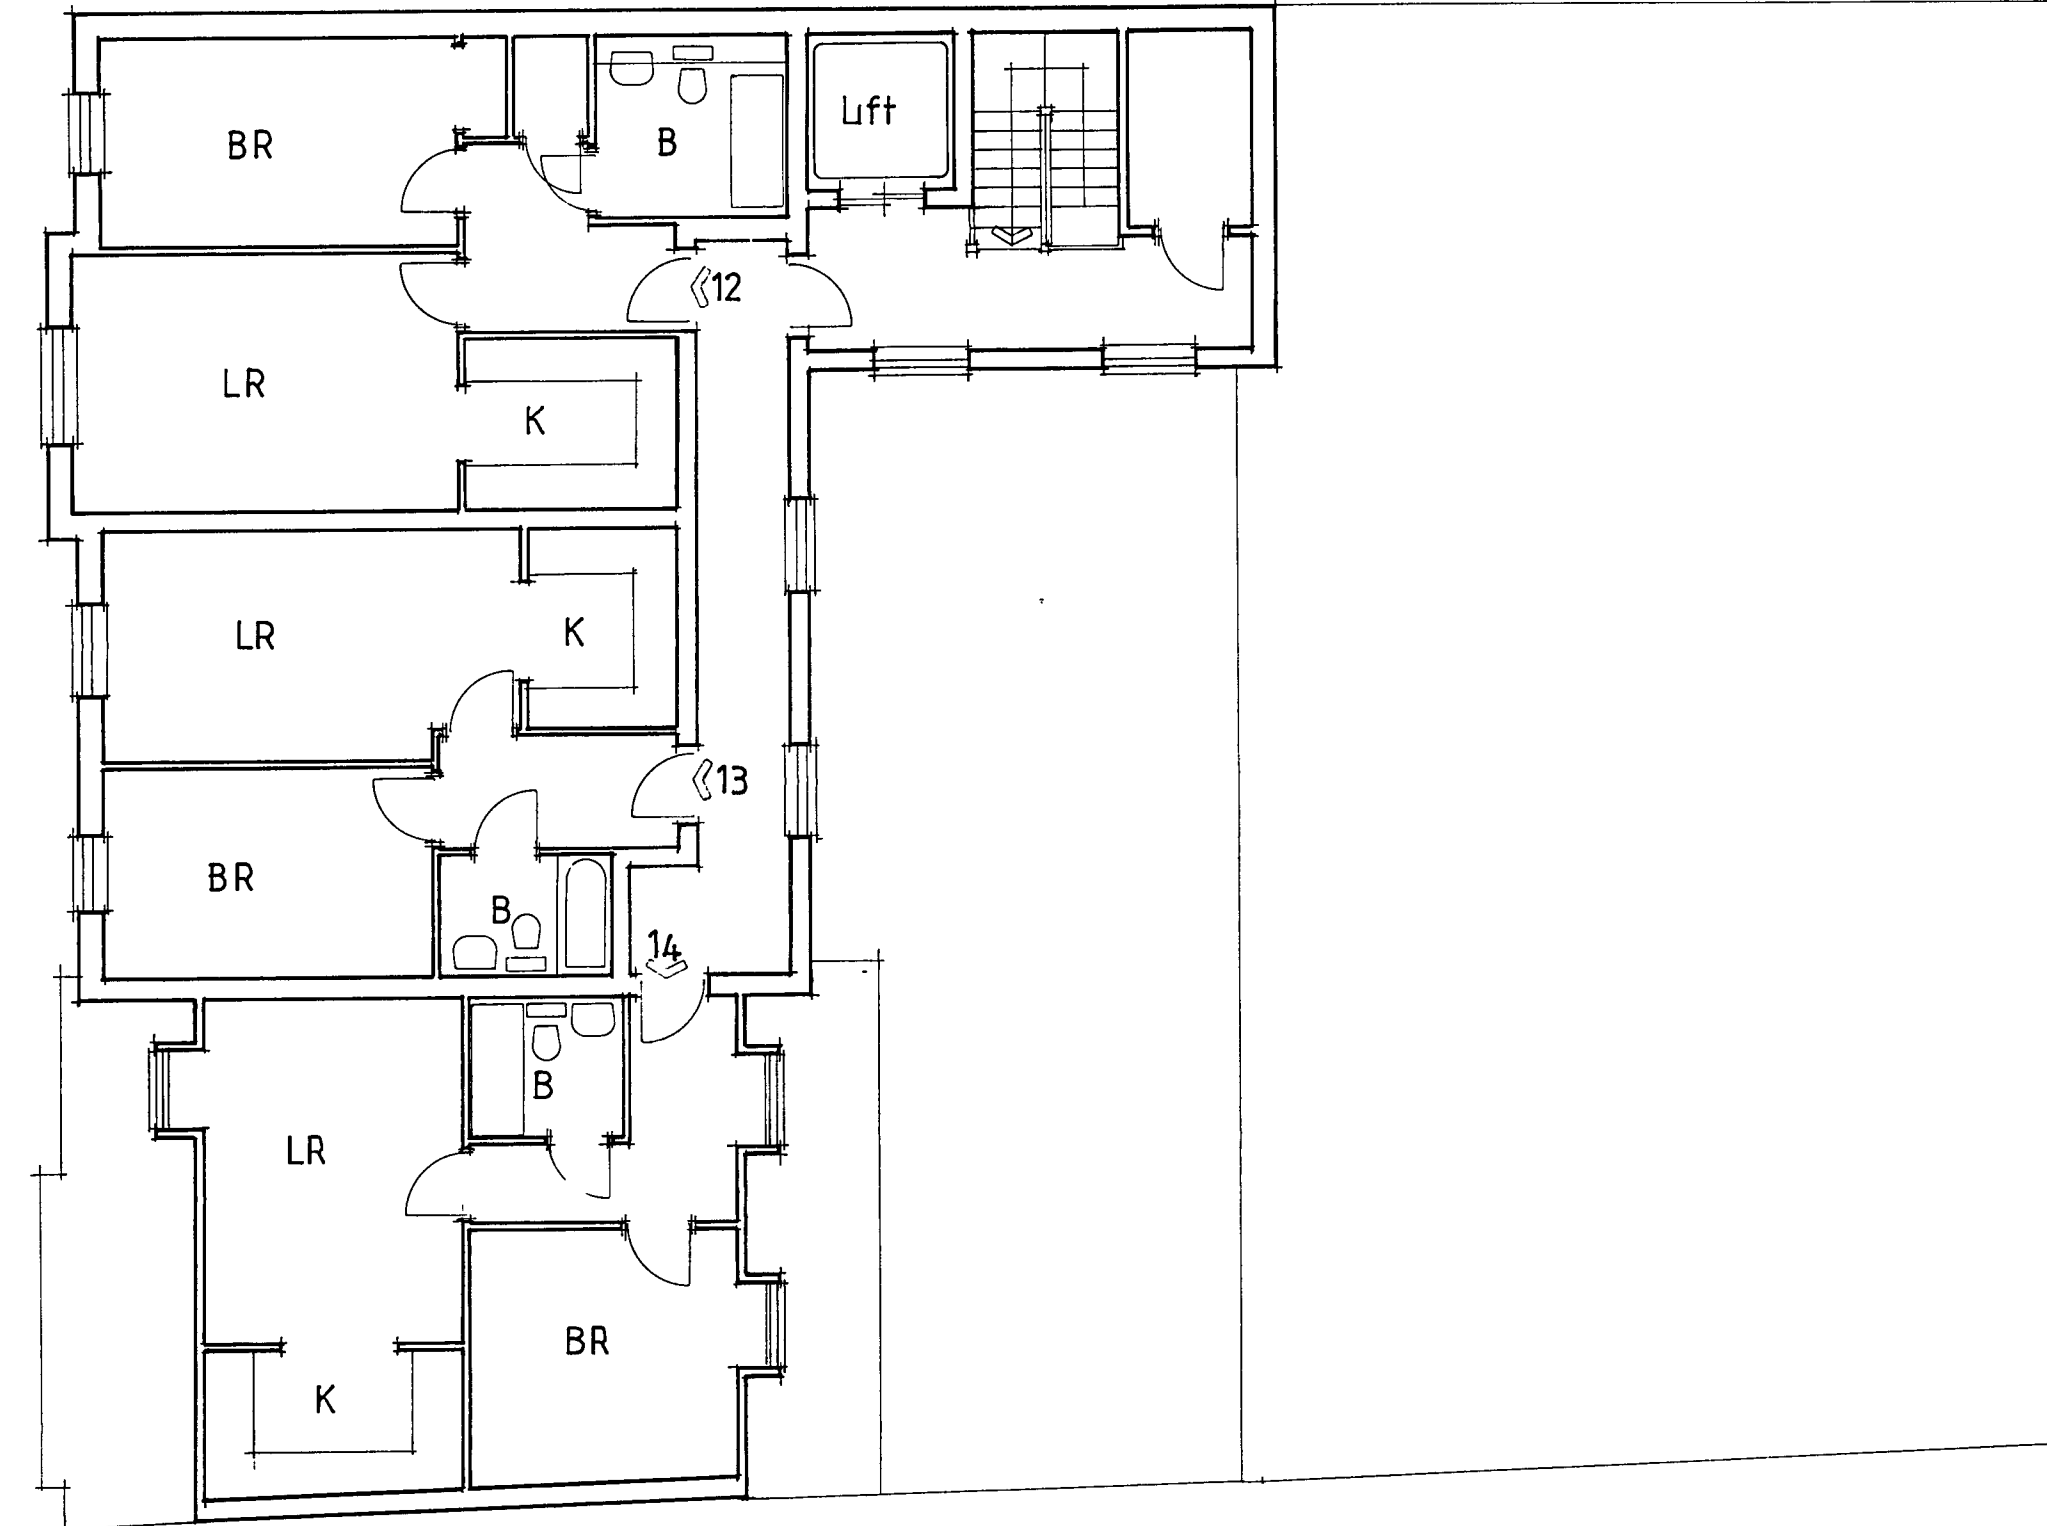

Third Floor 3 No Apartments

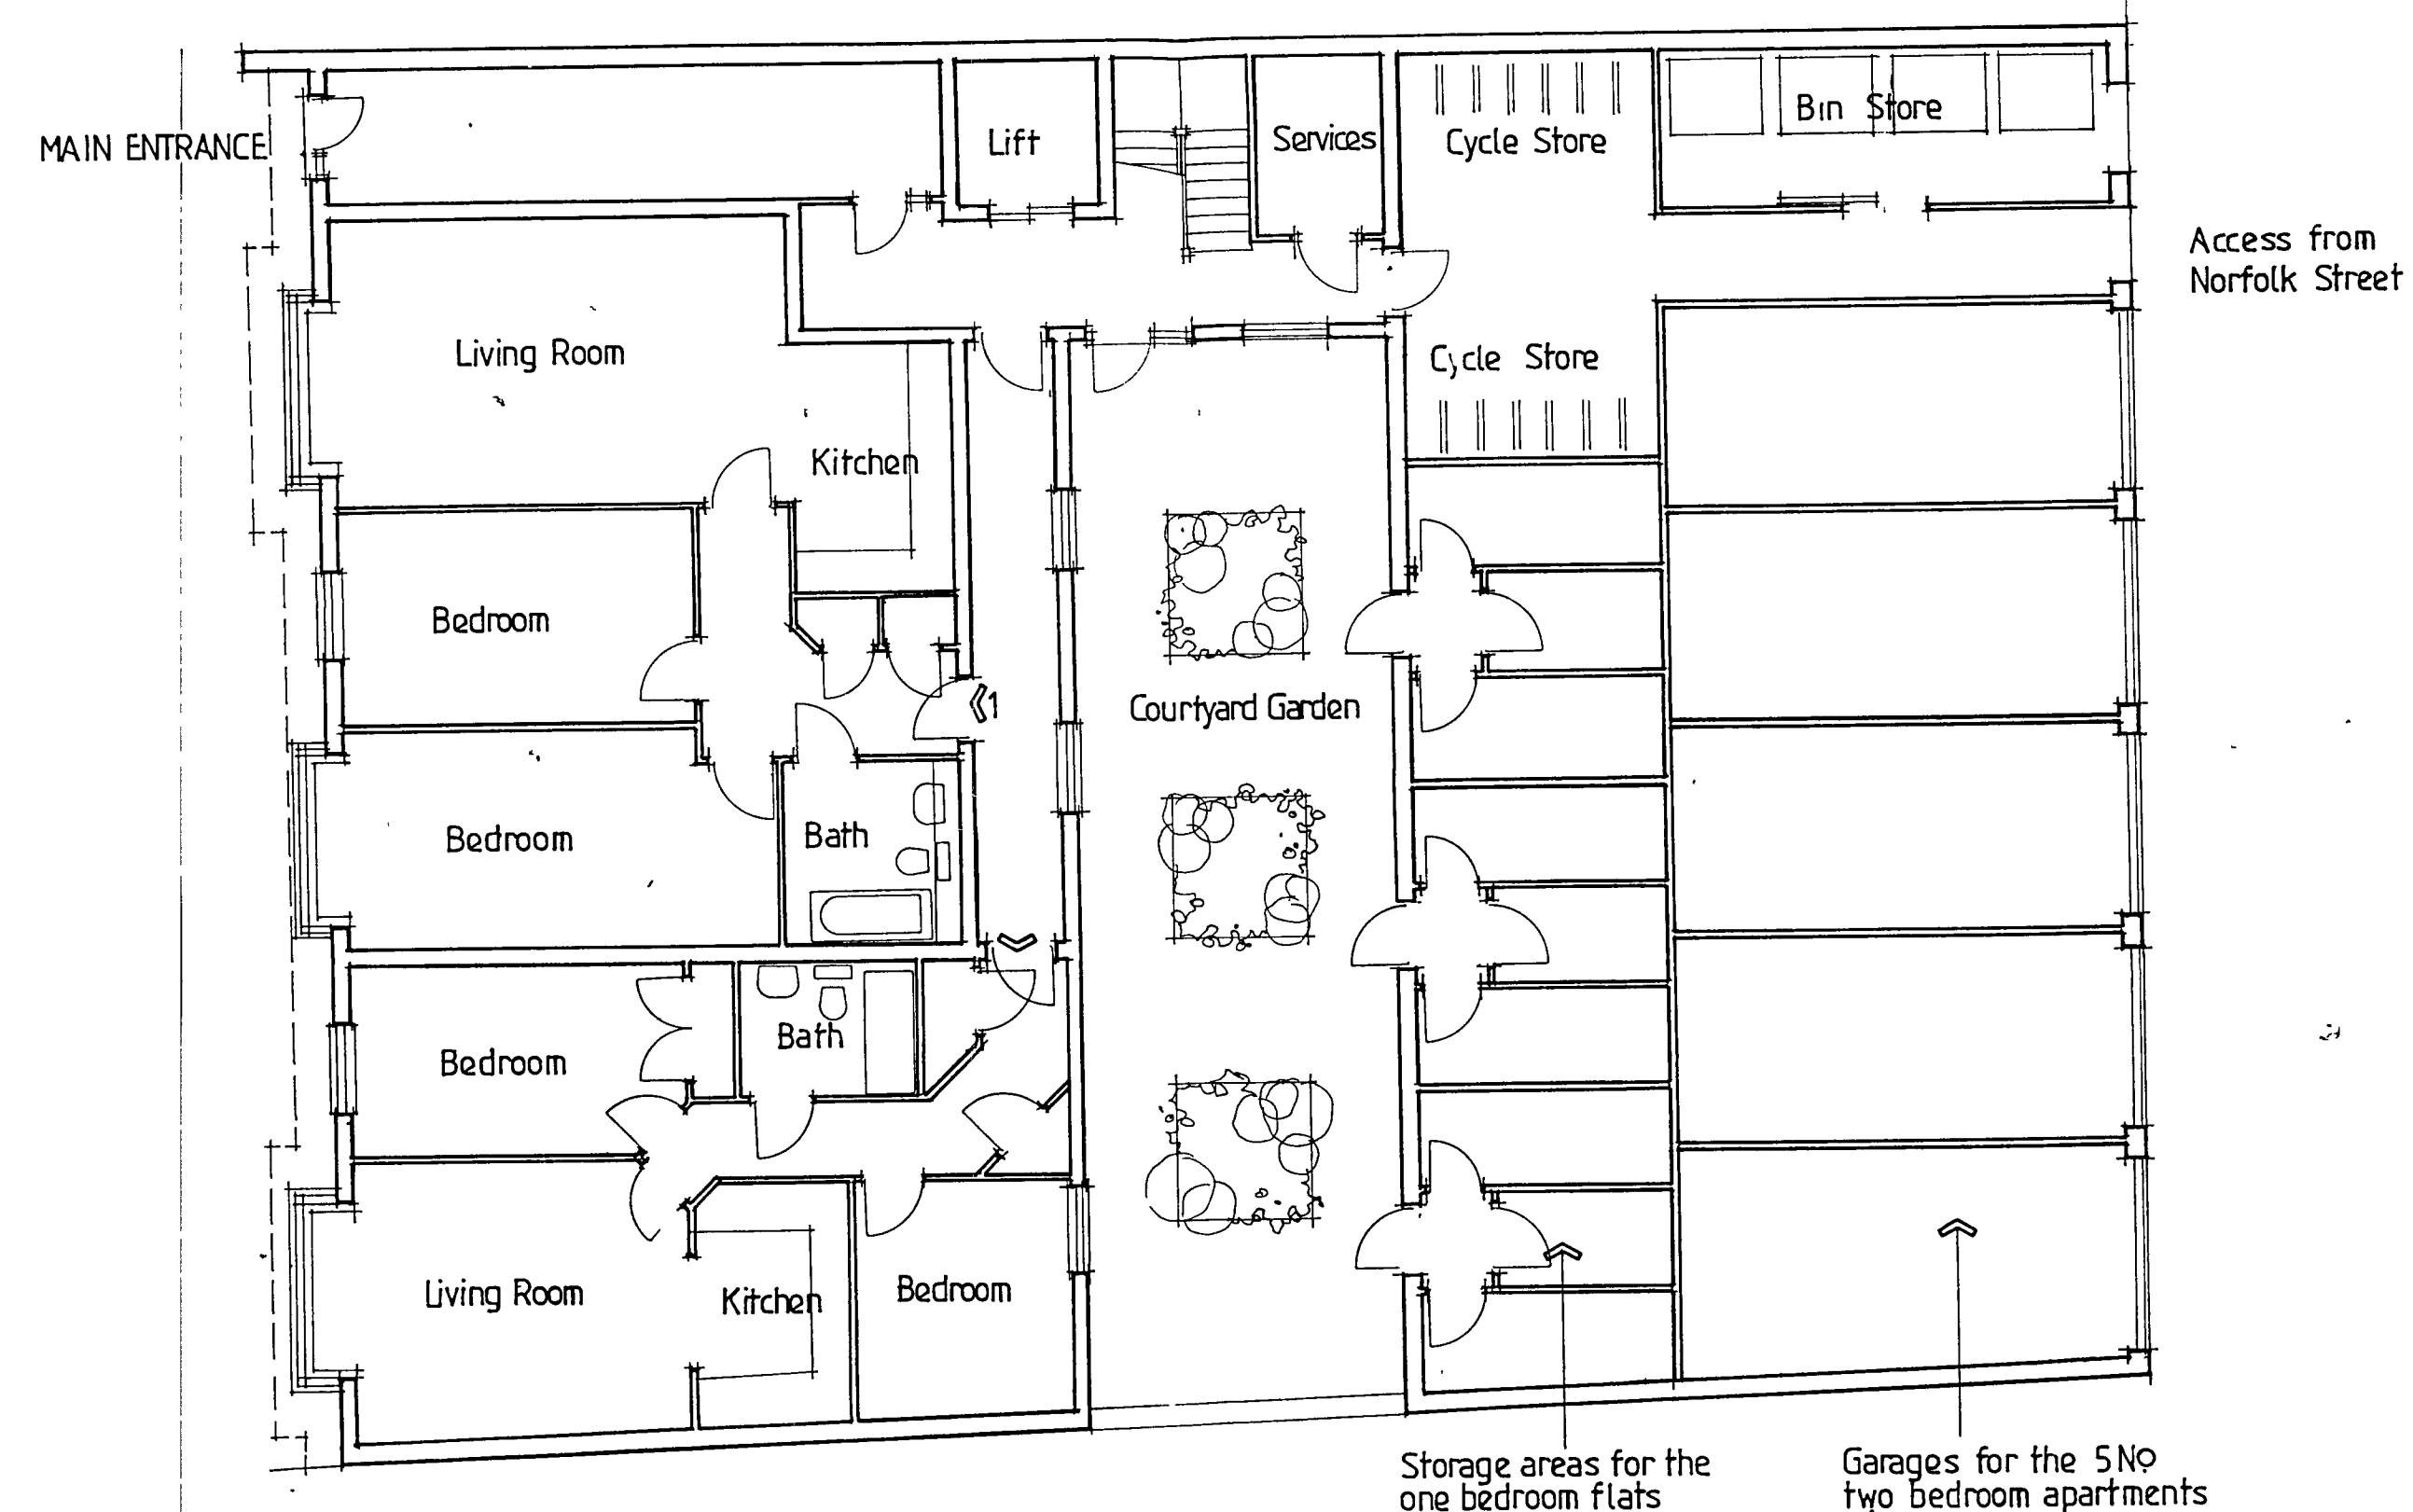

Ground Floor 2 No Apartments

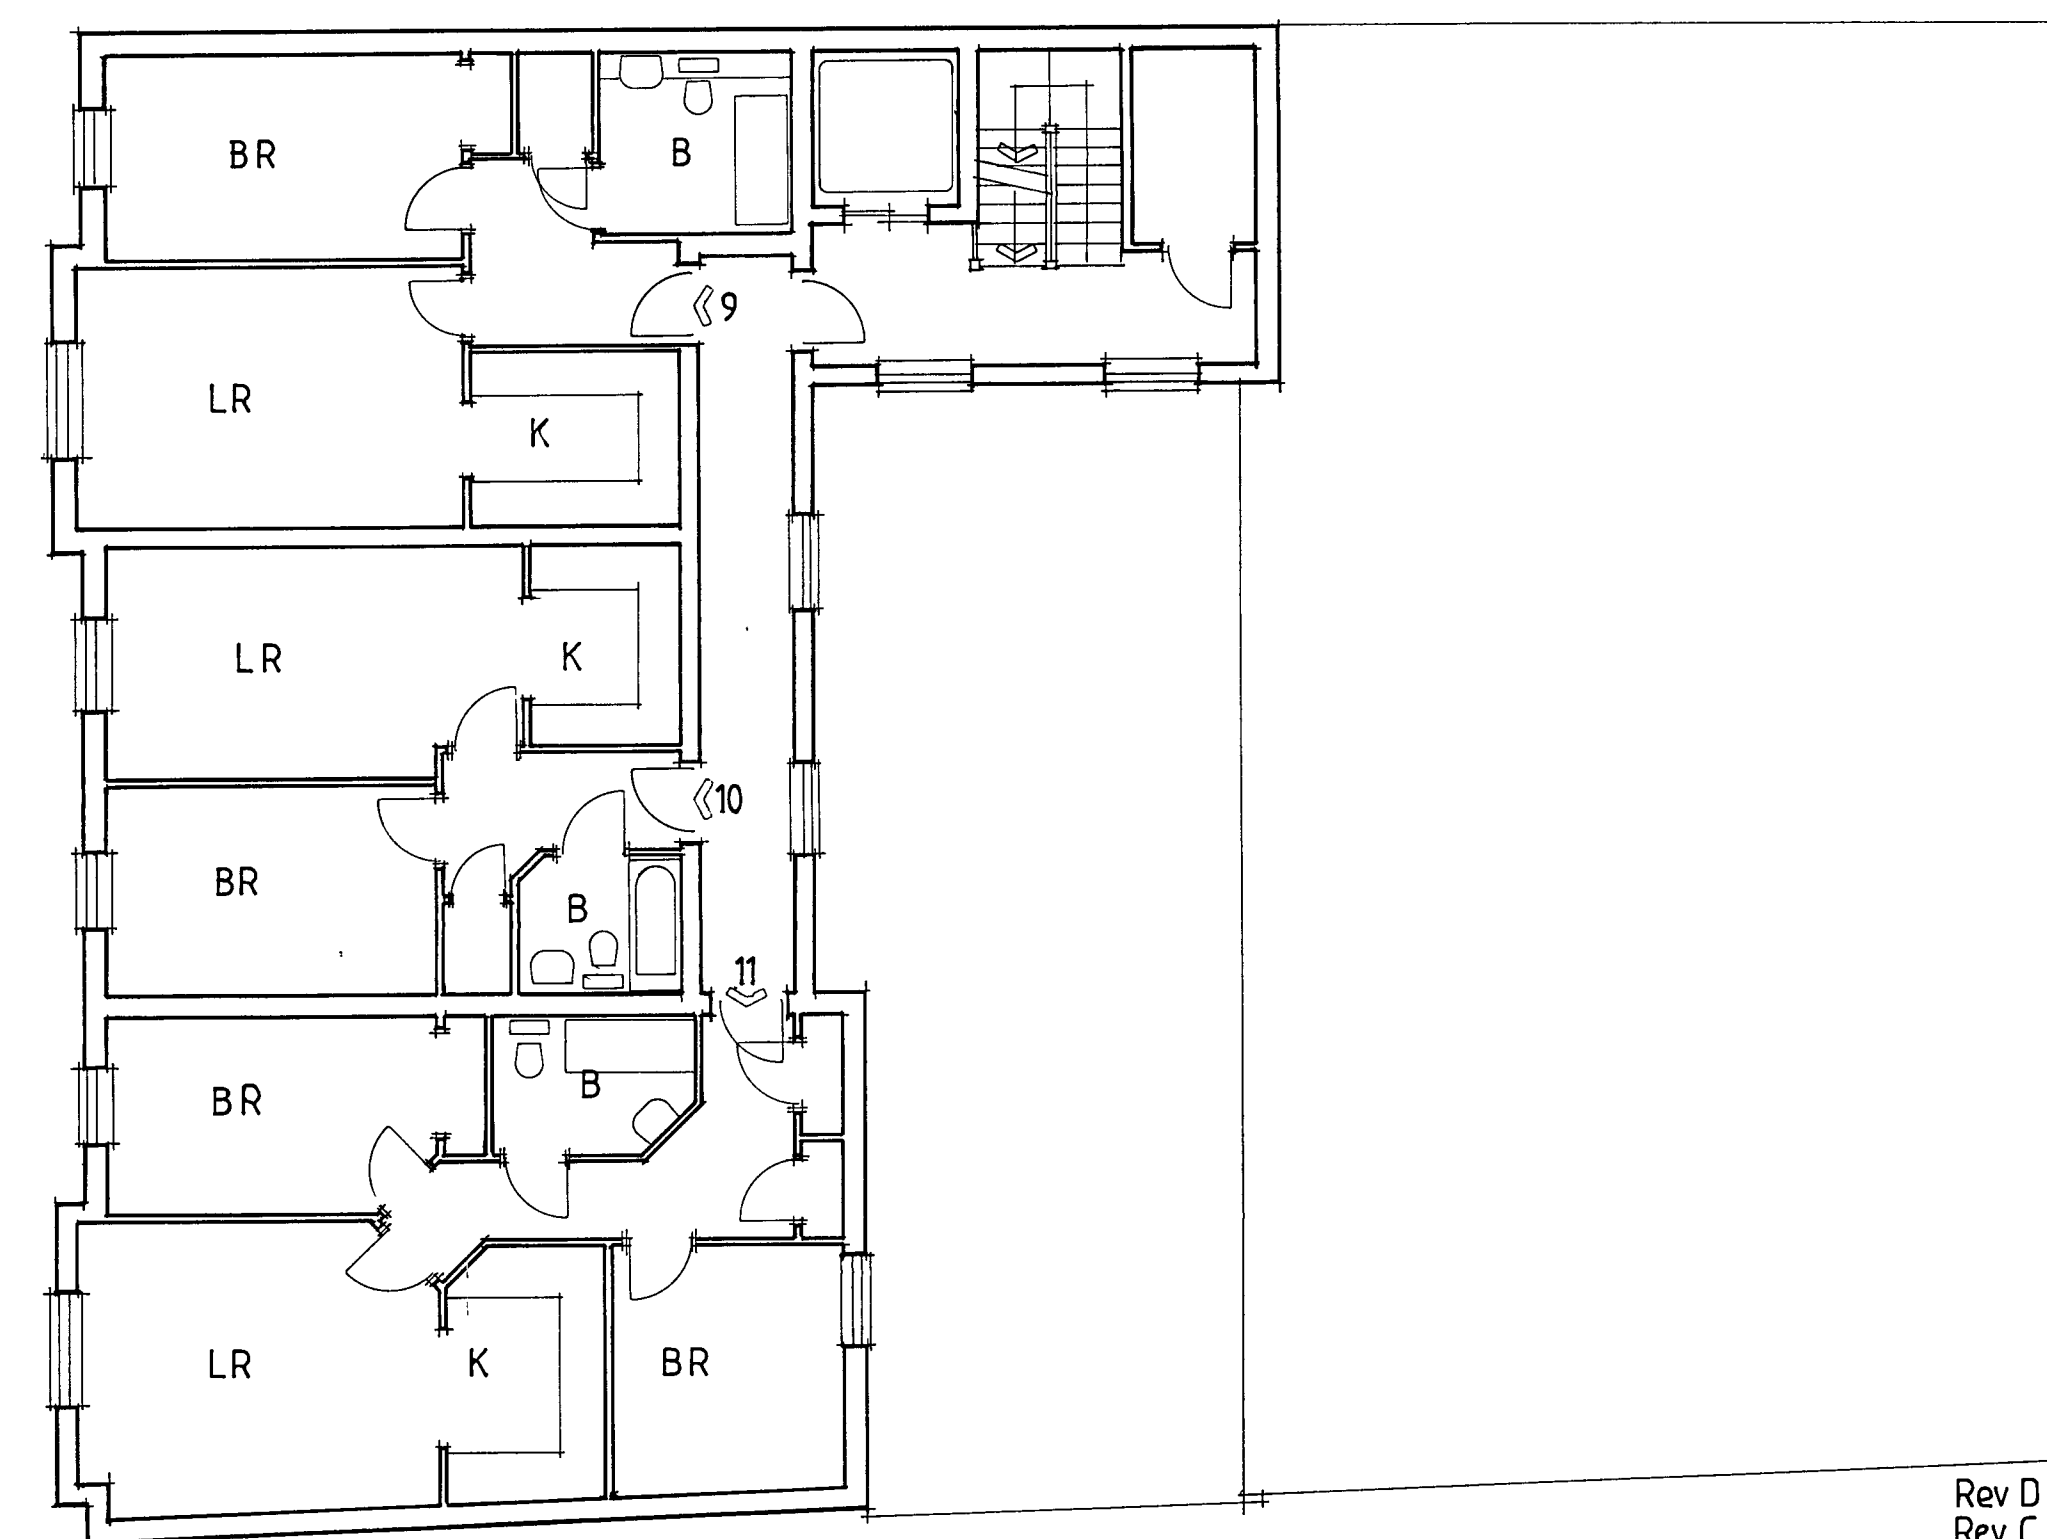

Second Floor 3 No Apartments

Rev D Ground floor layout amended June 08
 Rev C Ground floor amended parking and storage added Mar 08
 Rev B Ground floor amended Feb 08
 Rev A North east corner amended Sept 07

R J C A
 CHARTERED ARCHITECTS

LIME KILN BARN COLWORTH
 CHICHESTER WEST SUSSEX

PO20 2DS

TEL 01243 - 787011 FAX 01243 - 787022

PROJECT			
Proposed development at Lennox Street Bognor Regis			
DRAWING			
Proposed Floor Plans			
SCALE	DATE	DRG No	REV
1:100	APRIL 07	07/04/01	D
DRAWN	CHECKED		