



DRAFT

NOTE:
This drawing is to be read in conjunction with the Construction Notes and Structural Engineer's details.
The Contractor is responsible for all setting out and must check levels and dimensions on site before ordering materials or commencing work.
Refer to written dimensions only. Do not scale from drawings, except for the purposes of Planning assessment.
The Architect is to be immediately notified of any omissions or discrepancies.
Building work should not commence until all statutory approvals have been granted, i.e. Planning, Building Control, etc.
If a public sewer is discovered, consent to 'Build-over/Close-to' may be required from the Water Authority.


PARTY WALLS:
Work to Party Walls (including insertion of flashings, beam bearings, etc) are subject to Party Wall agreements with neighbours and are to be arranged by the Client in accordance with the Party Wall Act (i.e. Providing two months written notice)

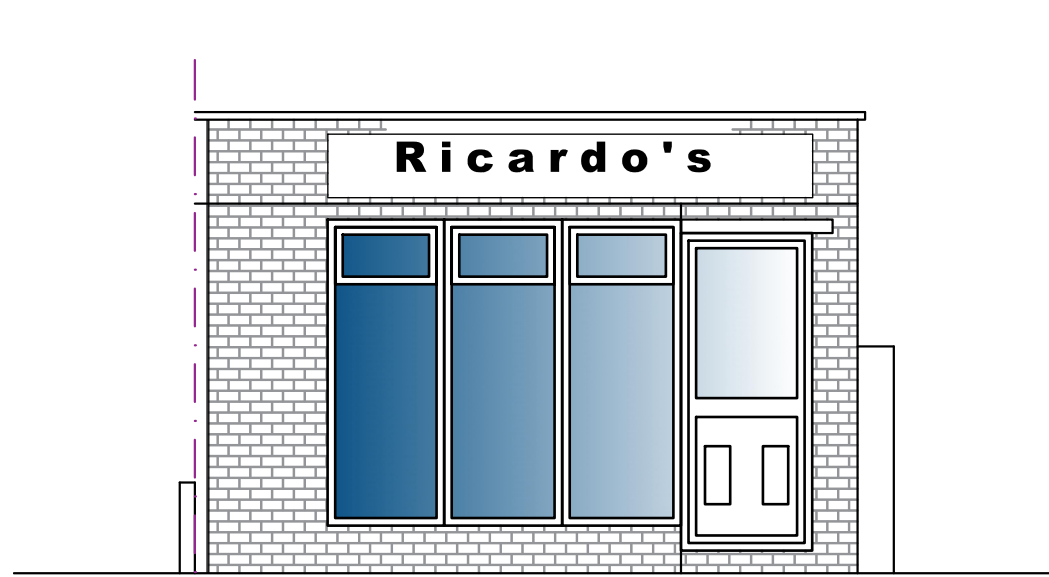

Existing Front Elevation
Scale: 1:50

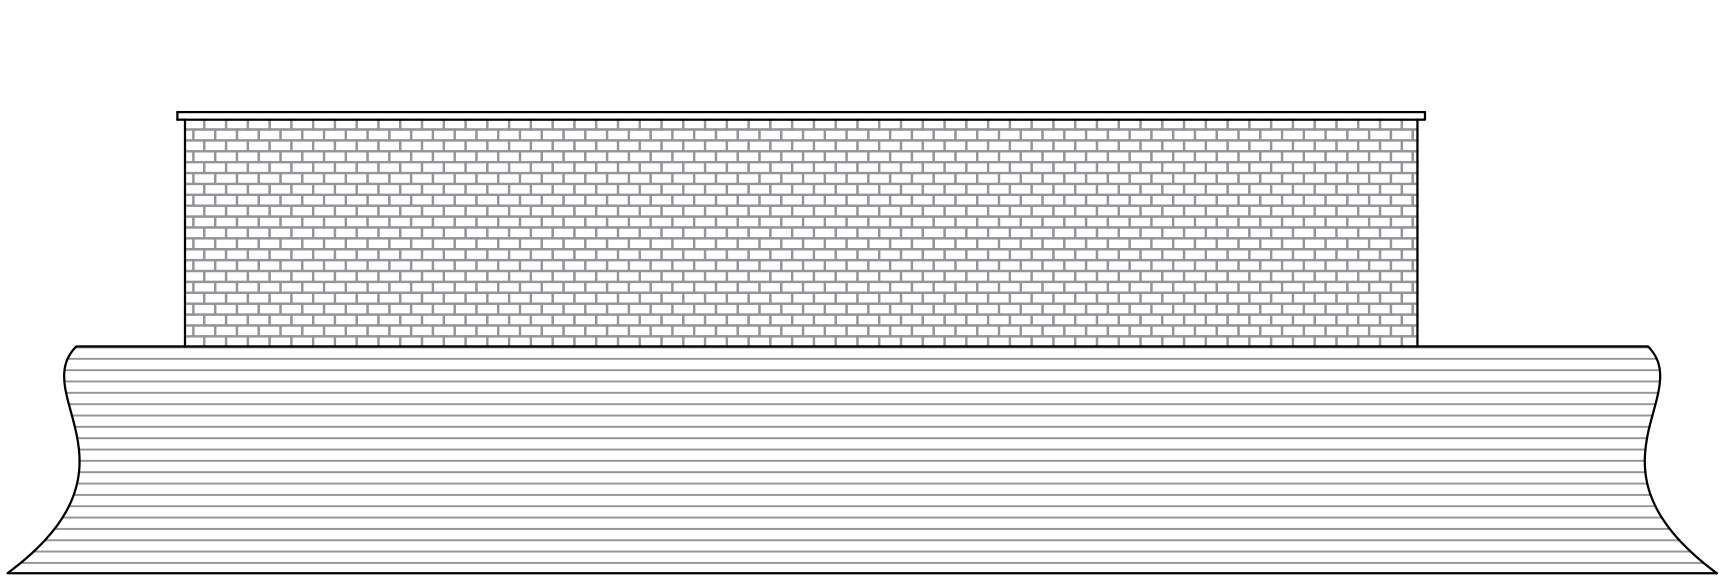


Existing Side Elevation
Scale: 1:50

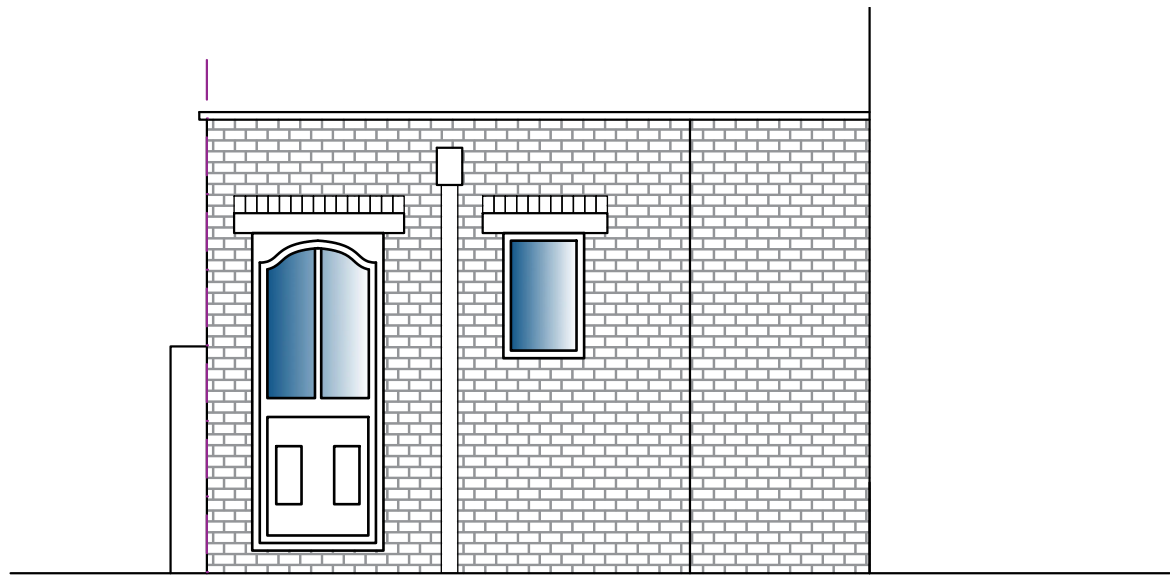


Existing Rear Elevation
Scale: 1:50




Photo of Front

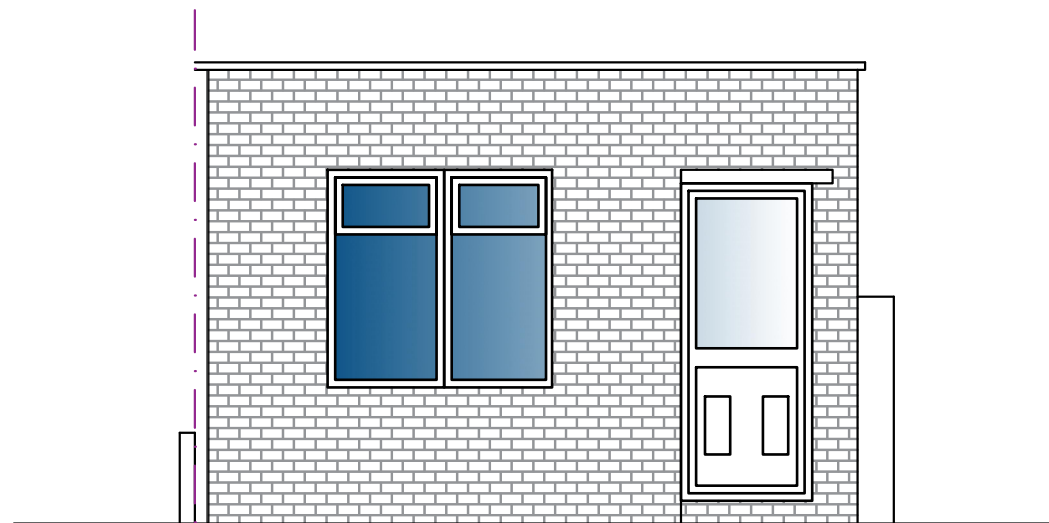

Proposed Front Elevation
Scale: 1:50

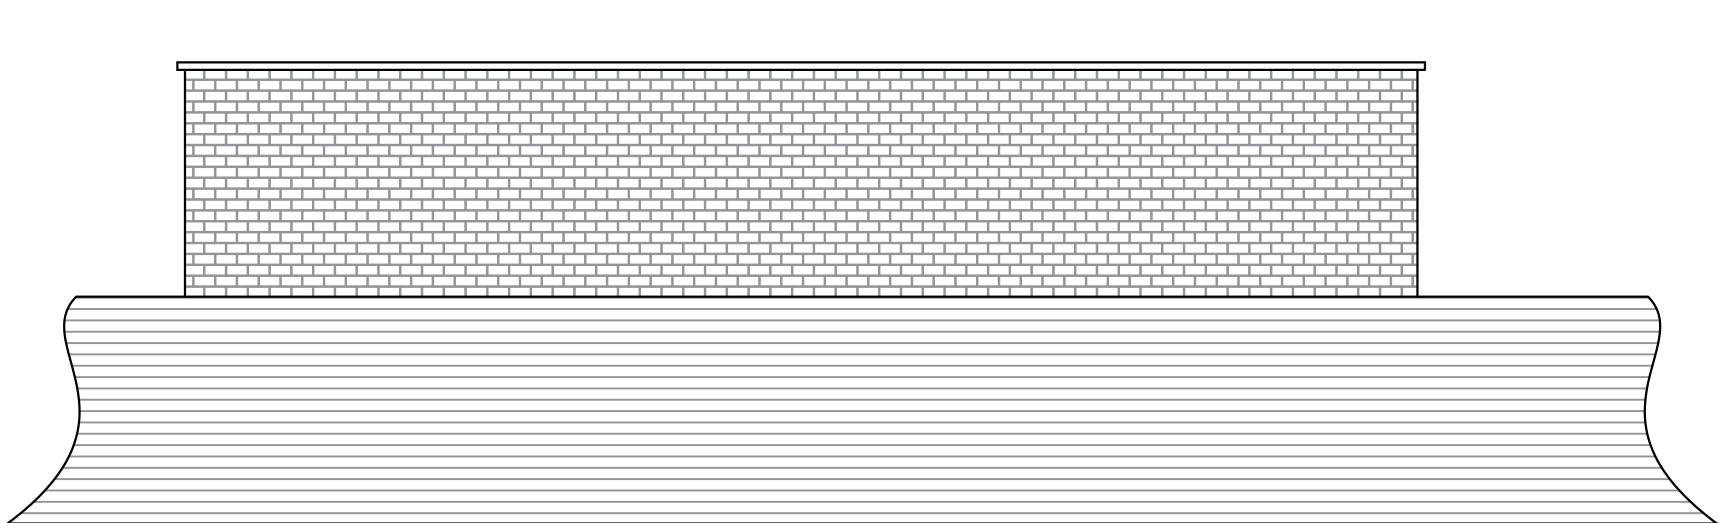


Proposed Side Elevation
Scale: 1:50

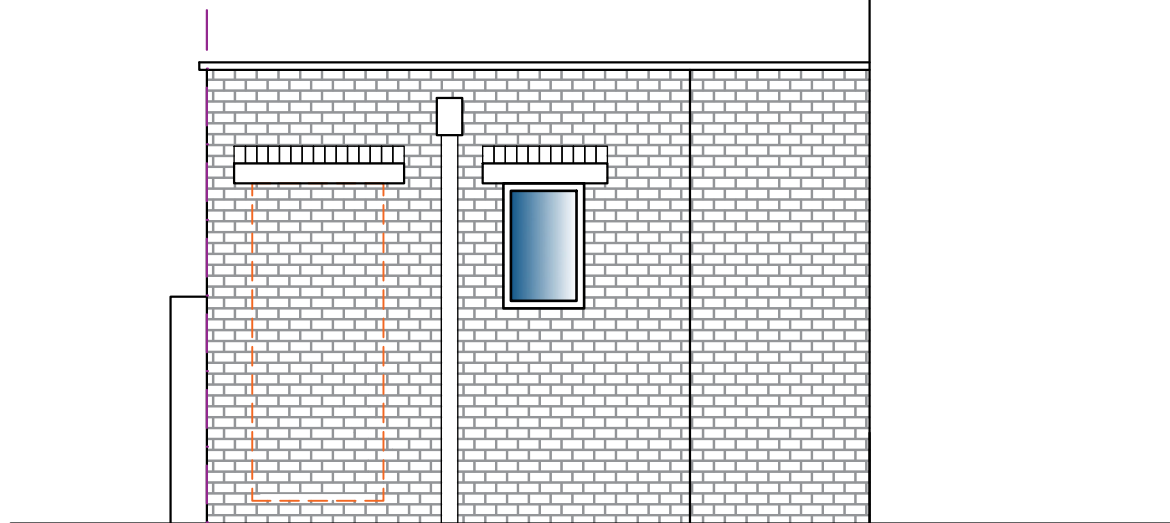


Proposed Rear Elevation
Scale: 1:50




Photo of Rear

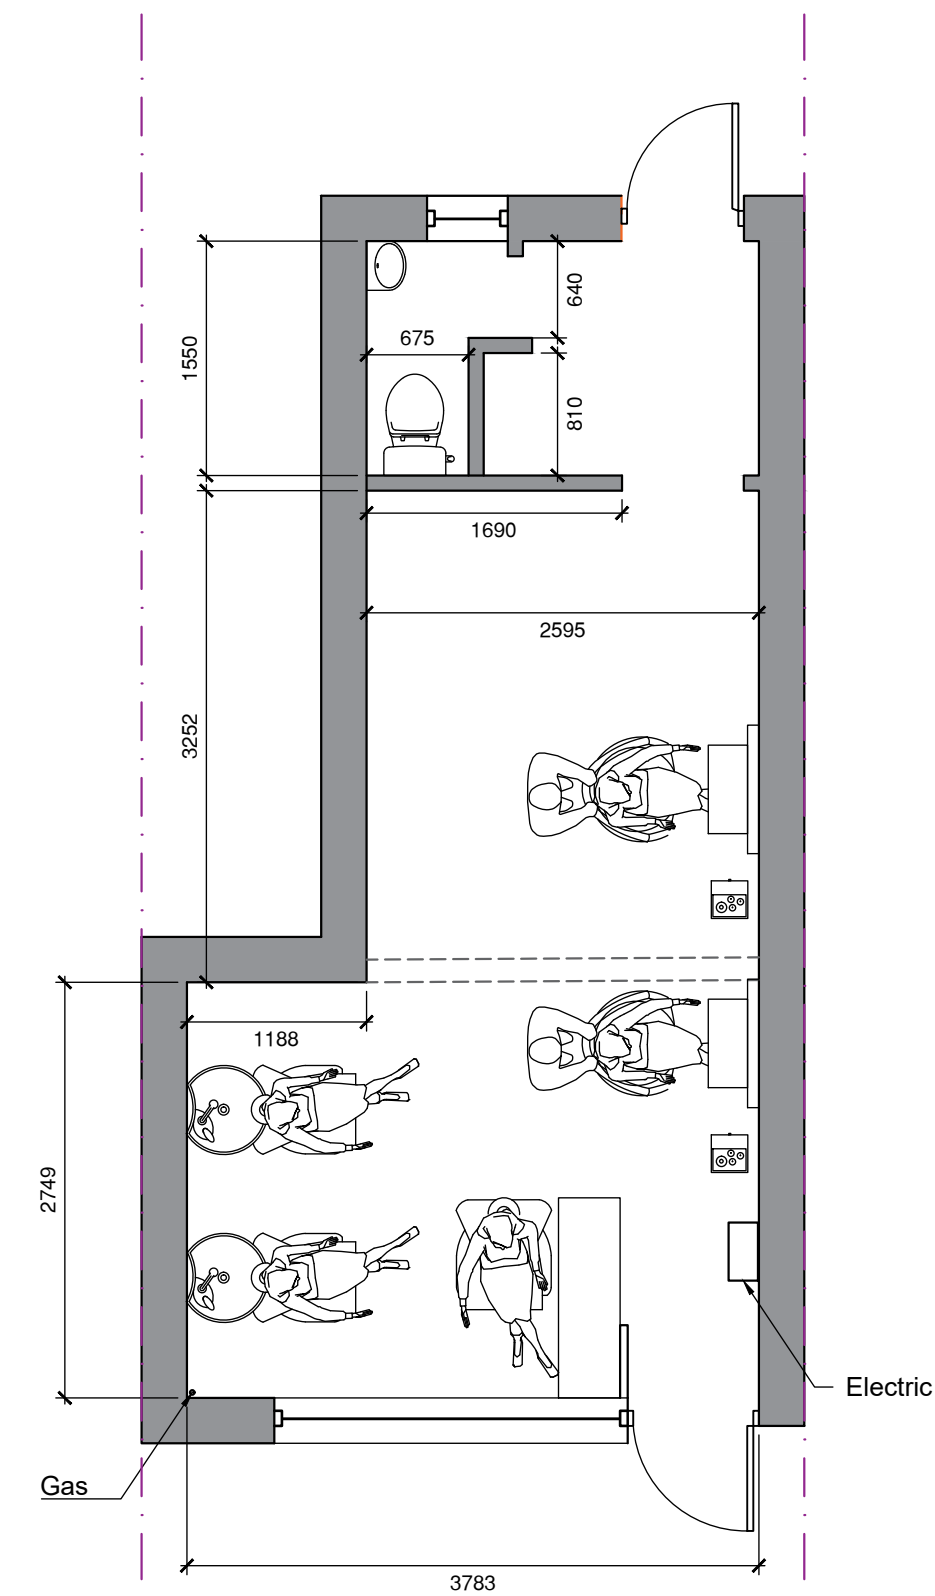

Existing Ground Floor Plan
Scale: 1:50

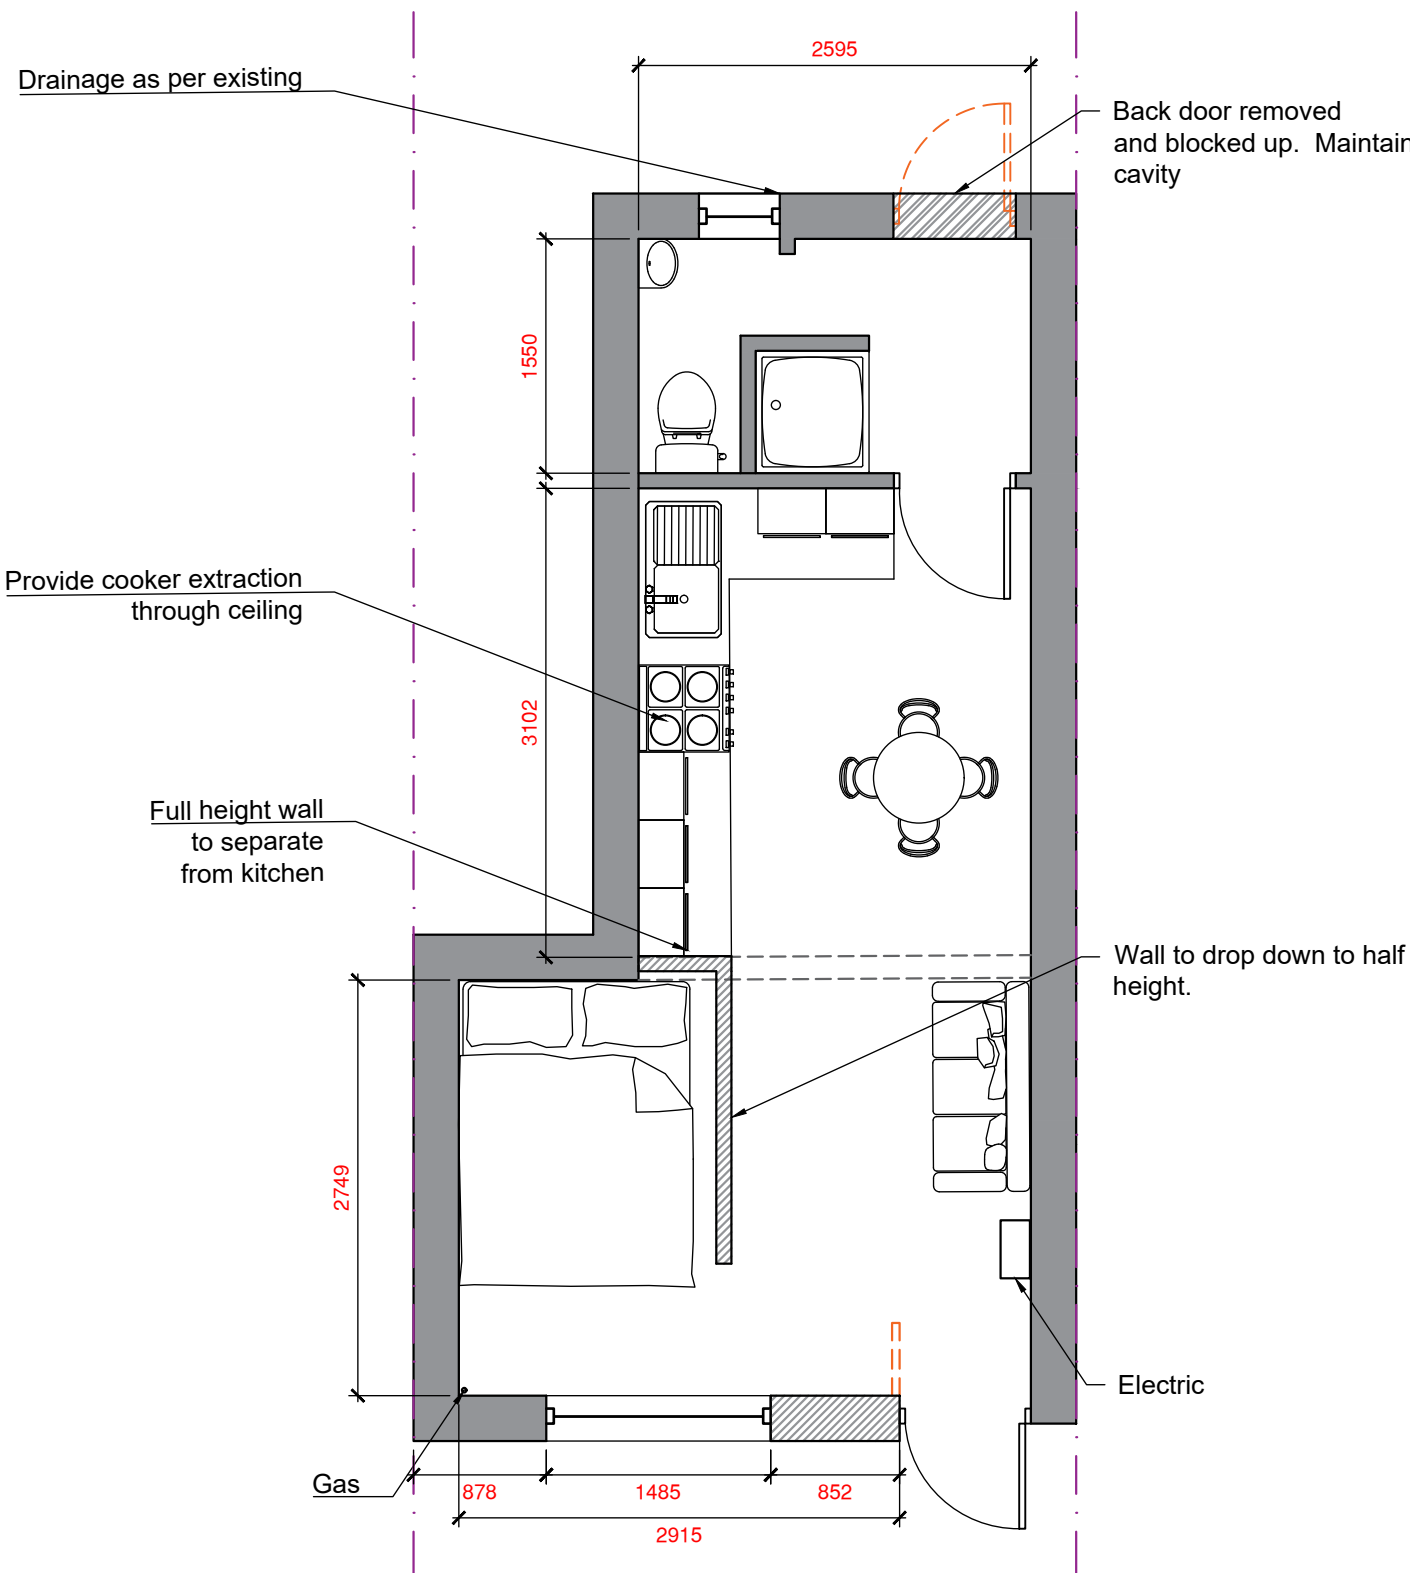

Proposed Ground Floor Plan
Scale: 1:50

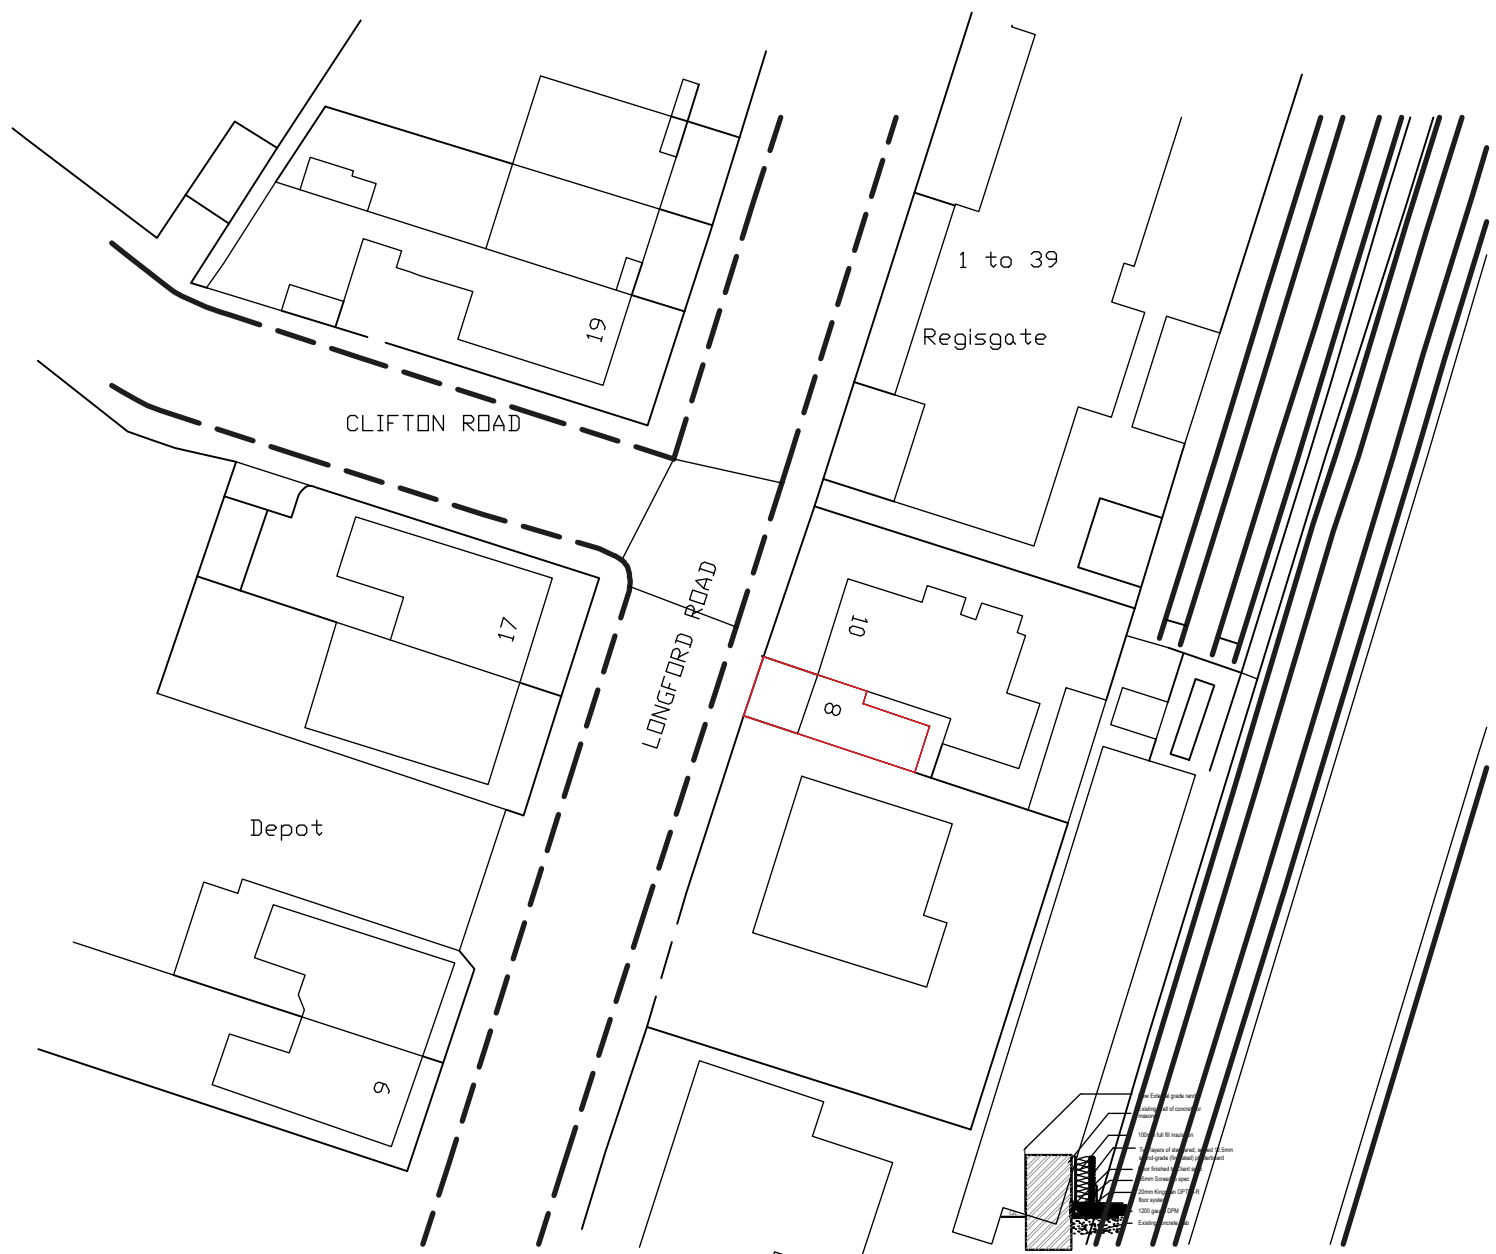


Block Plan
Scale: 1:500



Location Plan
Scale: 1:1250

- Below ground drainage - Surface Water
- Below ground drainage - Foul Water
- Discharge pipes
- Existing structure
- Proposed structure
- Removed structure

 


Section line

B	30/05/2020	Client Amendments	DLS
A	02/03/2020	Client Amendments	DLS

Revision: Date: Details: Initials:

These drawings and designs are the property of Shear Architectural Design Ltd and must not be copied, retained, or used without prior written consent. © Copyright

CREATE INSPIRE ENHANCE

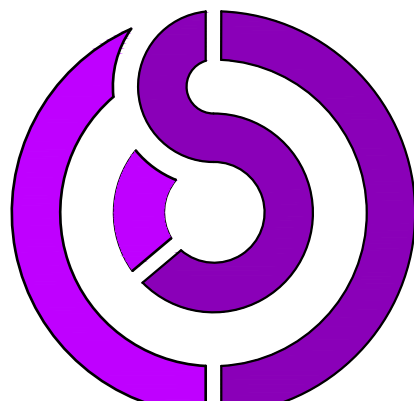

**SHEAR
ARCHITECTURAL
DESIGN**


Top Floor
Trafalgar House
Newhaven
East Sussex
BN9 9DD

07881 656512
info@sheararchitecturaldesign.co.uk

PROJECT:
Hardbase Construction
Ricardo
8 Longford Road, Bognor
West Sussex
PO21 1AQ

DRAWING TITLE:

Change of Use

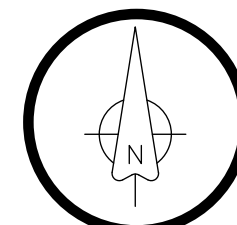

NORTH

DATE: 11/02/2020

SCALE: Various

DRAWN: DS

CHECKED: -

SHEET OF

20/11

PROJECT NUMBER:

SK1

DRAWING NUMBER:

B

REVISION:

