


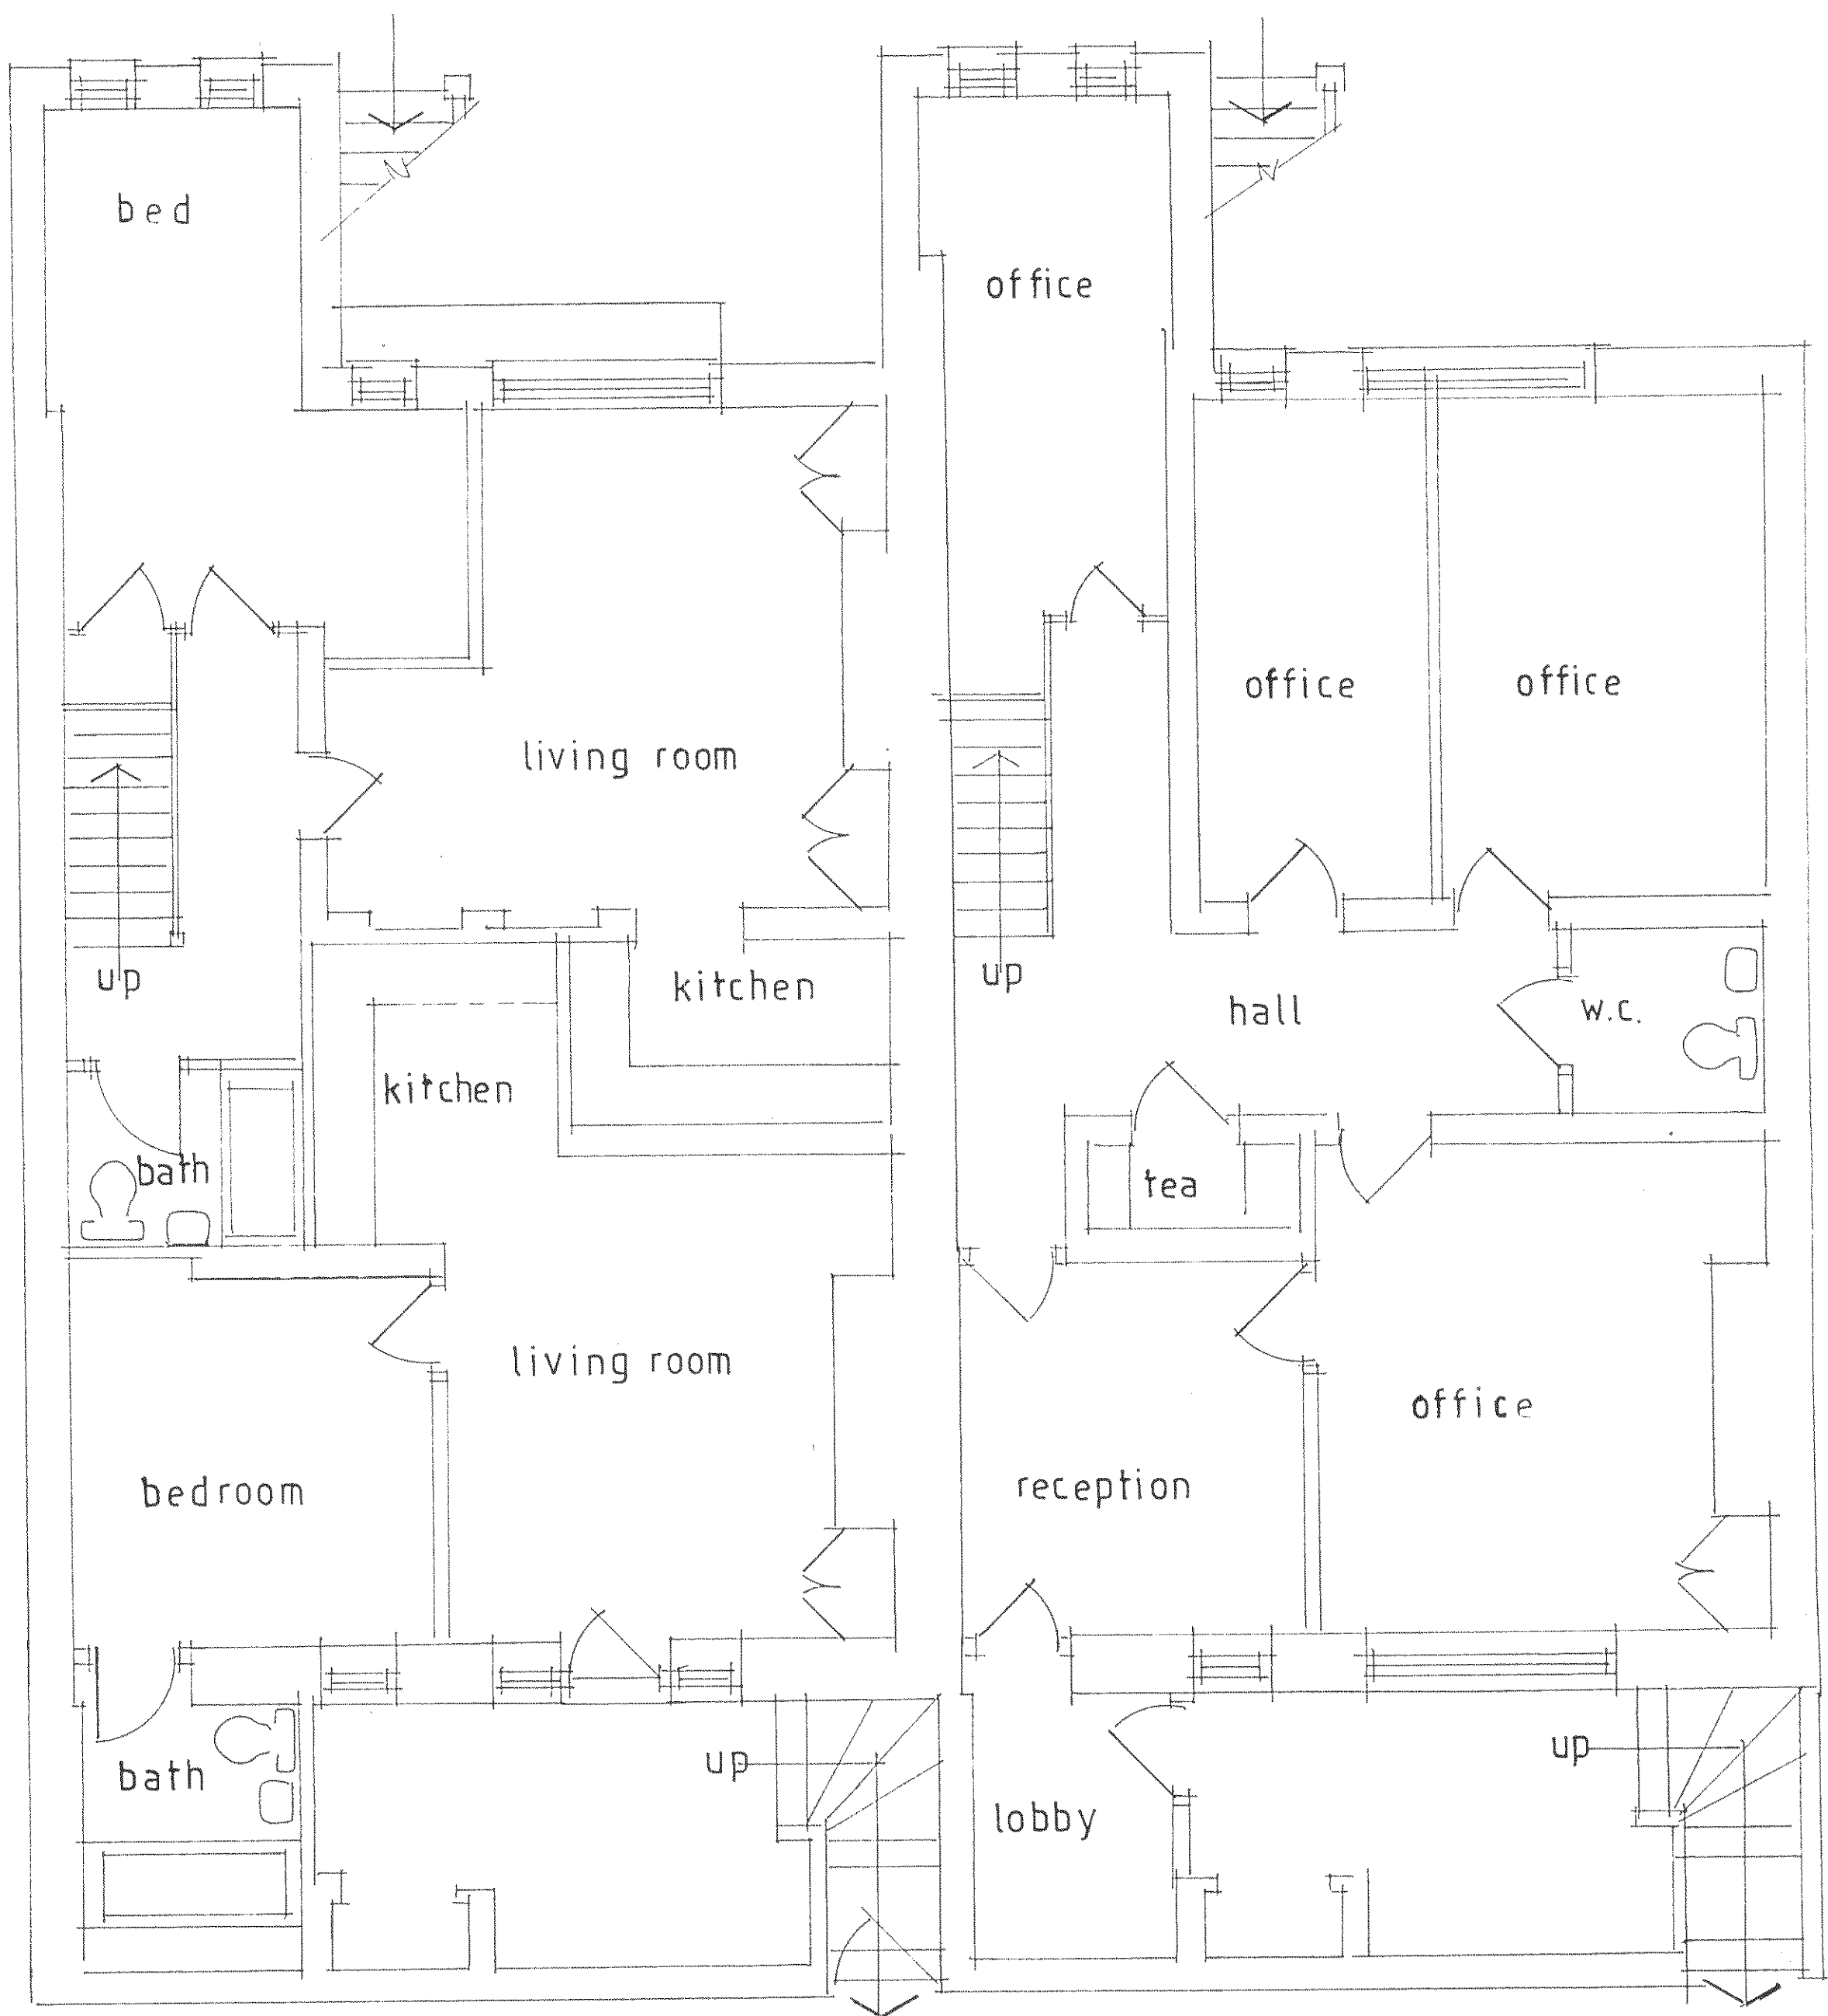

LOWER GROUND FLOOR PLAN - as existing 1:50

SURVEY AS EXISTING - 1 & 2 SIDLAW TERRACE, CLARENCE ROAD, BOGNOR REGIS.
for R.G. FRANCIS & CO. [ASCOT] LTD

Drg. no. 1232 / 03 Date: April, 2013
O'NEILL ARCHITECTURAL SERVICES
Tel. [01243] 531333