




NO. 2 CLARENCE ROAD TO BE RETAINED
AS EXISTING - SEE SURVEY DRAWING NO. 1232/01

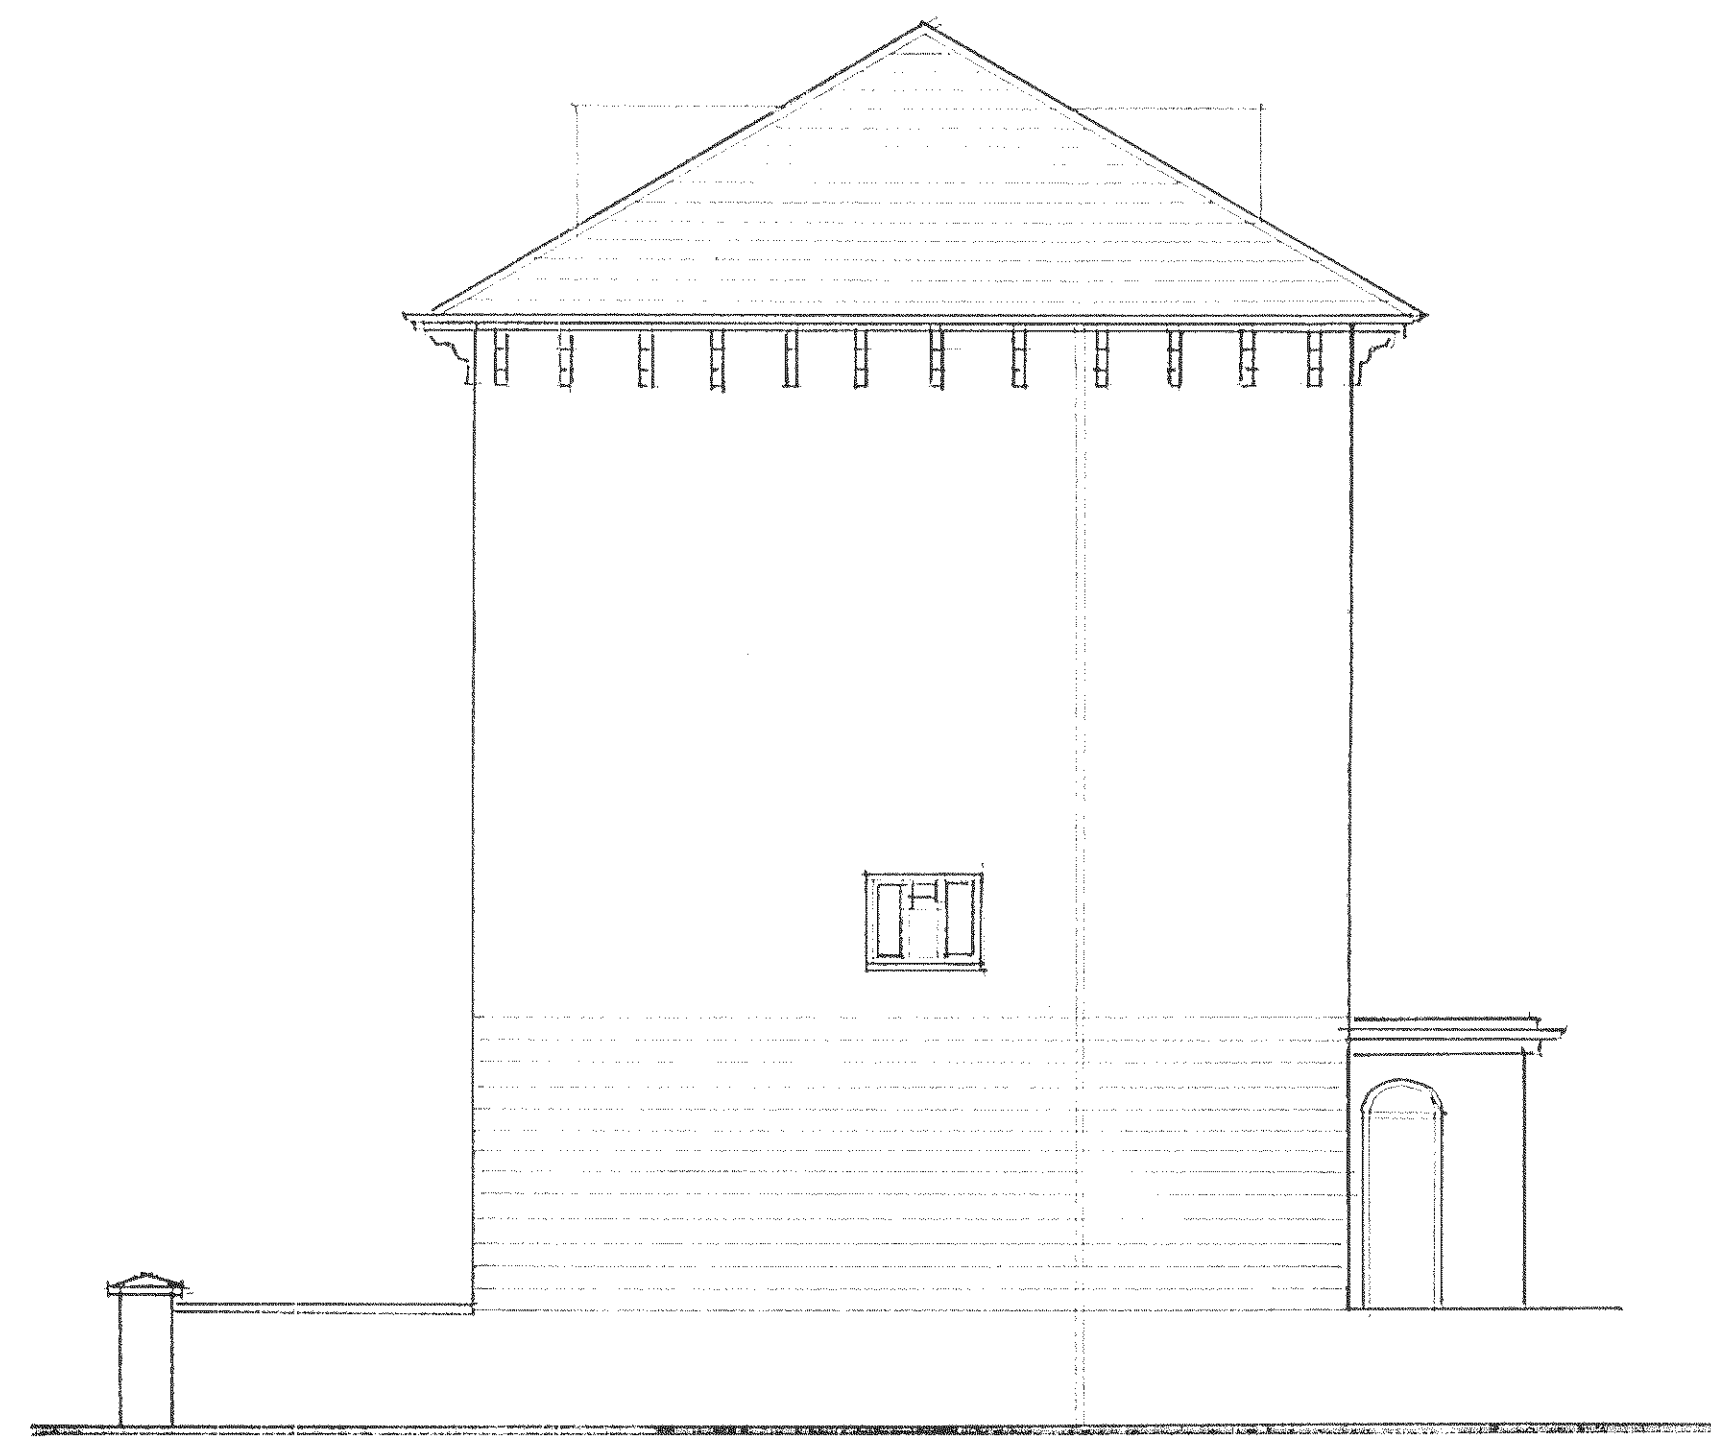


SIDE ELEVATION [SOUTH] existing 1:100

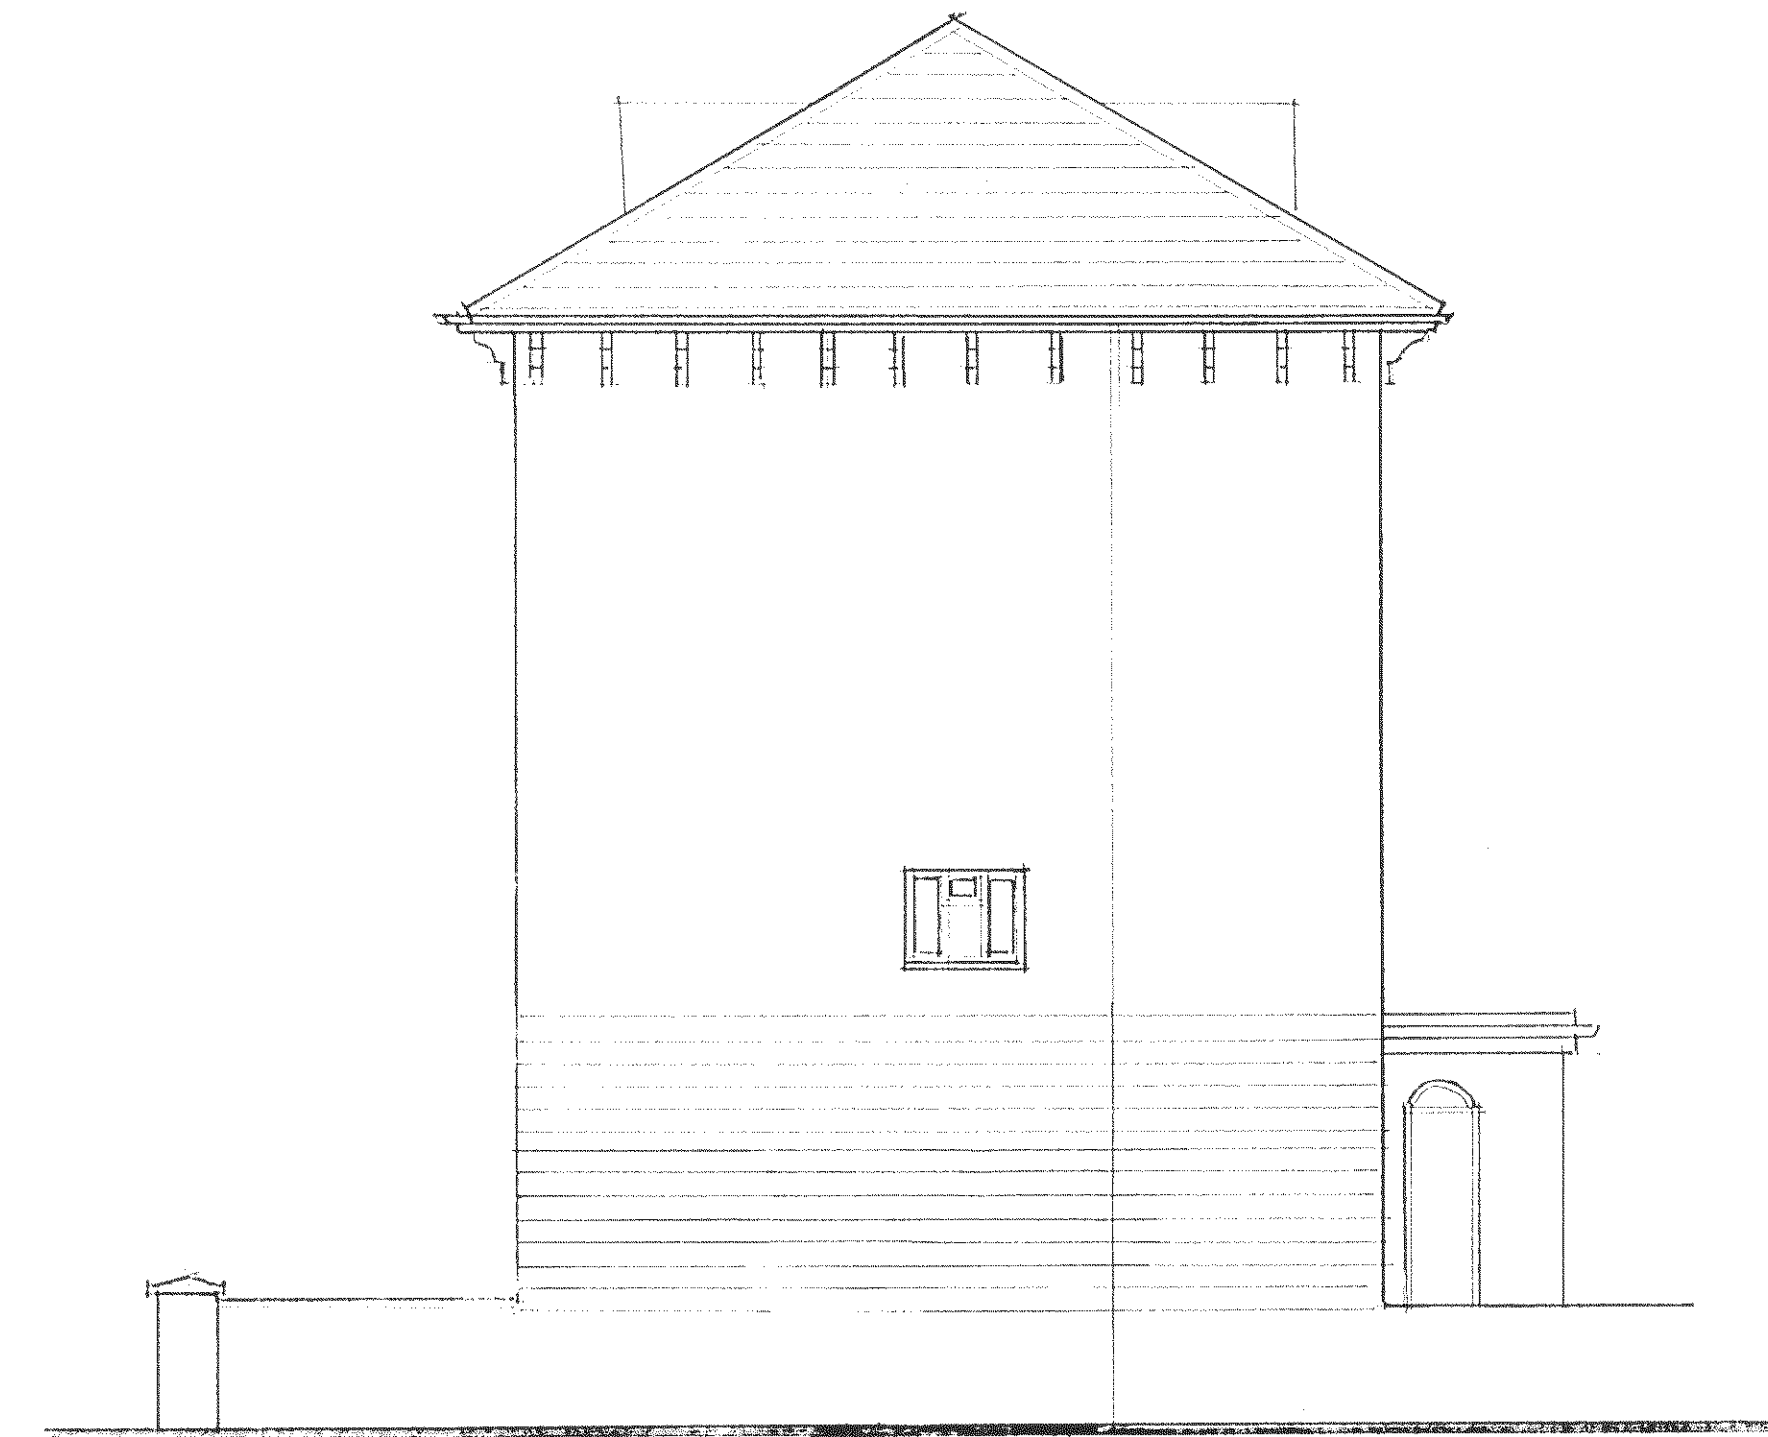


SIDE ELEVATION [SOUTH] proposed

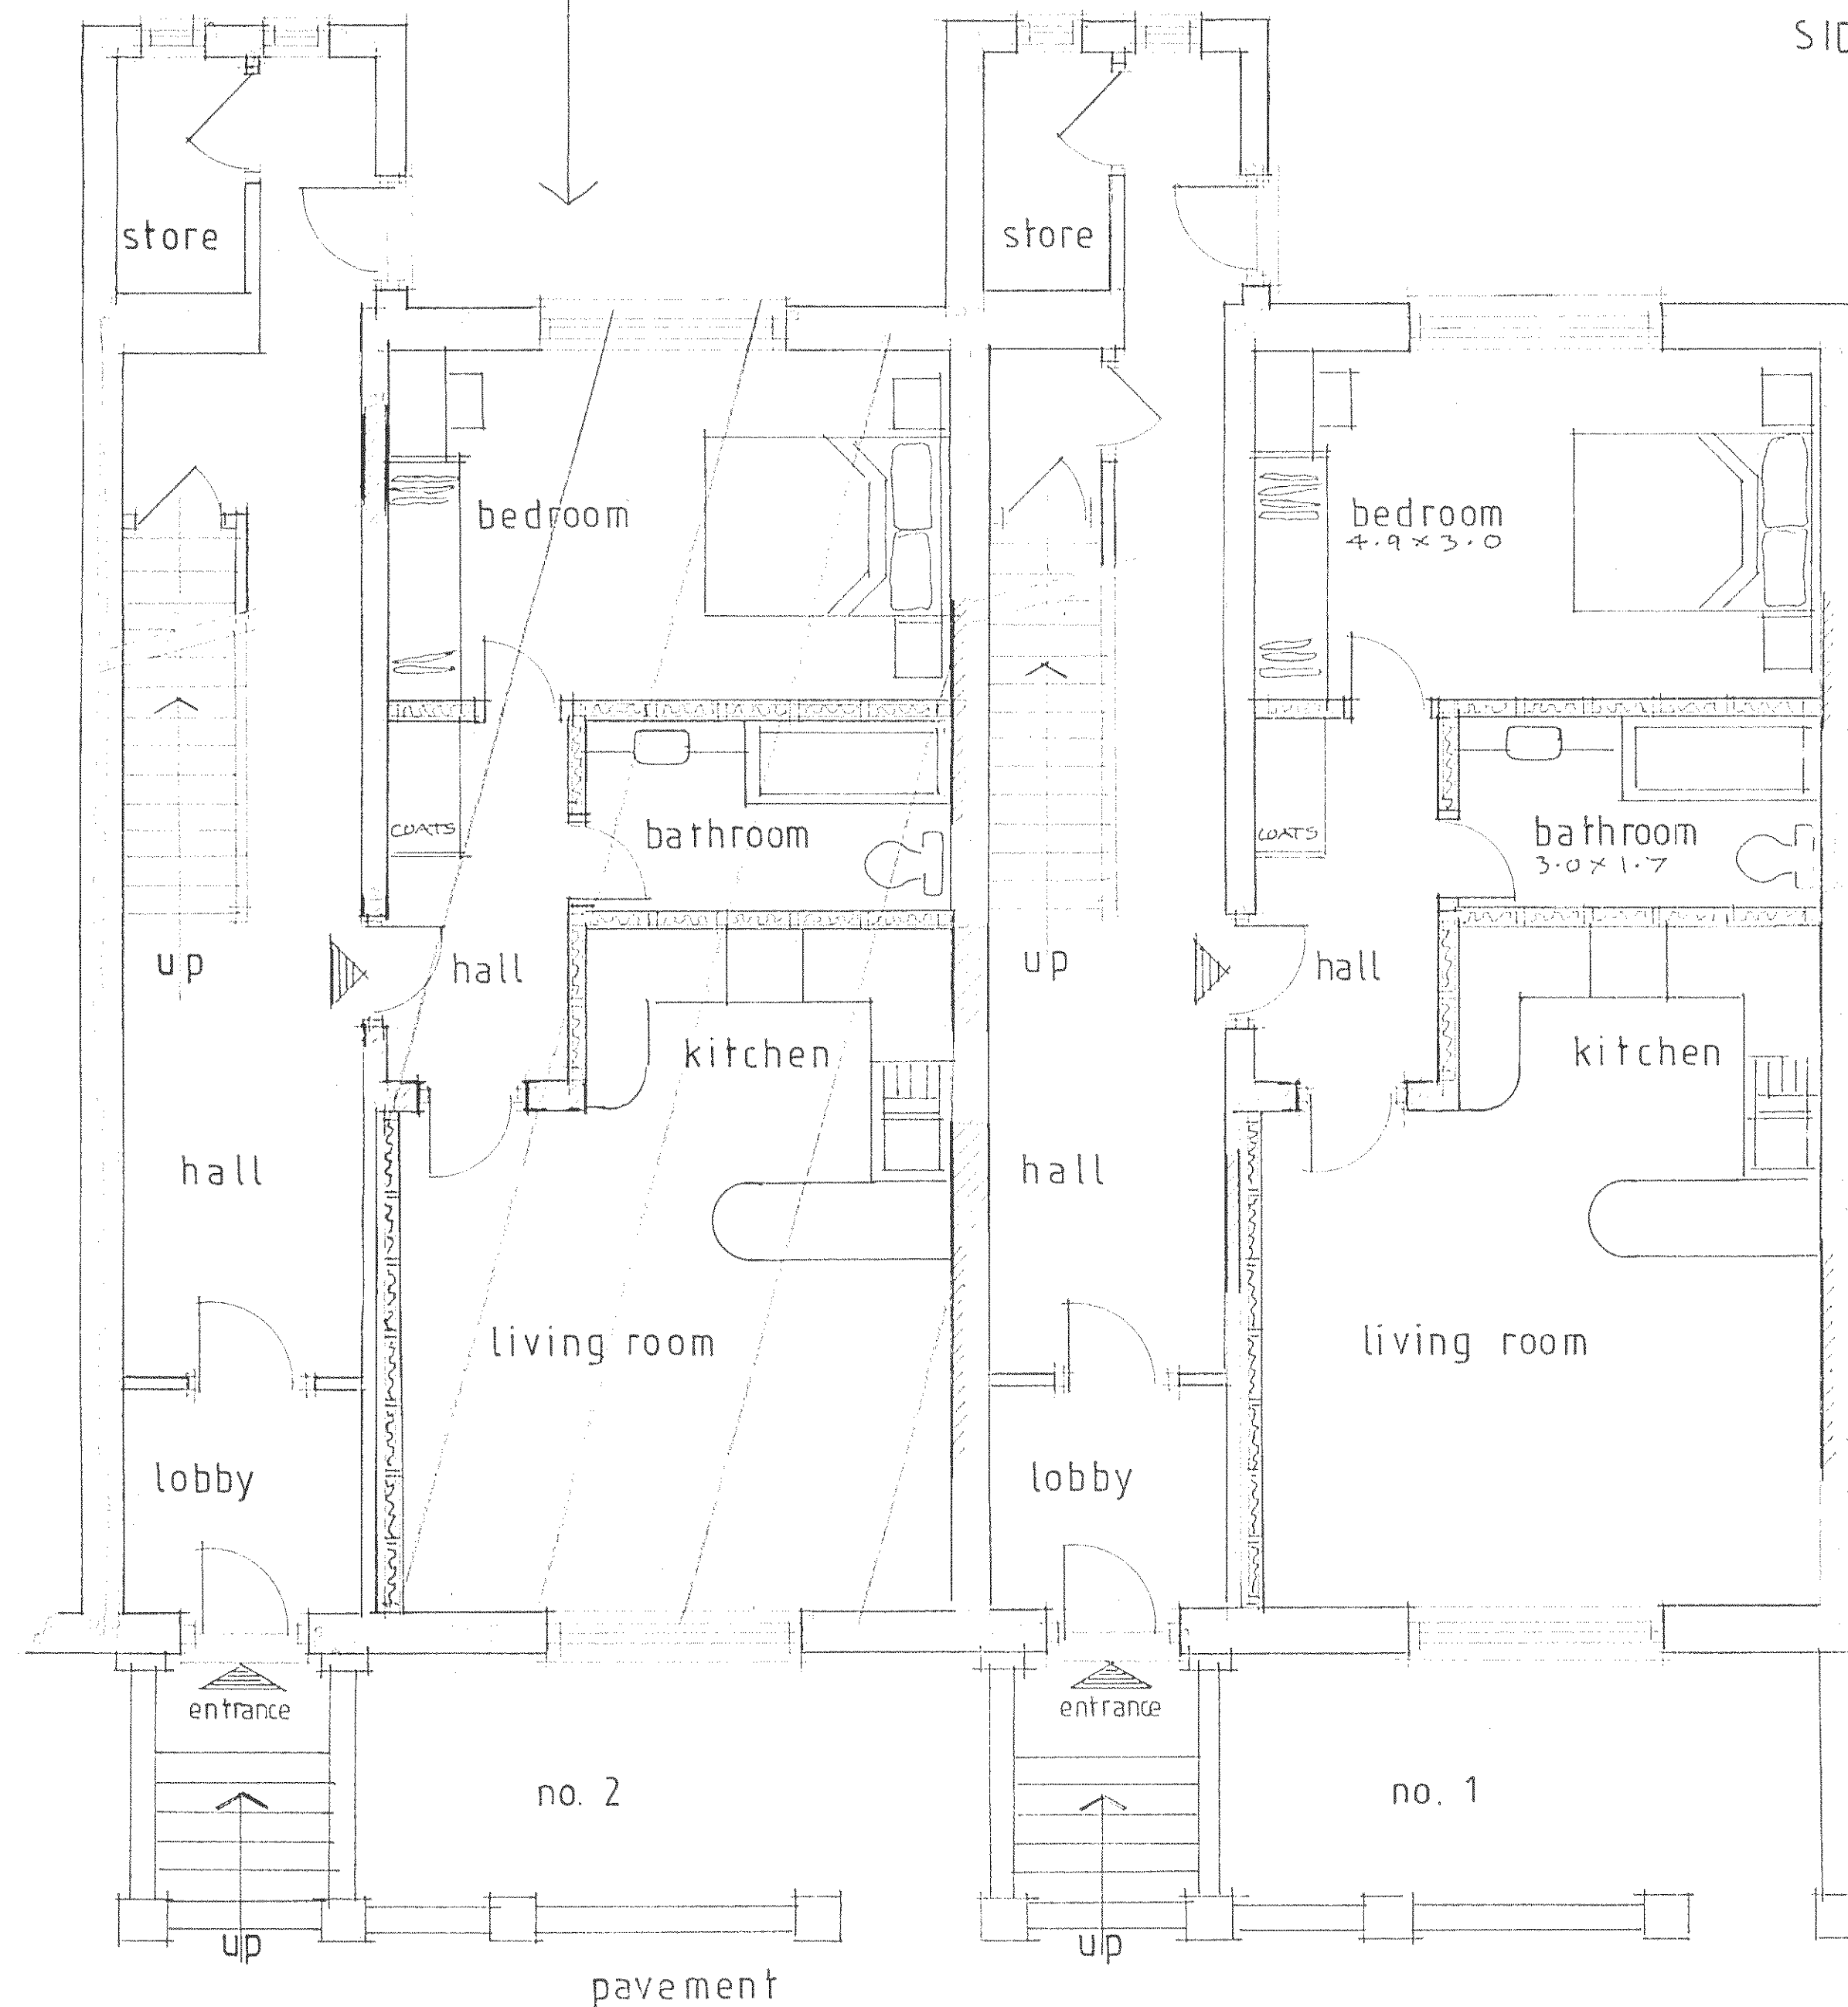

GROUND FLOOR PLAN 1:50

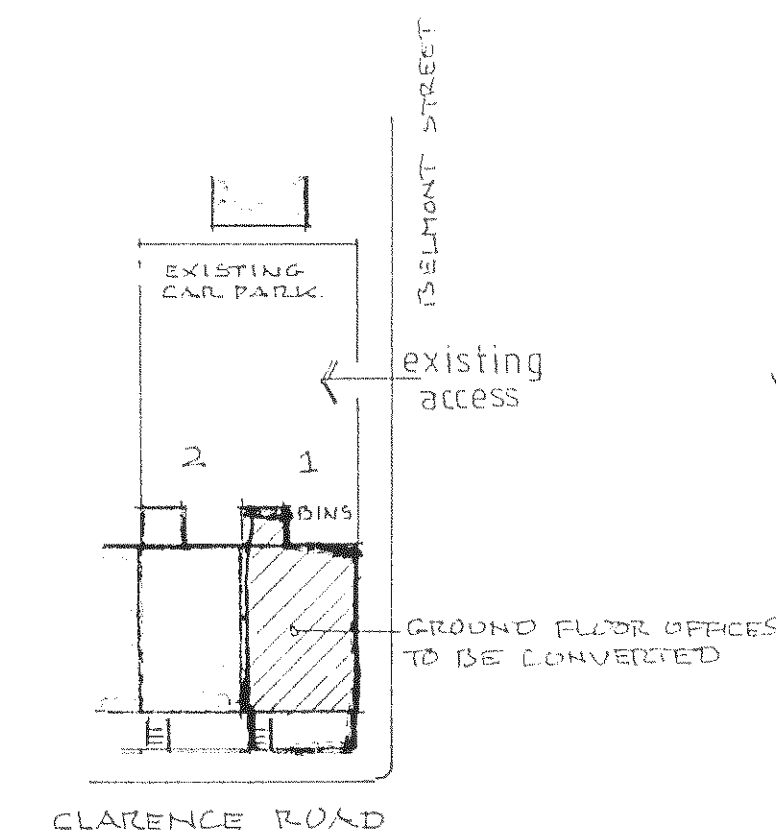

SITE PLAN 1:500

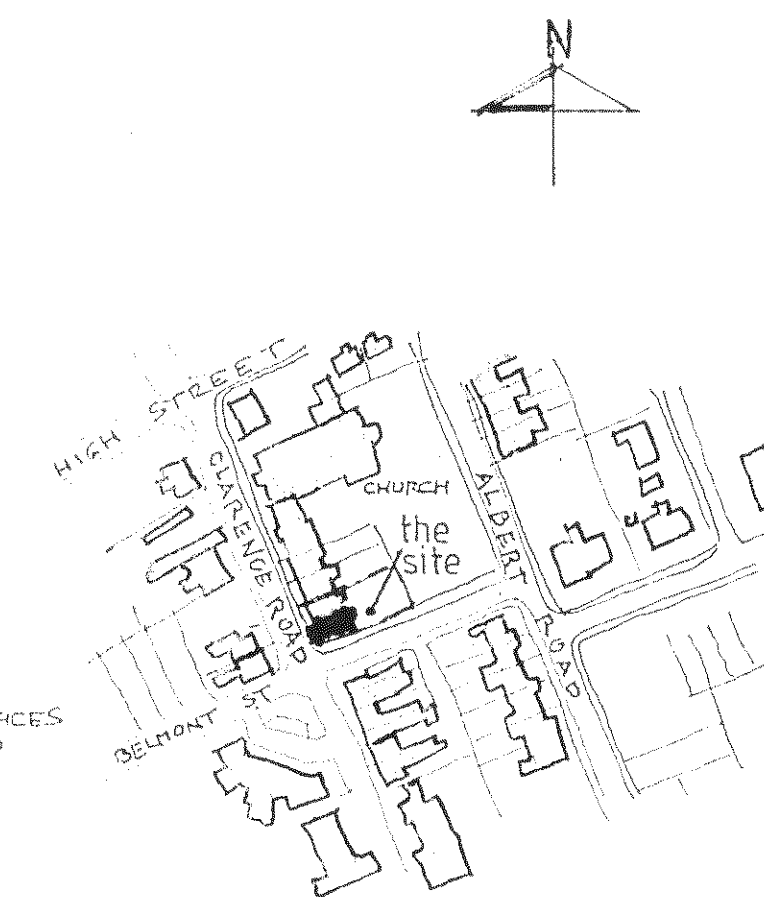

LOCATION PLAN 1:2500
O.S. LICENCE NO. 100029375

B ~ NO. 1 ONLY ALTERED 5/13
A ~ NEW WINDOWS OMITTED 4/13

No. Revisions: Date:

O'NEILL
ARCHITECTURAL SERVICES
16 Grosvenor Road, Donnington,
Chichester, West Sussex. PO198RX.
Telephone: [01243] 531333

Client:
R.G. FRANCIS & CO. (ASCOT) LTD

Project:
**GROUND FLOOR CONVERSION
TO 1 no. 1 BEDROOM FLATS,
no. 1 SIDLAW TERRACE,
CLARENCE ROAD, BOGNOR.**

Drawing:
DESIGN PROPOSALS

Drawn by:
P.O'NEILL Date:
NOVEMBER, 2012

Scale/s:
1:50, 1:100, 1:500, 1:2500

Drg.no
1232 / 02 Rev
B