




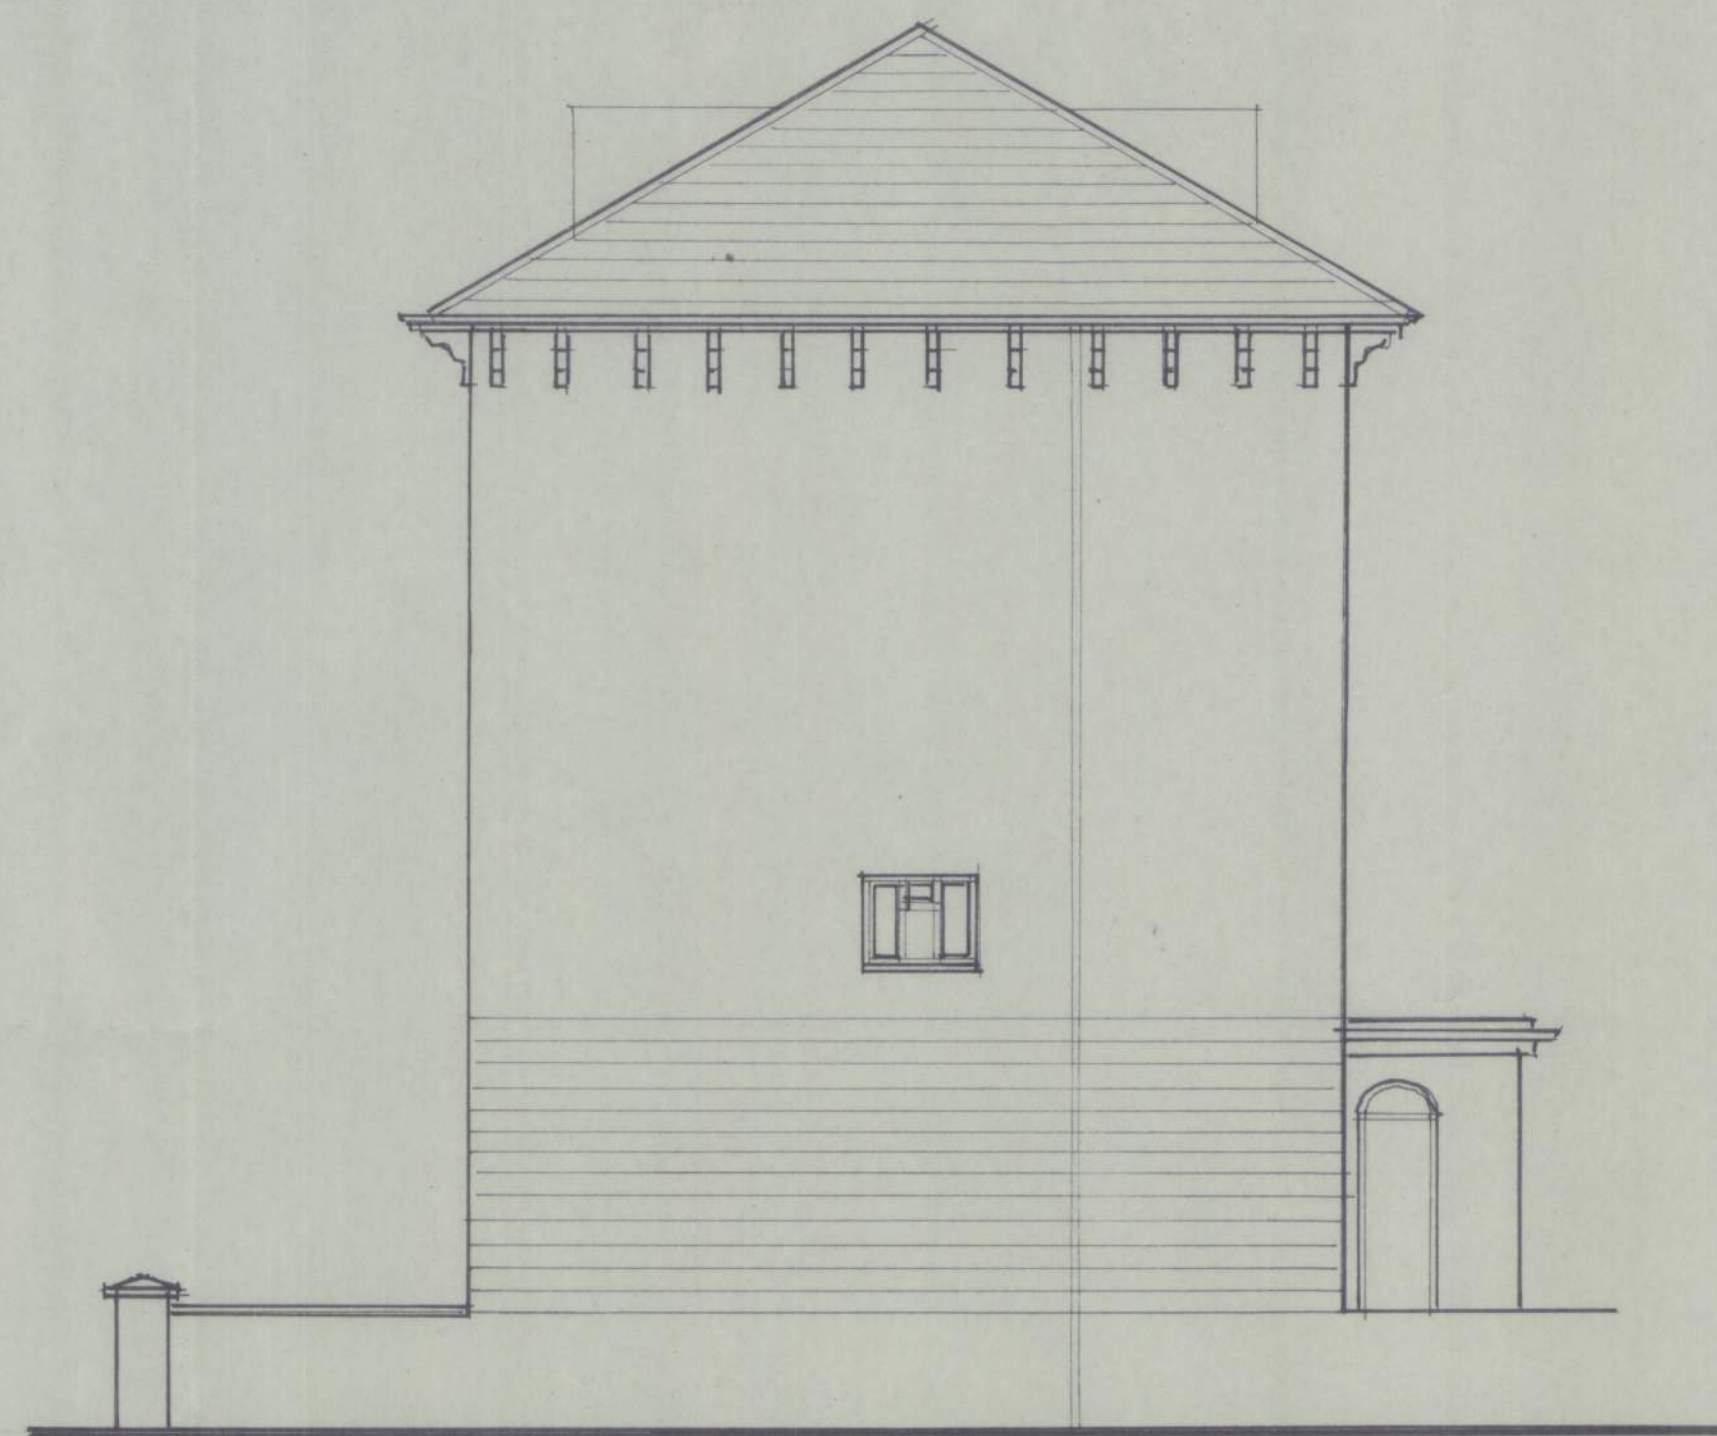


SIDE ELEVATION [SOUTH] existing 1:100

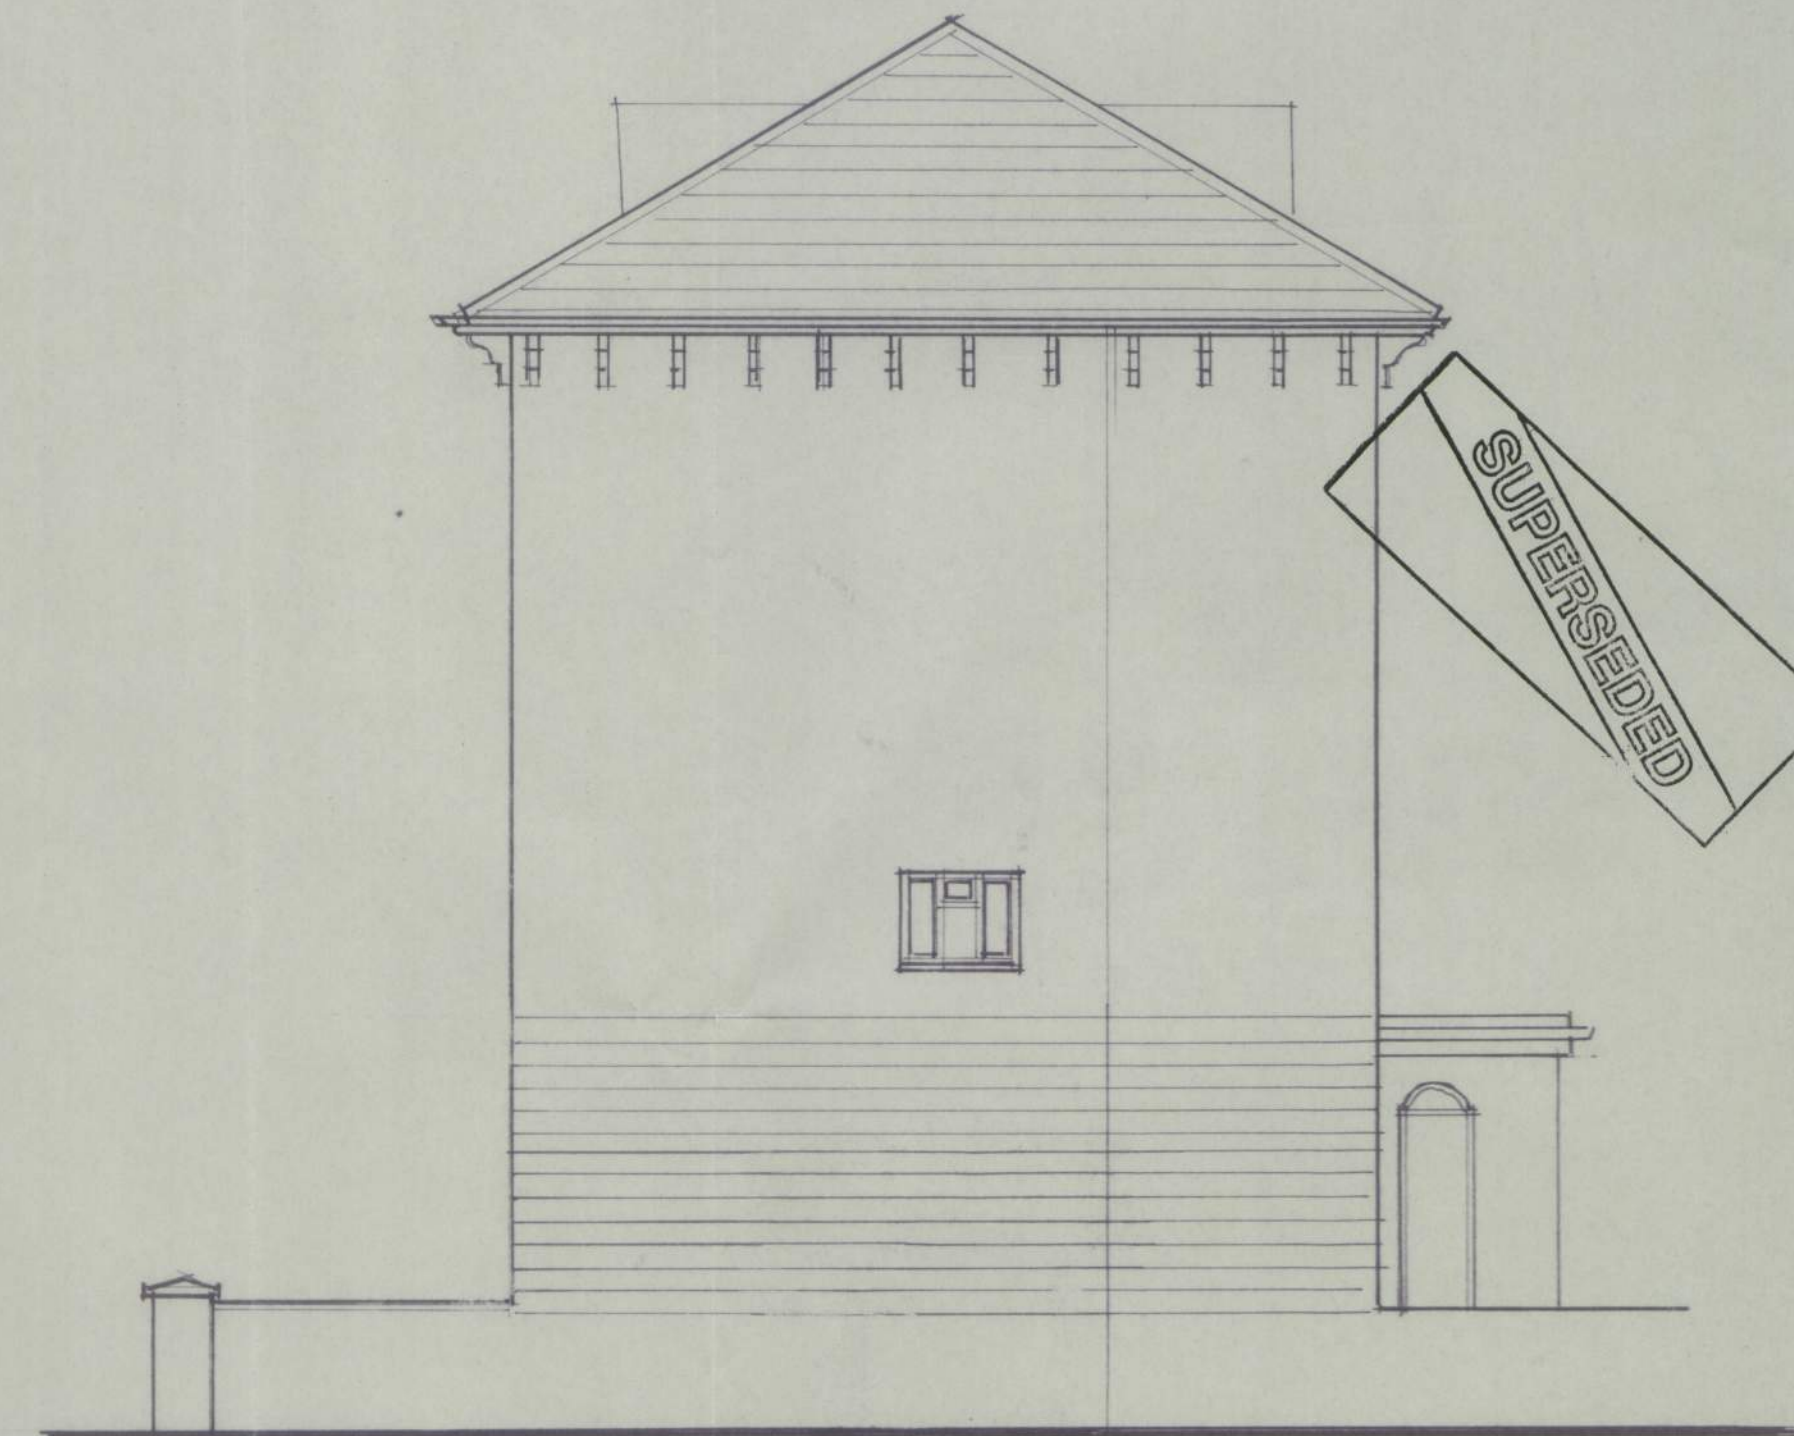

SIDE ELEVATION [SOUTH] proposed

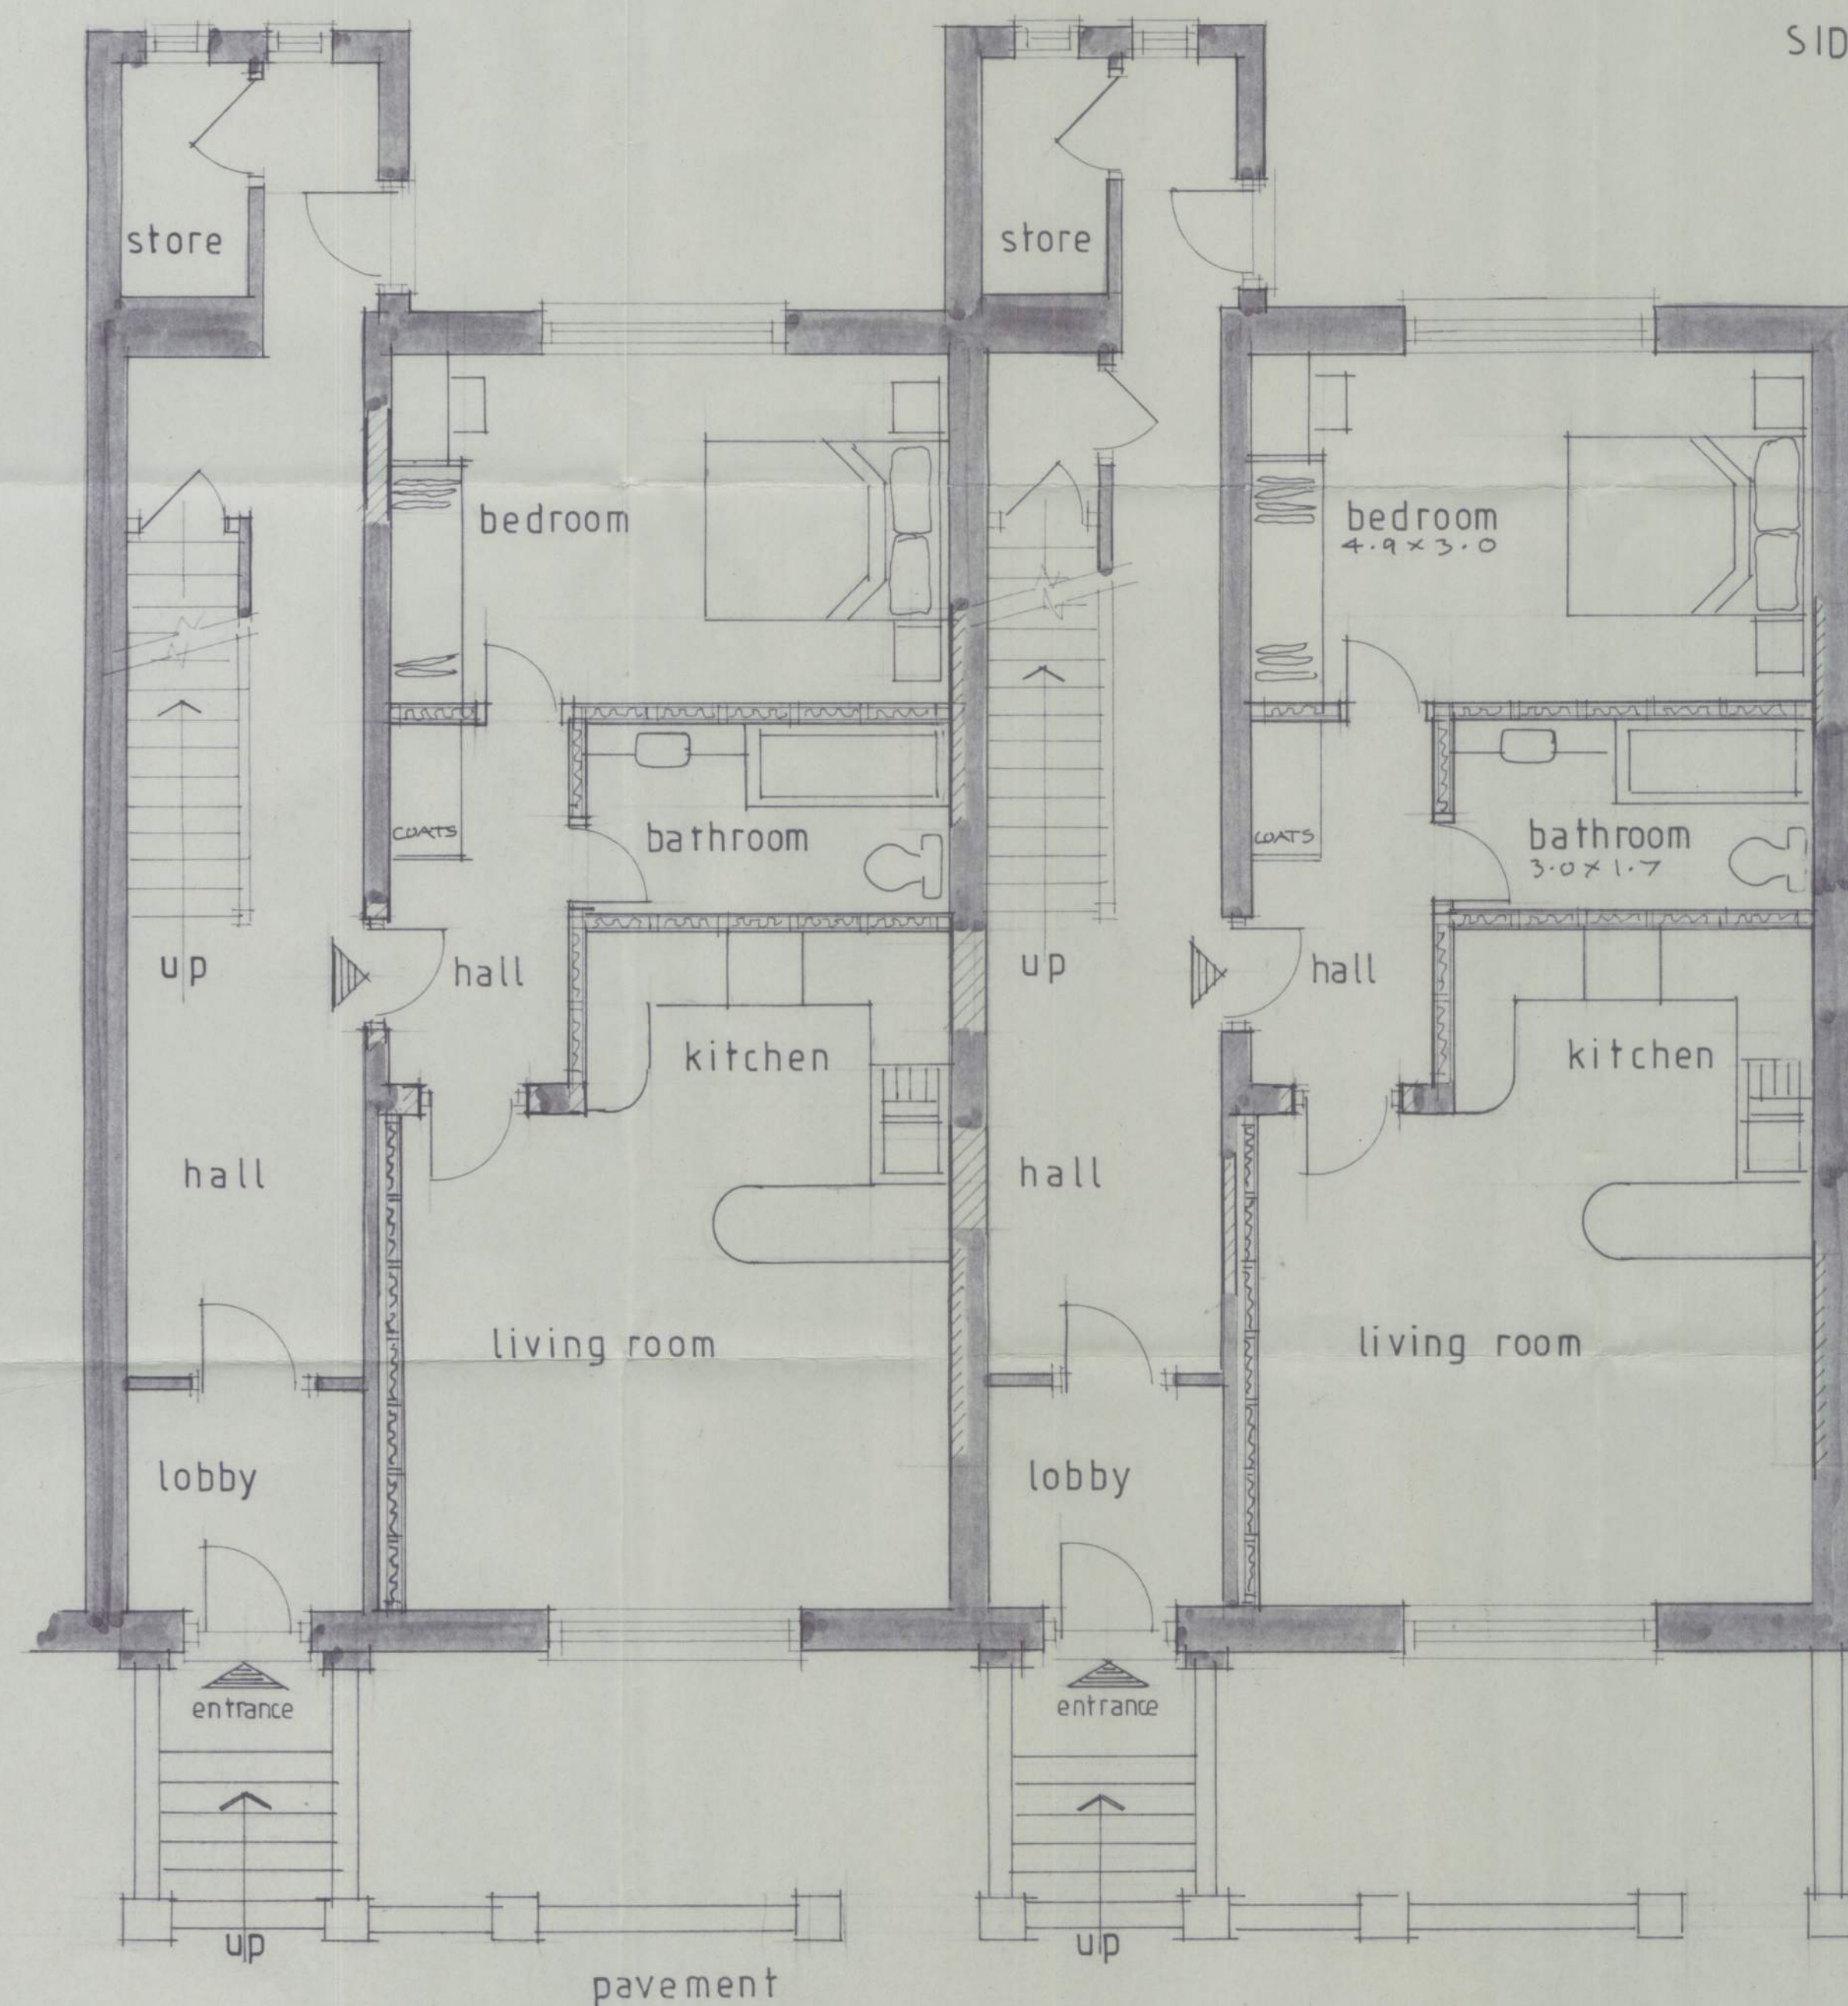

GROUND FLOOR PLAN 1:50

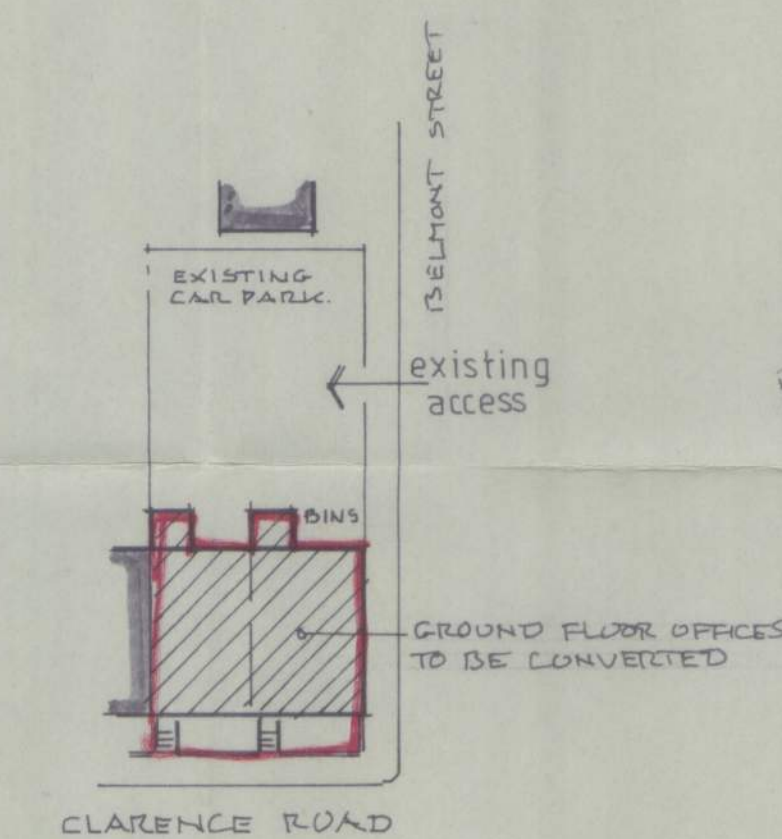

SITE PLAN 1:500



LOCATION PLAN 1:2500
O.S. LICENCE NO. 100029375

ALL NEW WINDOWS OMITTED 4/13
No. Revisions: Date:

O'NEILL
ARCHITECTURAL SERVICES
16 Grosvenor Road, Donnington,
Chichester, West Sussex. PO198RX.
Telephone: 01243 531333

Client:
R.G. FRANCIS & CO. (ASCOT) LTD

Project:
GROUND FLOOR CONVERSION
TO 2no. 1 BEDROOM FLATS,
1 & 2 SIDLAW TERRACE,
CLARENCE ROAD, BOGNOR.

Drawing:
DESIGN PROPOSALS

Drawn by: P.O'NEILL	Date: NOVEMBER, 2012
Scale/s: 1:50, 1:100, 1:500, 1:2500	
Drg.no 1232/02	Rev A