

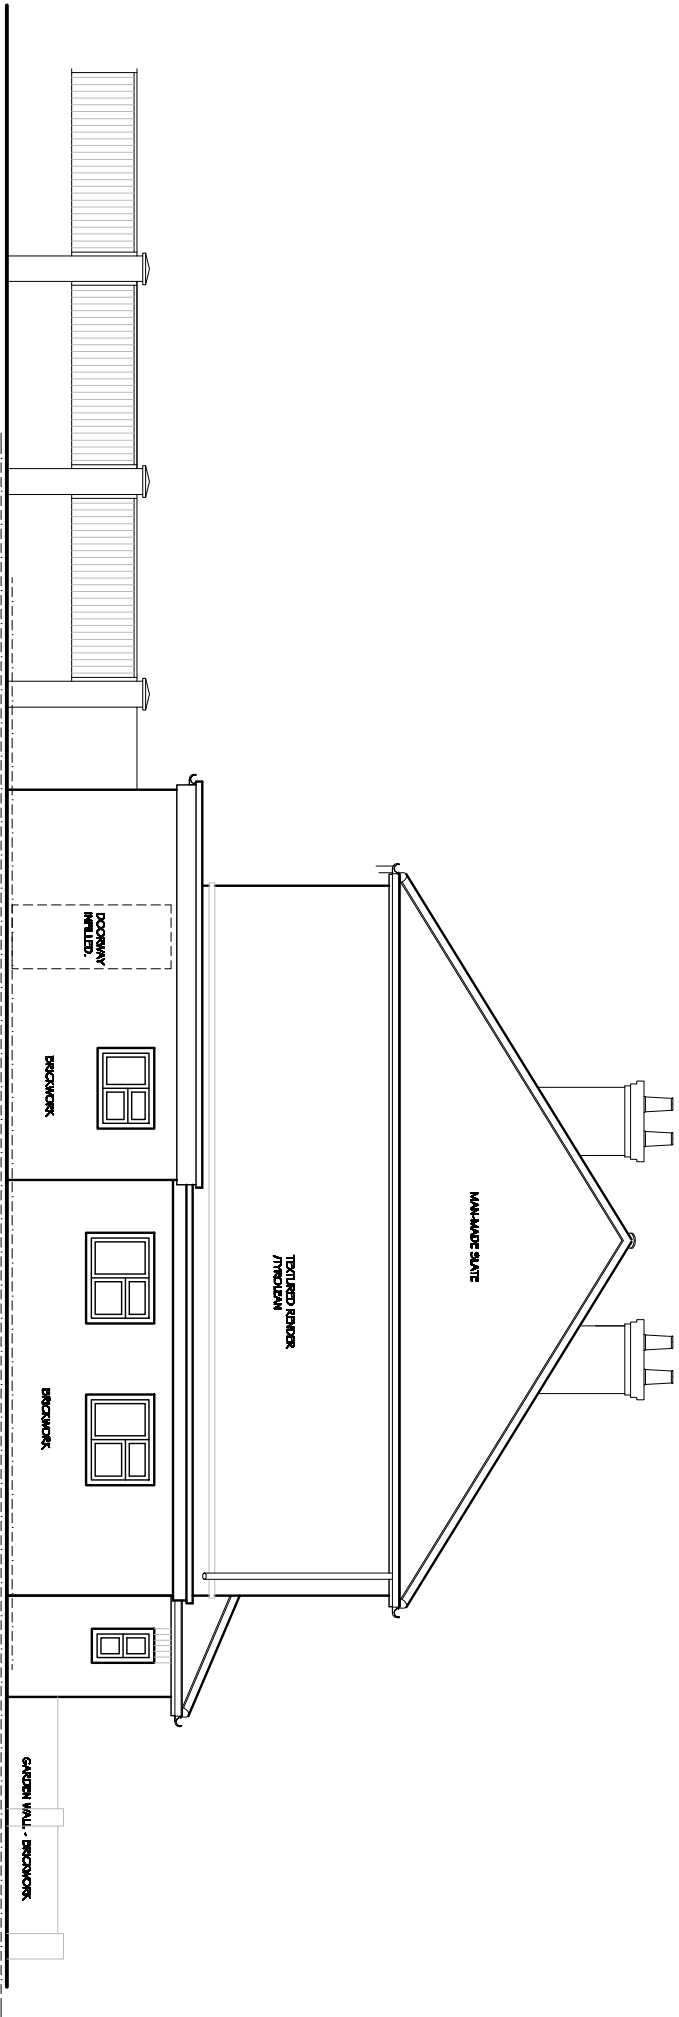


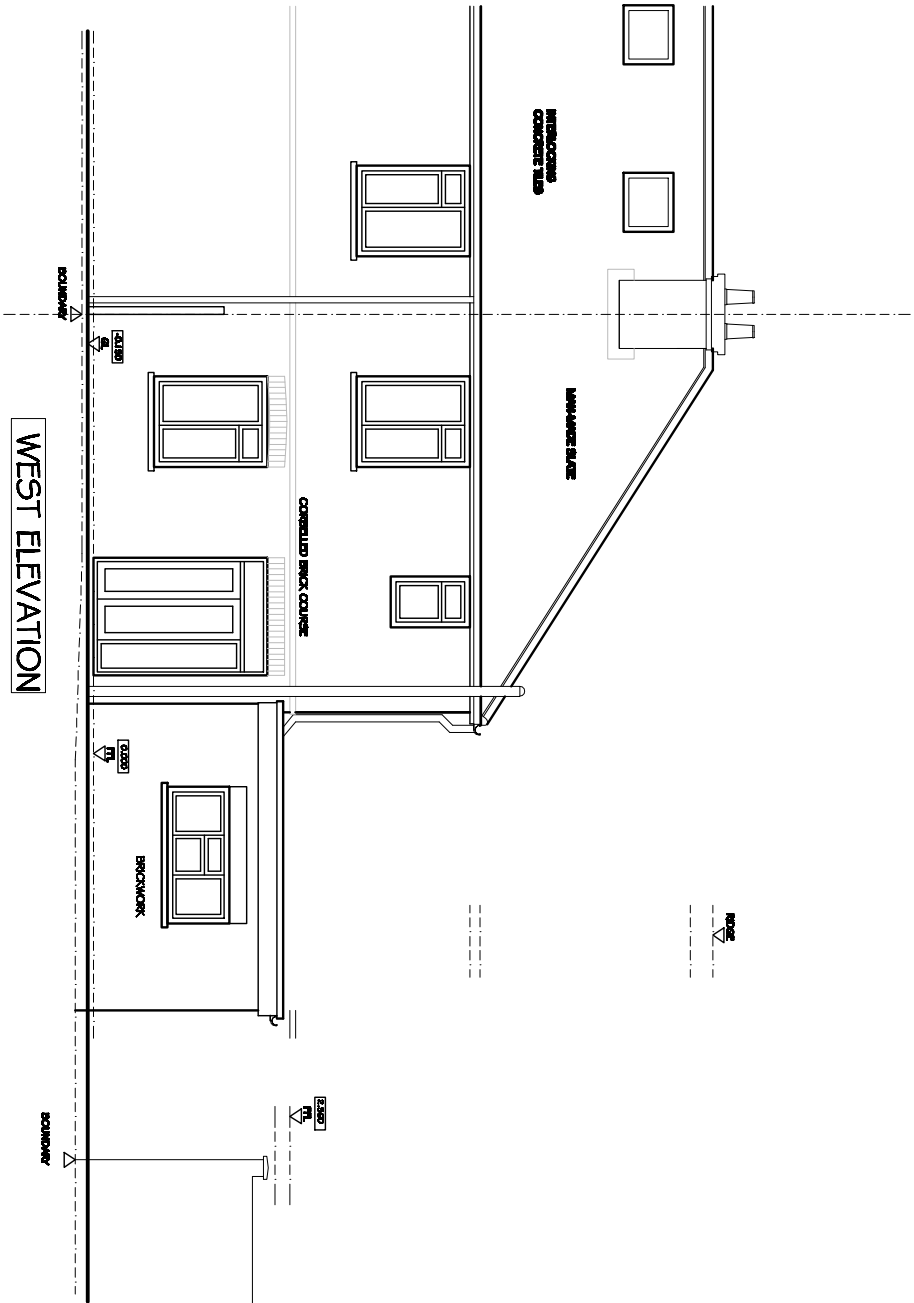

REV A: DOOR INFILL SHOWN ON SOUTH ELEVATION 09/05/14

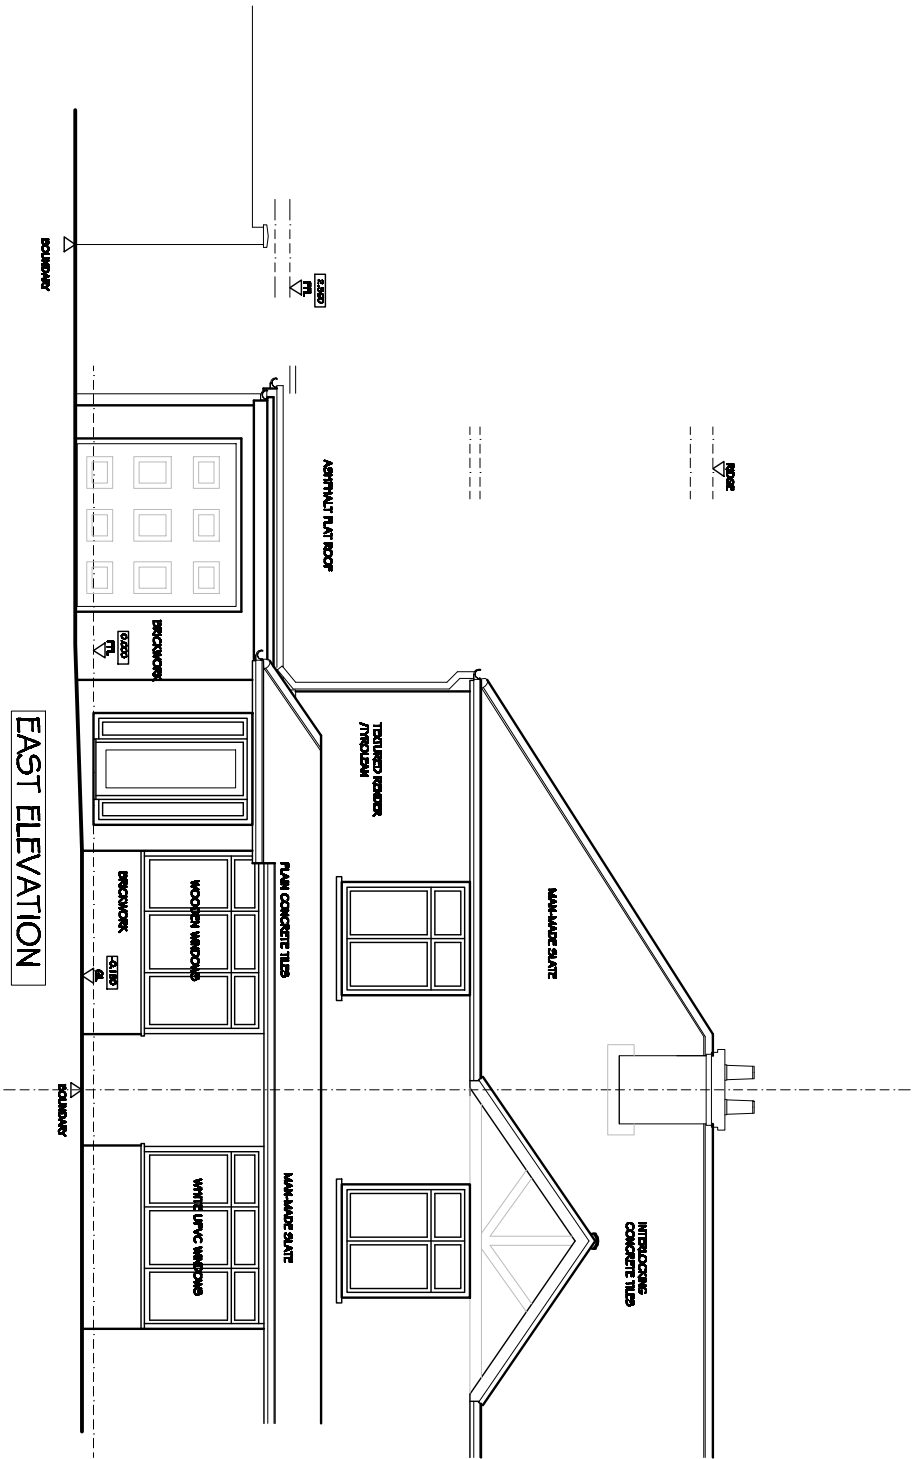

10 Barton Way, Bradstone Bay, Chichester, PO20 6LD
Mob 07782 579502 E rudl.design.co@gmail.com

OWNER: Mrs Nicole Terry
Holmwood, Town Cross Ave
Doggor Regis, PO21 2DK

DATE: April 2014
DRAWN BY: Rudl
SCALE: 1:100 @ A3

existing elevations