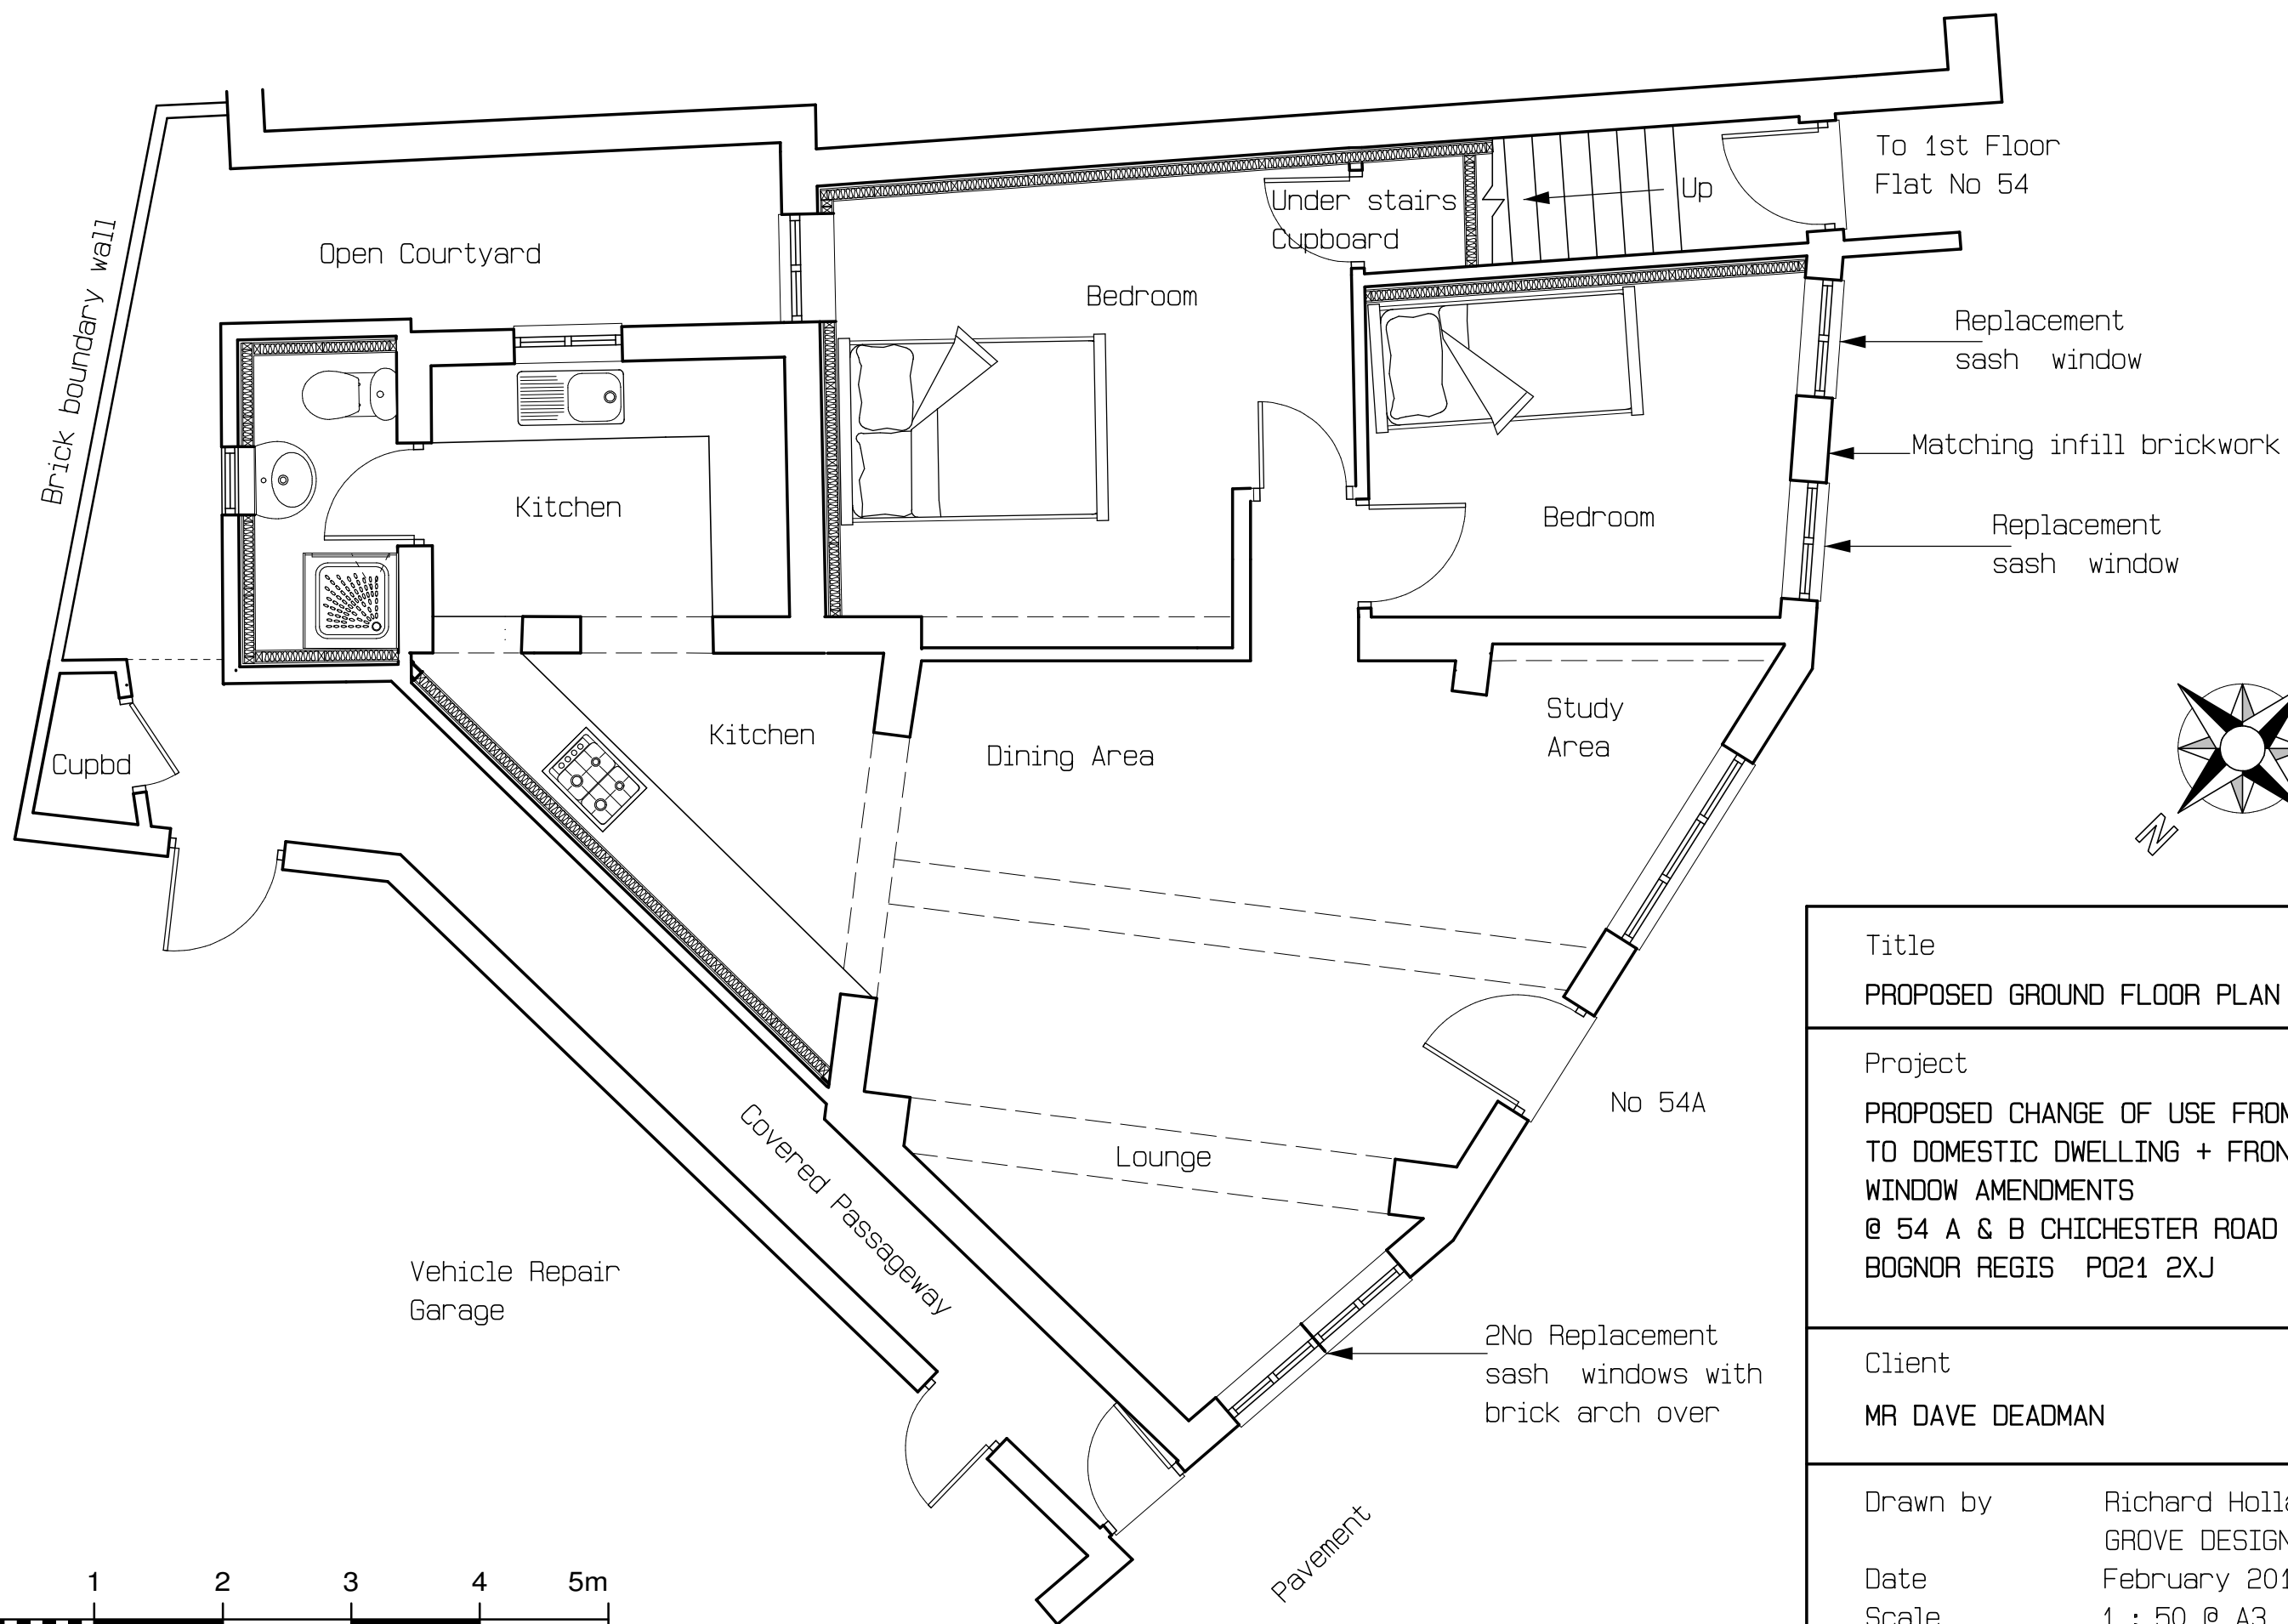


Title PROPOSED GROUND FLOOR PLAN	
Project PROPOSED CHANGE OF USE FROM SHOP TO DOMESTIC DWELLING + FRONT WINDOW AMENDMENTS @ 54 A & B CHICHESTER ROAD BOGNOR REGIS P021 2XJ	
Client MR DAVE DEADMAN	
Drawn by	Richard Hollands GROVE DESIGN UK
Date	February 2017
Scale	1 : 50 @ A3
Drawing No	17-02-GD-202-02