


LOCATION PLAN 1:1250

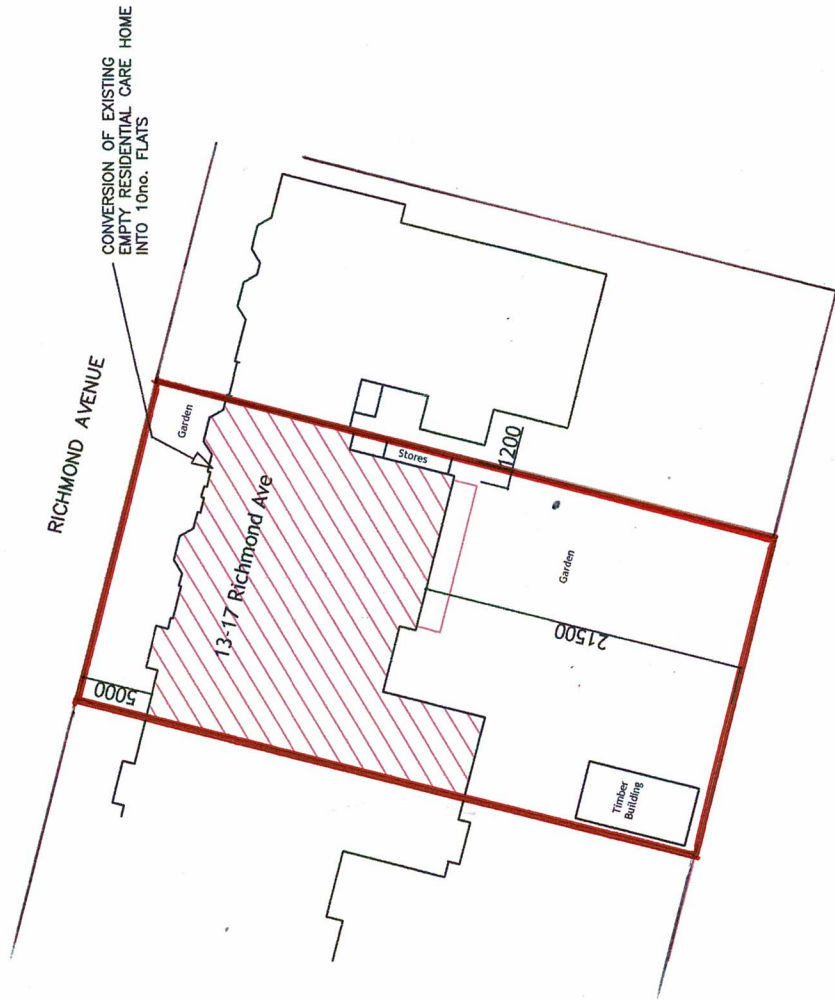

SITE PLAN 1:500

Amdesign ARCHITECTURE DESIGN DEVELOPMENT Leeza Aldis-Hobbs ARB RIBA SPAB Mob: 07756 329400 e-mail: leeza@amdesignltd.co.uk	PROJECT 13-17 RICHMOND AVE BOGNOR REGIS WEST SUSSEX PO21 2YE PROJECT STAGE PLANNING	DRAWING LOCATION PLAN SITE PLAN DRAWING No 313/01 SCALE 1:1250 1:500 DATE MAY 2020	REVISION DRAWN CHECKED LA				
				LETTER	REVISION	DATE	This scheme is subject to town planning and all other necessary consents. All dimensions and levels to be checked on site. This drawing is to be read in conjunction with other relevant drawings and documents. Report all discrepancies to the Architect before work commences. AM Design is the trading name of AM Design Ltd © AM Design Ltd. All rights reserved.