





Front Elevation Propsoed (South West)
Remains as Existing
Scale 1:100

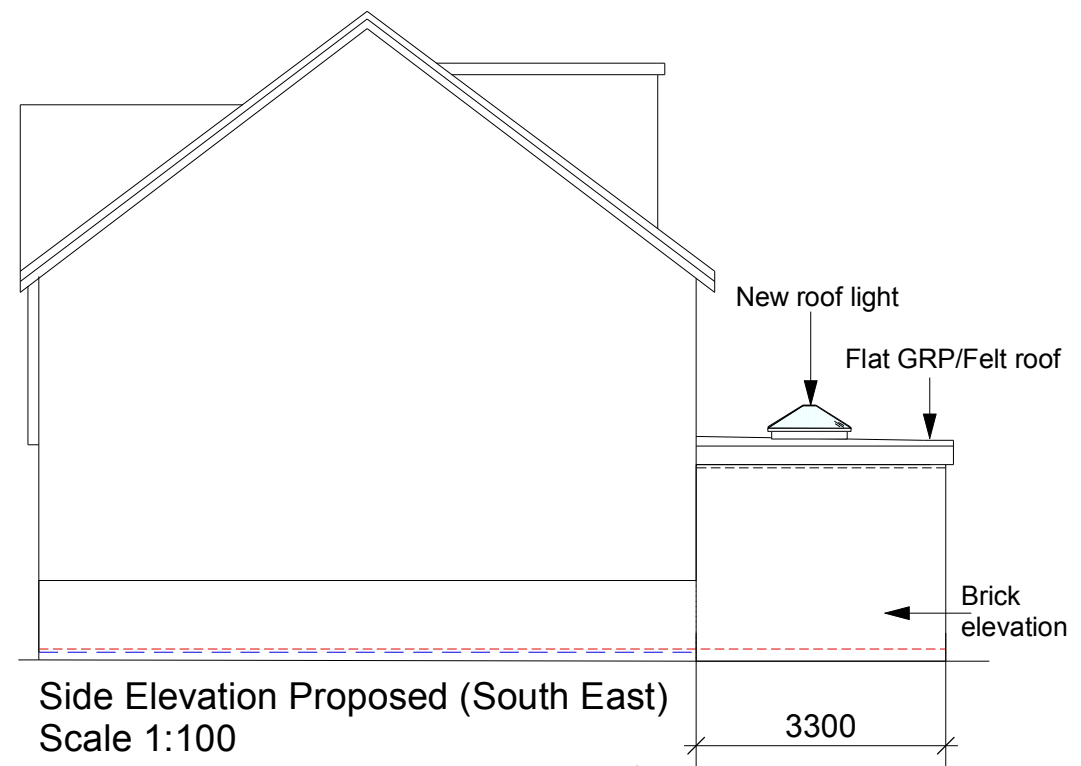

Side Elevation Proposed (South East)
Scale 1:100

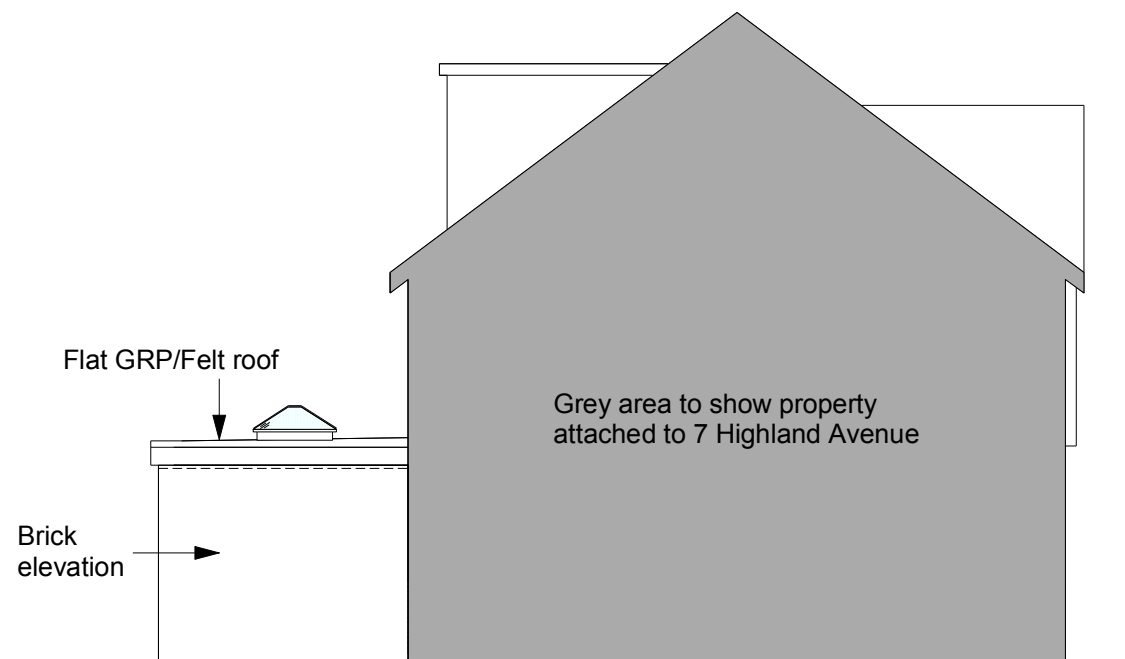


Side Elevation Proposed (North West)
Scale 1:100



Rear Elevation Proposed (North East)
Scale 1:100

Notes:
-Chimneys not shown.
-Velux roof lights not shown.

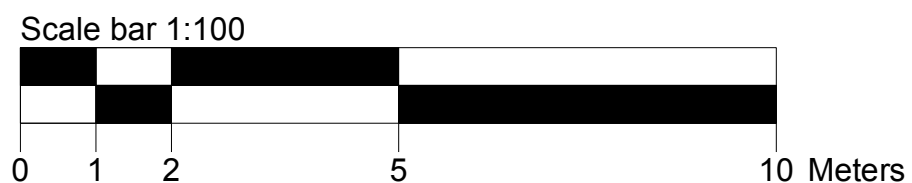

All dims and details to be checked on site prior to any commencement of work. This plan is not a full specification or schedule of work and has been produced solely for the purpose of obtaining the necessary local authority consents/approvals For Party Wall etc. Act 1996 see Government booklet or website.	Status:		Client: Mr & Mrs Newman 5 Highland Avenue Bognor Regis West Sussex PO21 2BJ	Revision: A	Project: Rear extension
	Preliminary	☐ Tender		Scale: 1:50 & 100 @A3	Content: Proposed elevations
	Planning	☒ Construction		Date: May 22	
	Building Regulations	☐ As Built		Dwg No: JN003	