



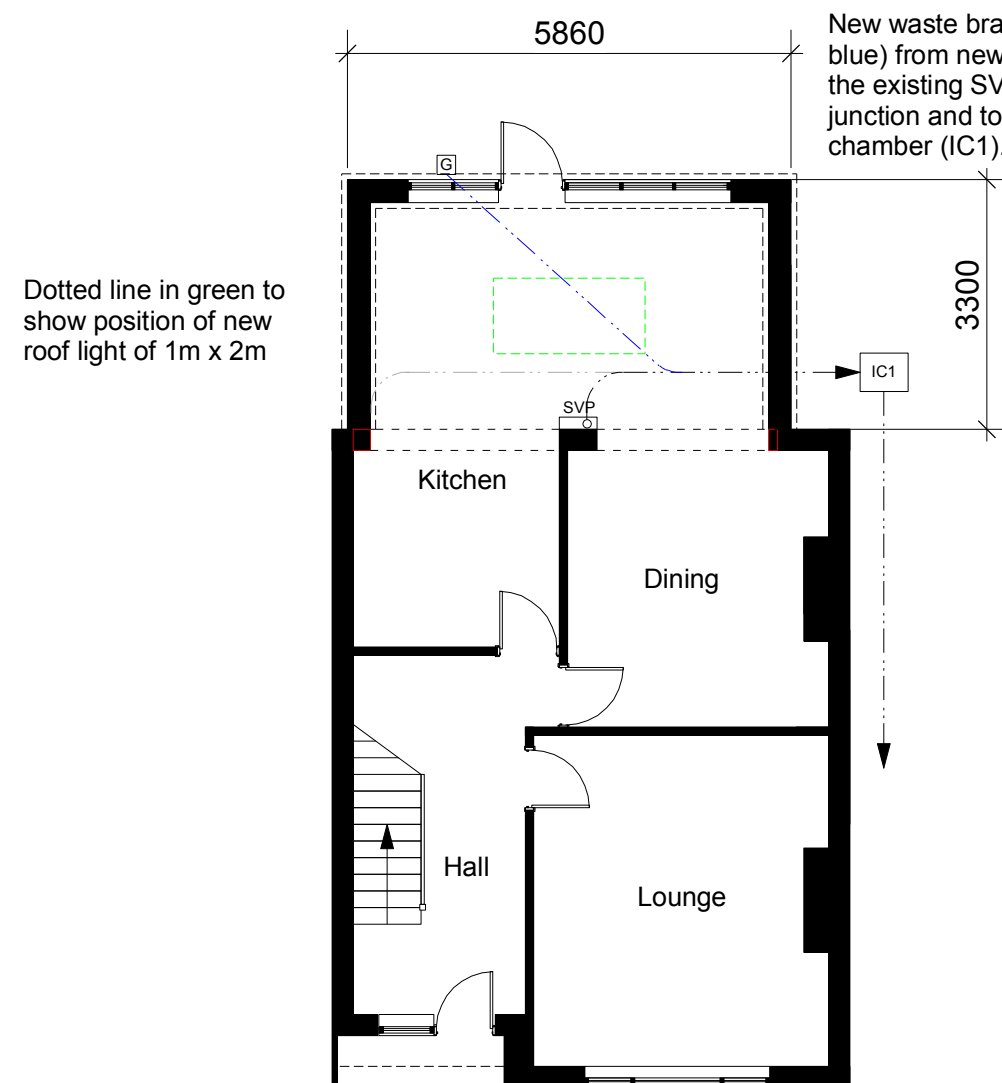


Ground Floor Plan Proposed
Scale 1:100
(First floor not shown)

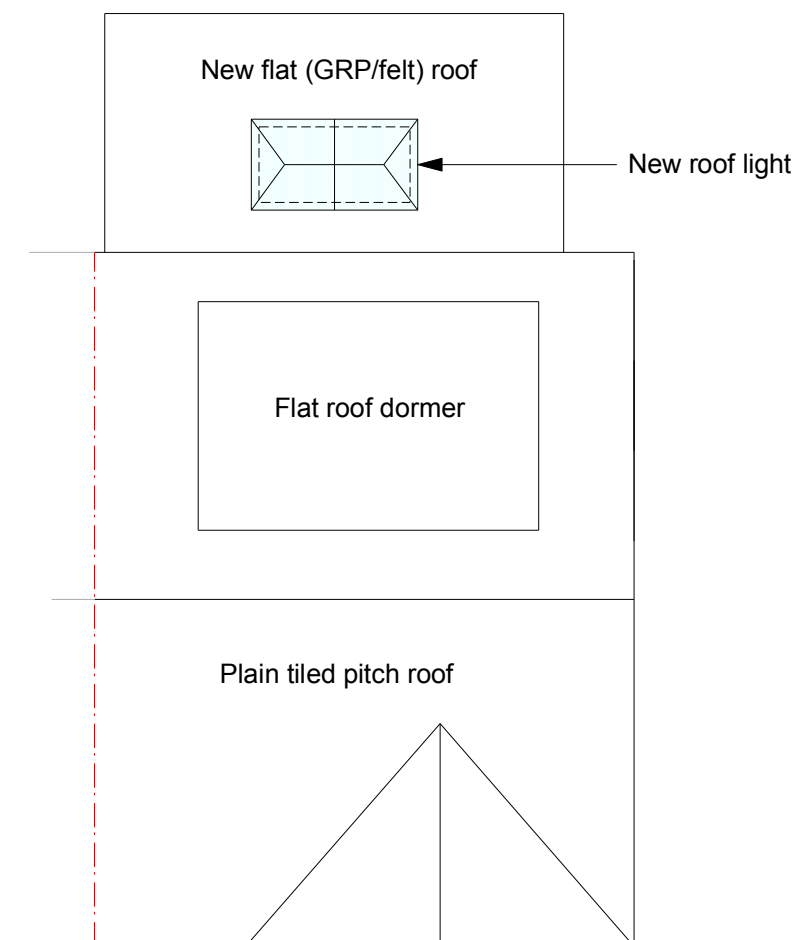

Roof Plan Proposed
Scale 1:100
(Existing Velux rooflights not shown)

Scale bar 1:100

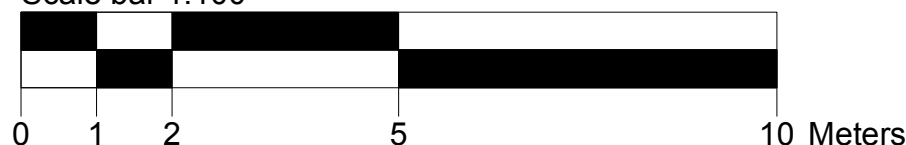

All dims and details to be checked on site prior to any commencement of work. This plan is not a full specification or schedule of work and has been produced solely for the purpose of obtaining the necessary local authority consents/approvals. For Party Wall etc. Act 1996 see Government booklet or website.	Status:		Client: Mr & Mrs Newman 5 Highland Avenue Bognor Regis West Sussex PO21 2BJ	Revision: A	Project: Rear extension
	Preliminary	☐ Tender		Scale: 1:50 & 100 @A3	Content: Proposed floor and roof plans
	Planning	☒ Construction		Date: May 22	
	Building Regulations	☐ As Built		Dwg No: JN004	