




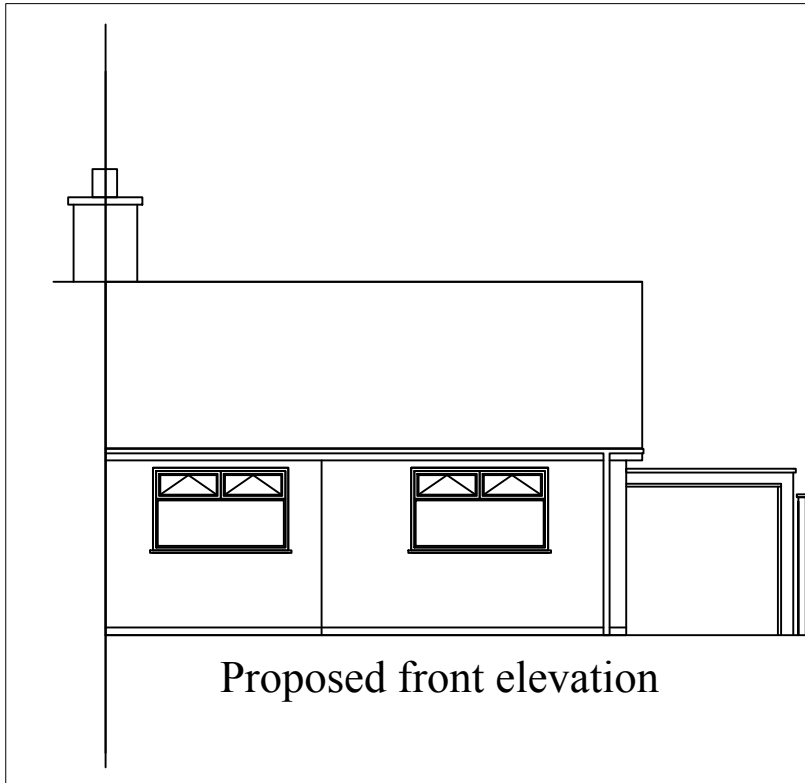

Proposed front elevation

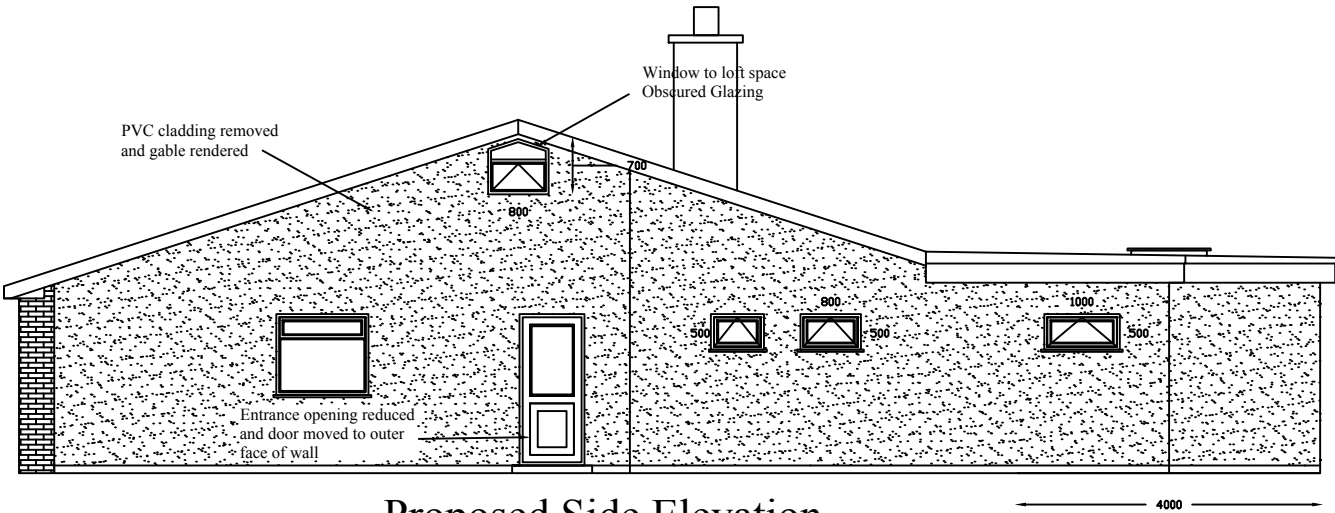

Proposed Side Elevation

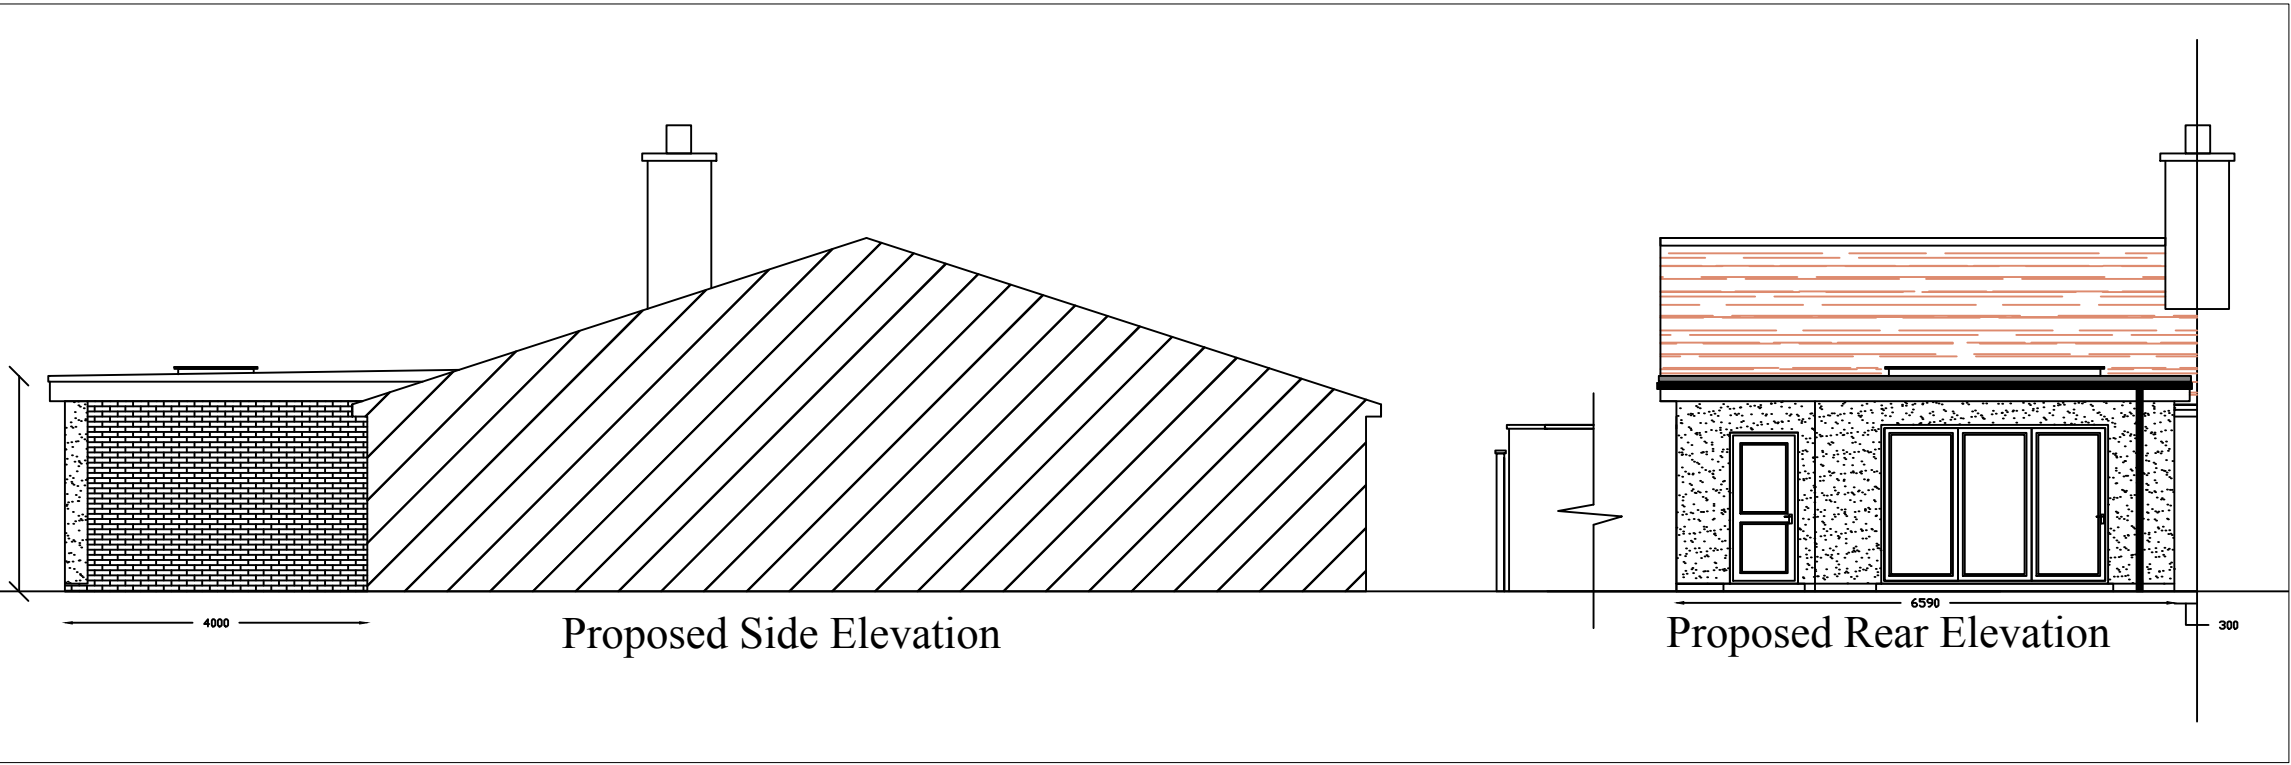

Proposed Side Elevation

Proposed Rear Elevation

Elevations Scale - 1:100@ A3

CLIENT: Mr & Mrs Szarowicz 6 Highcroft Crescent Bognor Regis PO22 8DH		
PROJECT: Rear Extension and alterations		
CHECKED: -	DRAWING NO: AZ-P-02	REV:
DATE: 17-05-20		