



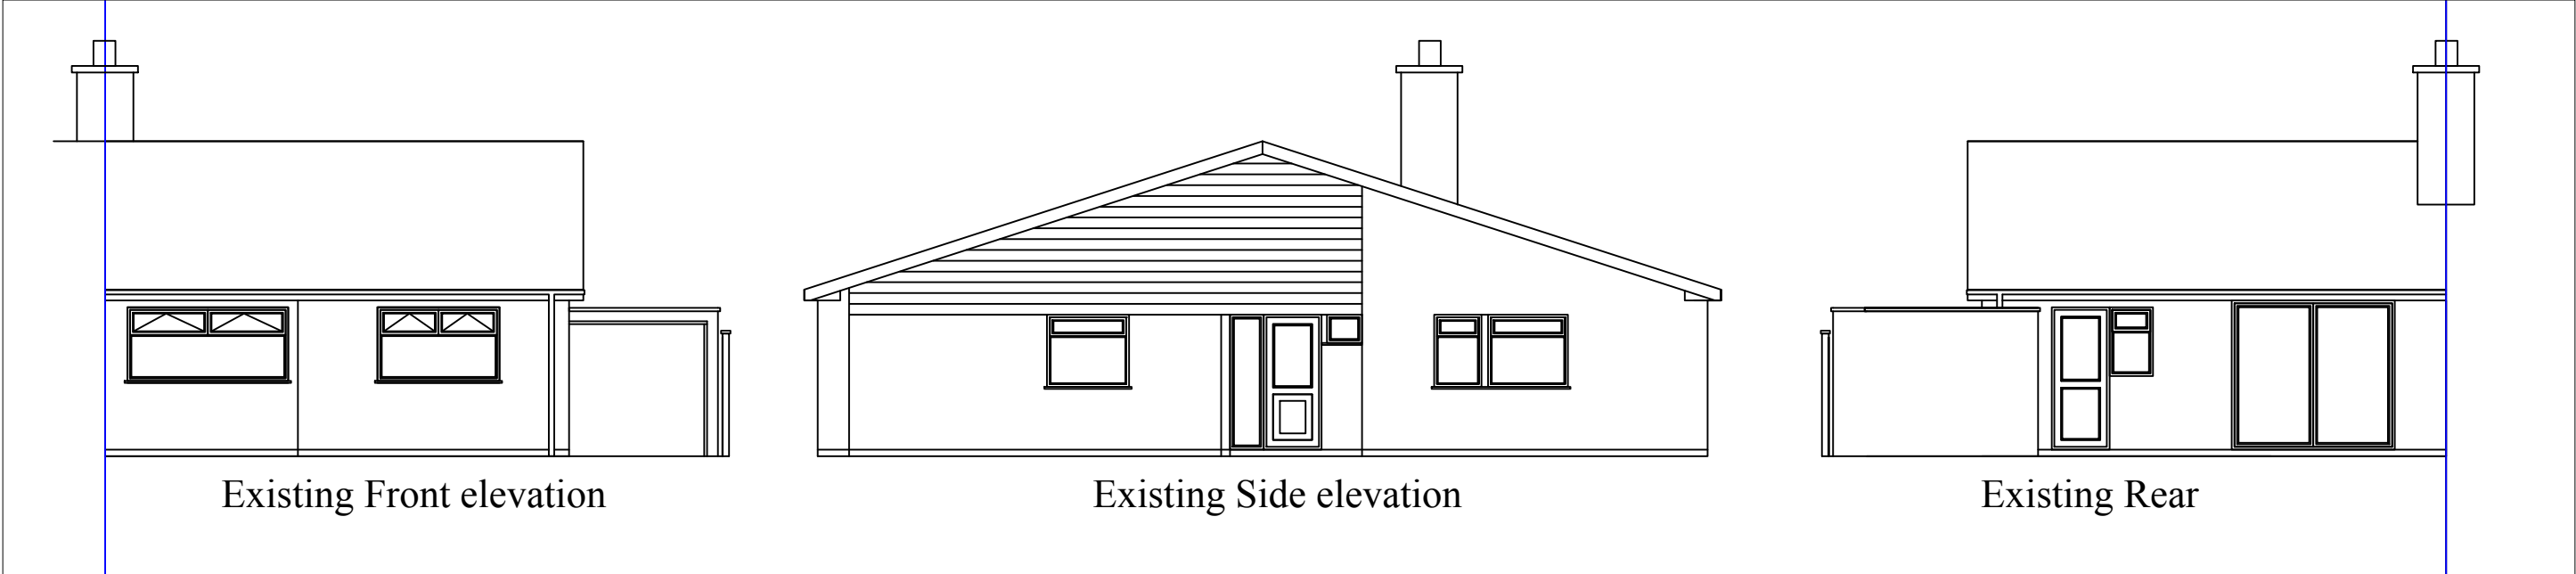

Elevations Scale - 1:100 @ A3

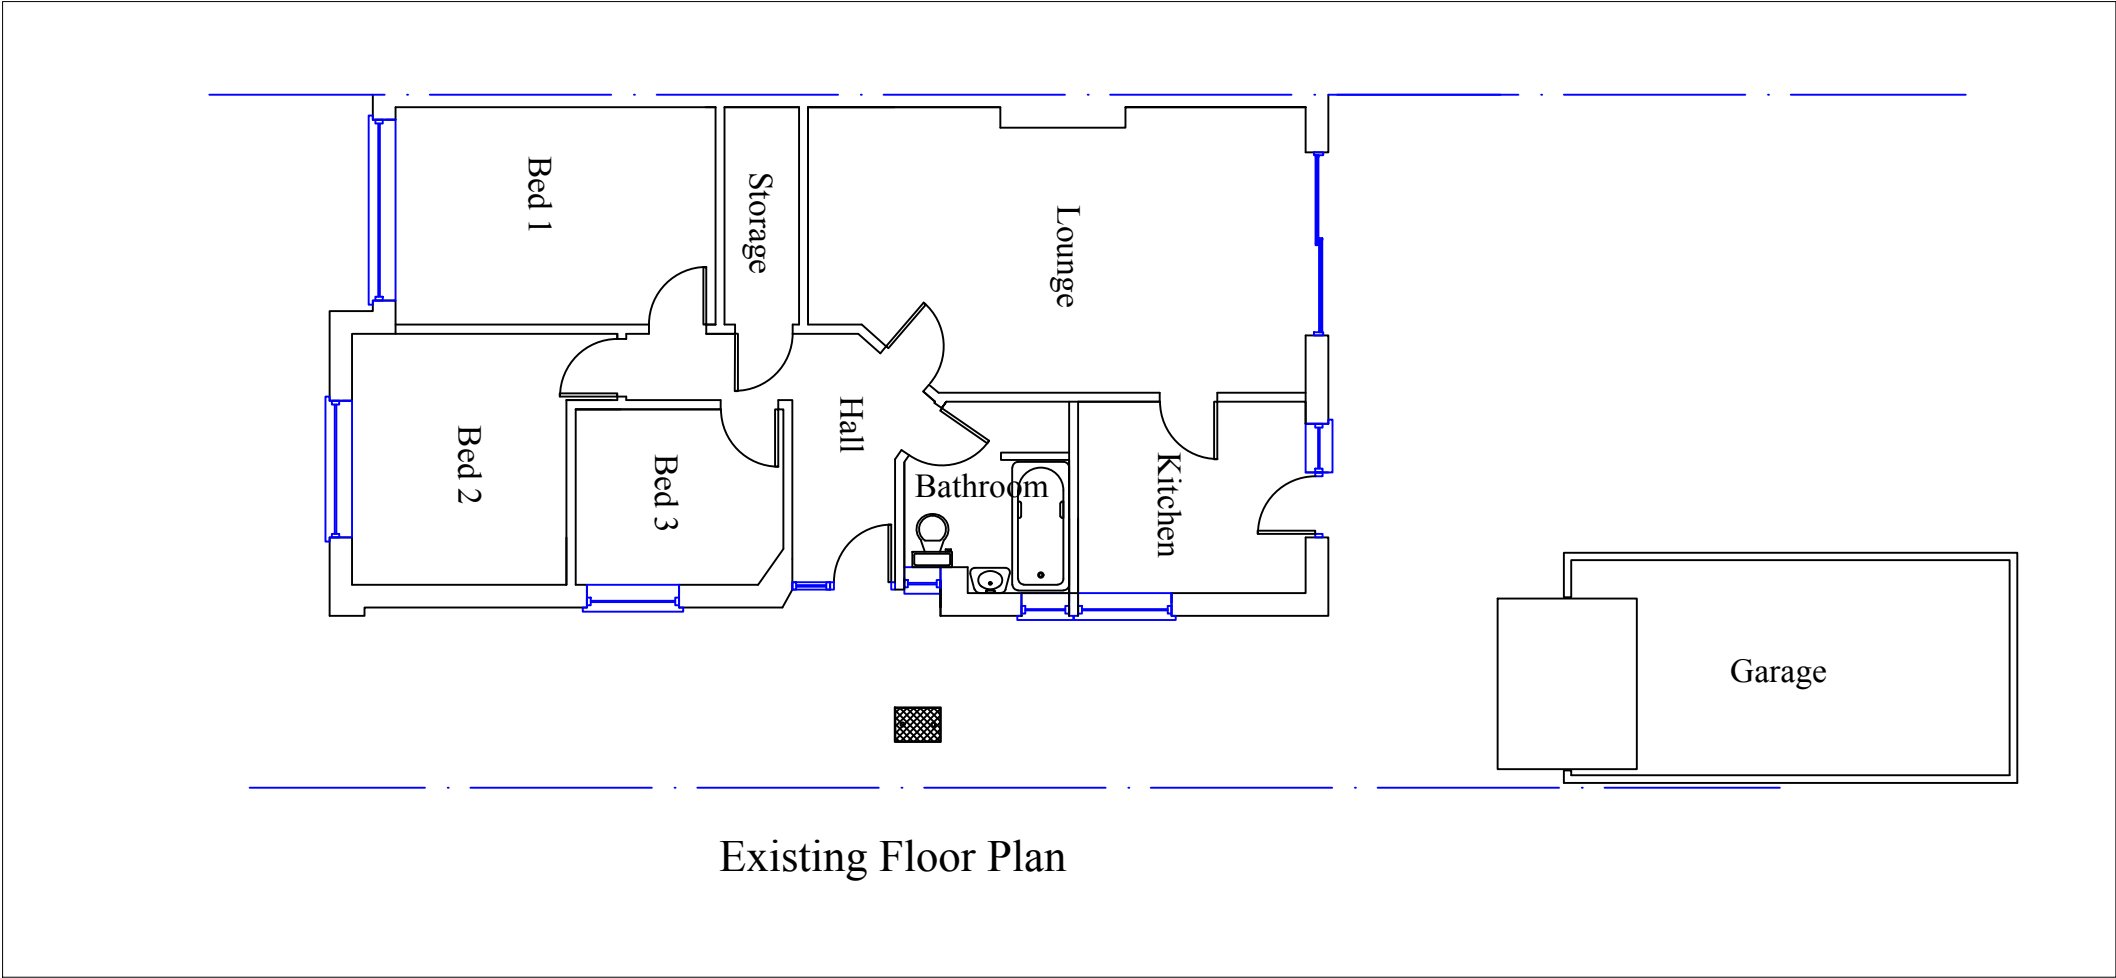

Floor Plan Scale - 1:100 @ A3

CLIENT: Mr & Mrs szarowicz 6 Highcroft Crescent Bognor Regis PO22 8DH		
PROJECT: Rear Extension and alterations		
CHECKED: -	DRAWING NO: AZ-P-01	REV:
DATE: 17-05-20		