




Location Plan

Scale: 1:1250 @ A3



Block Plan

Scale: 1:200 @ A3

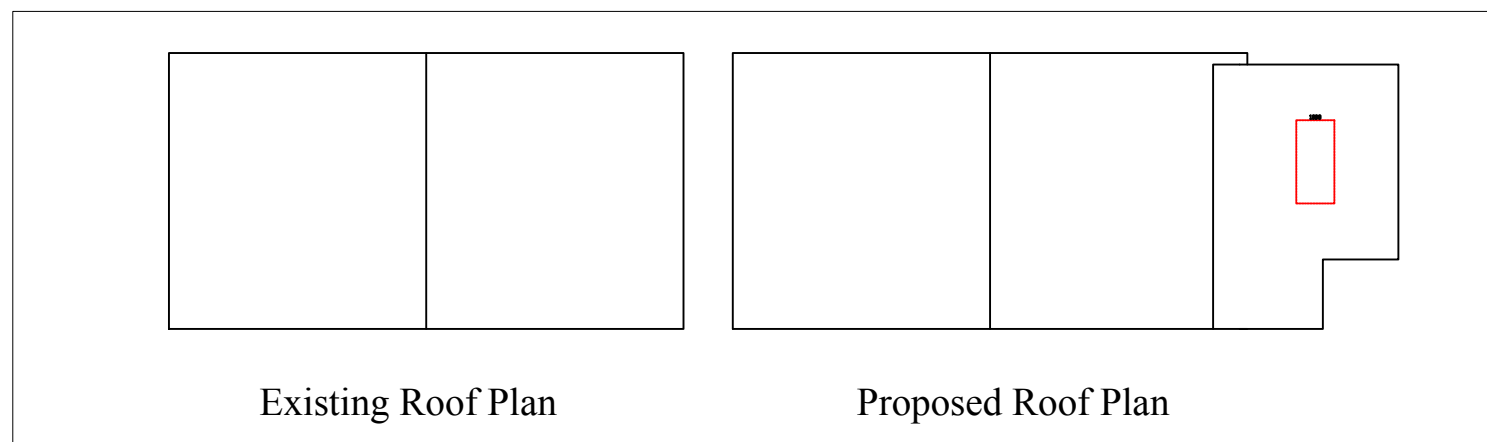

Existing Roof Plan

Proposed Roof Plan

Roof Plans Scale: 1:200 @ A3

CLIENT: Mr & Mrs Szarowicz 6 Highcroft Crescent Bognor Regis PO22 8DH		
PROJECT: Rear Extension and alterations		
CHECKED: -	DRAWING NO: AZ-P-04	REV:
DATE: 17-05-20		