


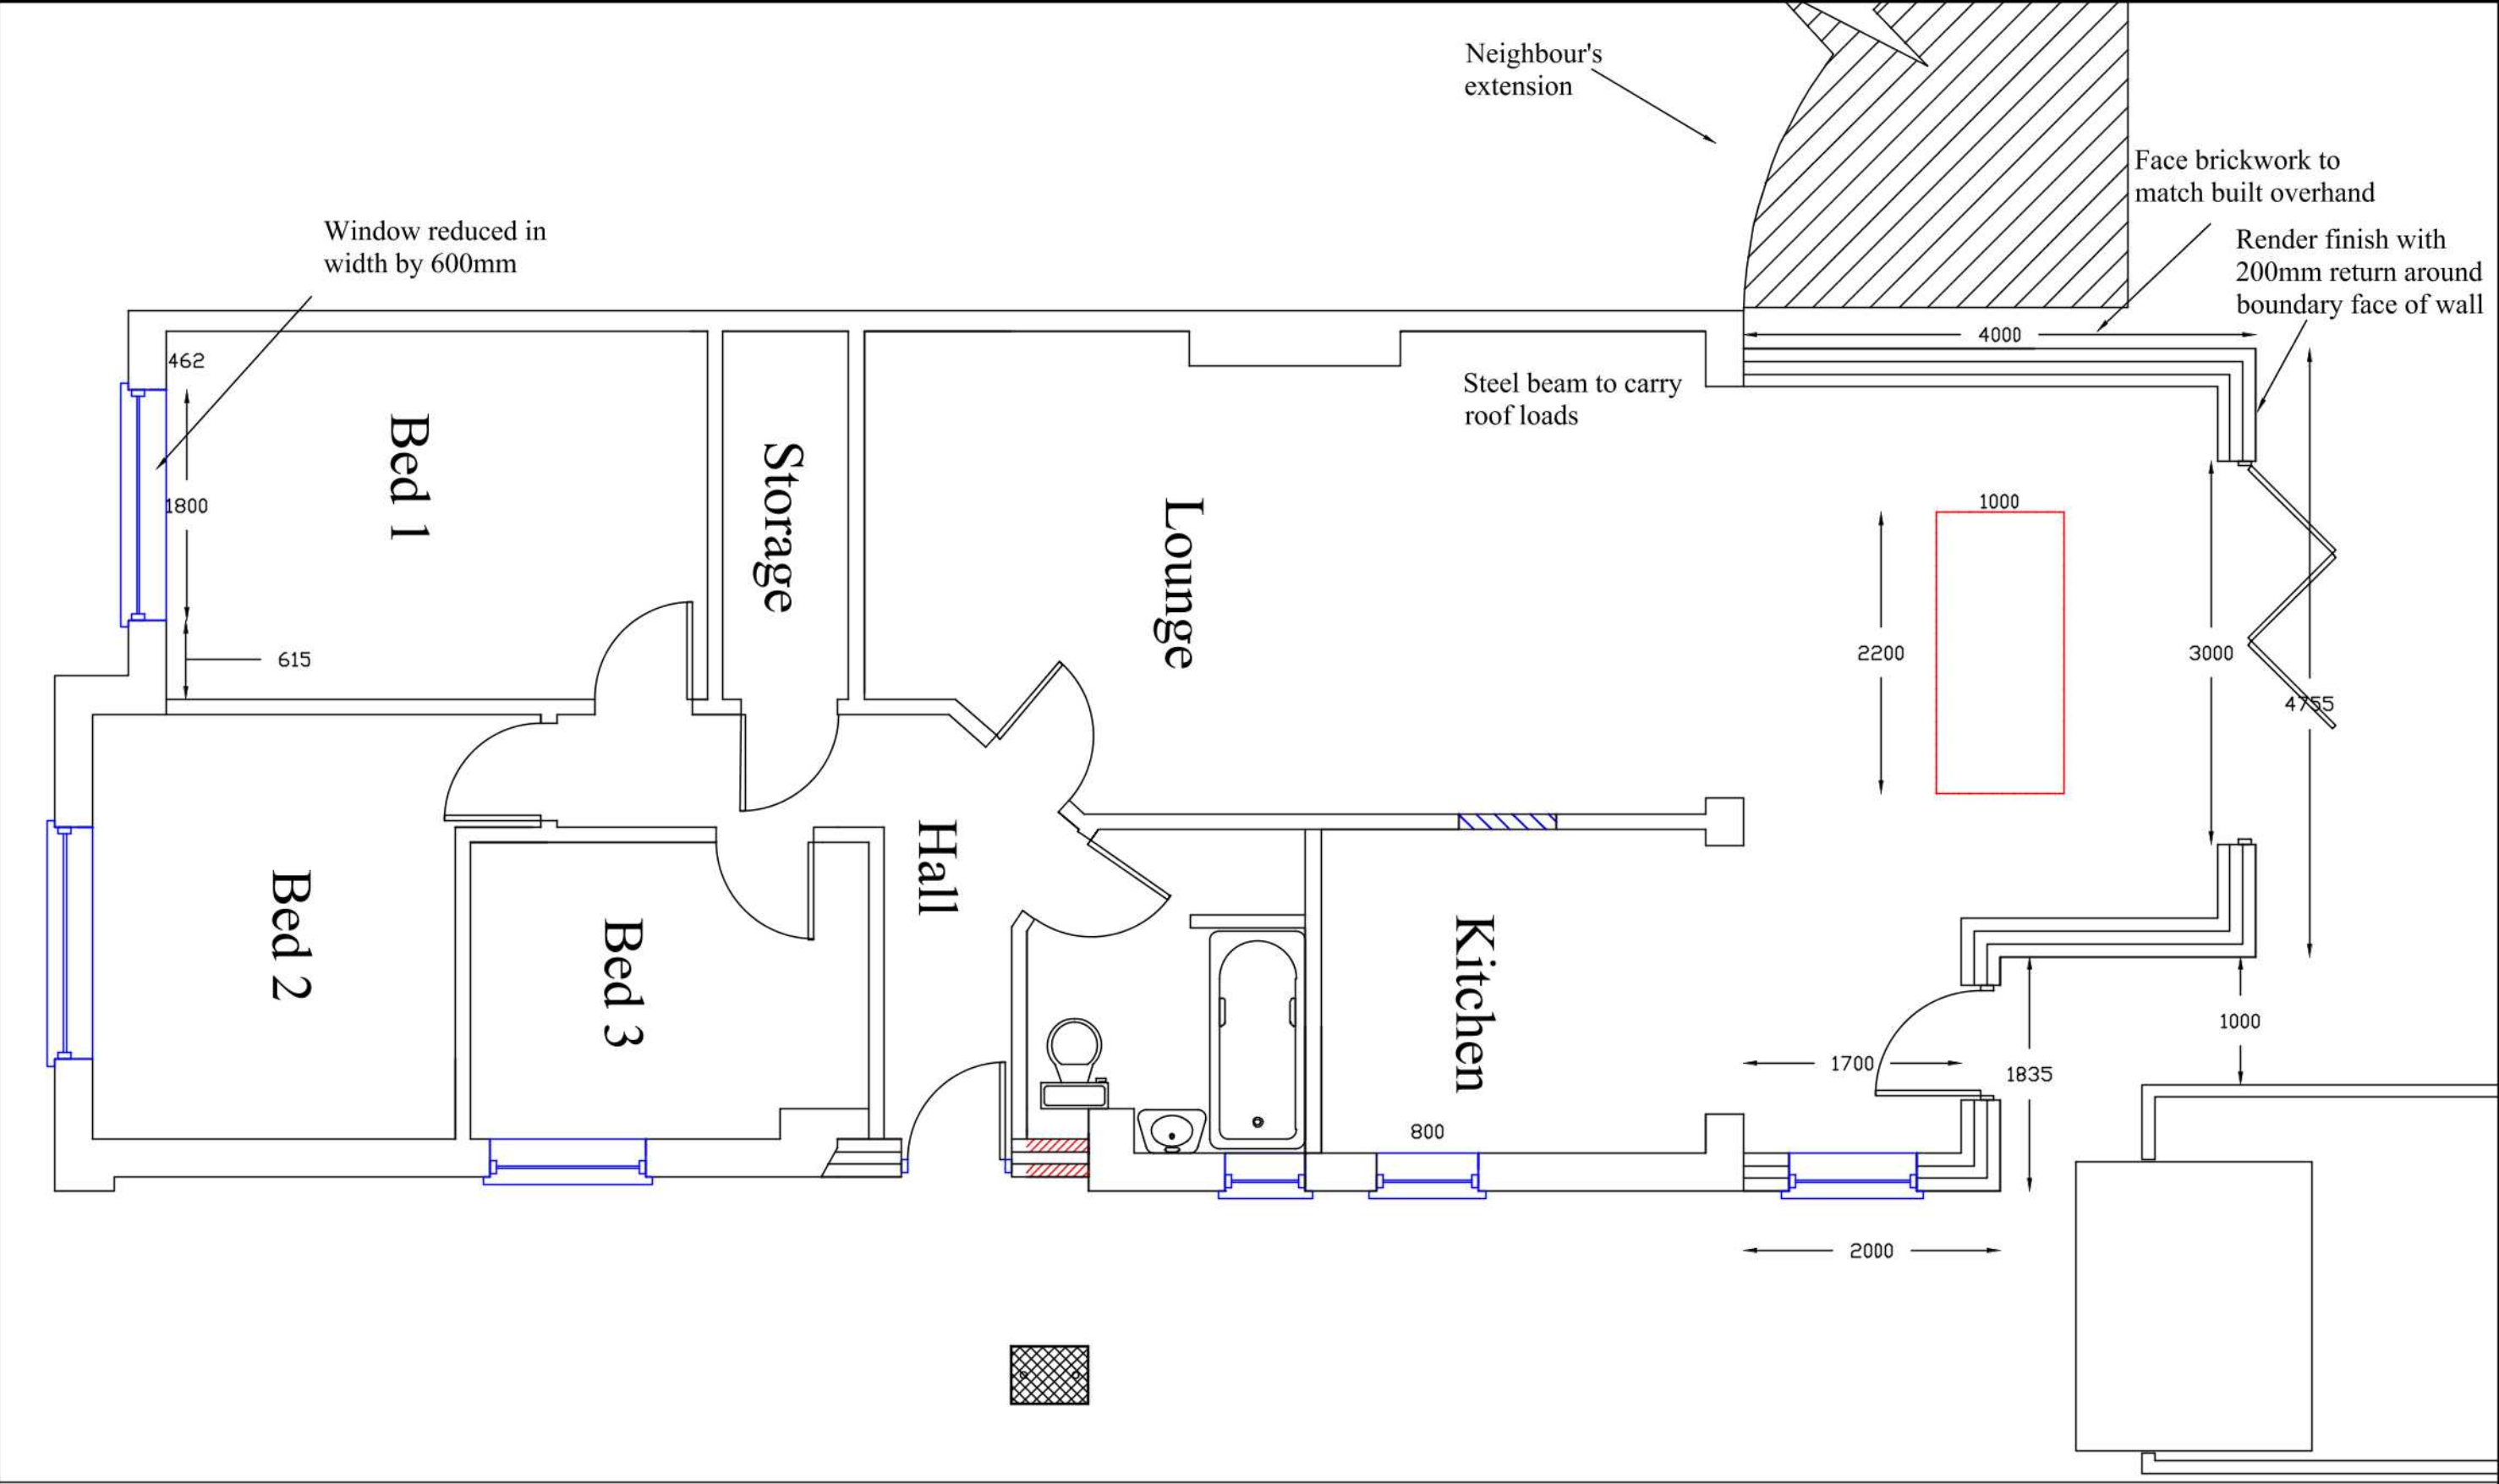

Floor Plan	Scale: 1-50 @ A3	CLIENT: Mr & Mrs Szarowicz 6 Highcroft Crescent Bognor Regis PO22 8DH		CHECKED:	DRAWING NO: AZ-P-03	REV:
		PROJECT: Rear Extension and alterations		DATE: 17-05-20		