




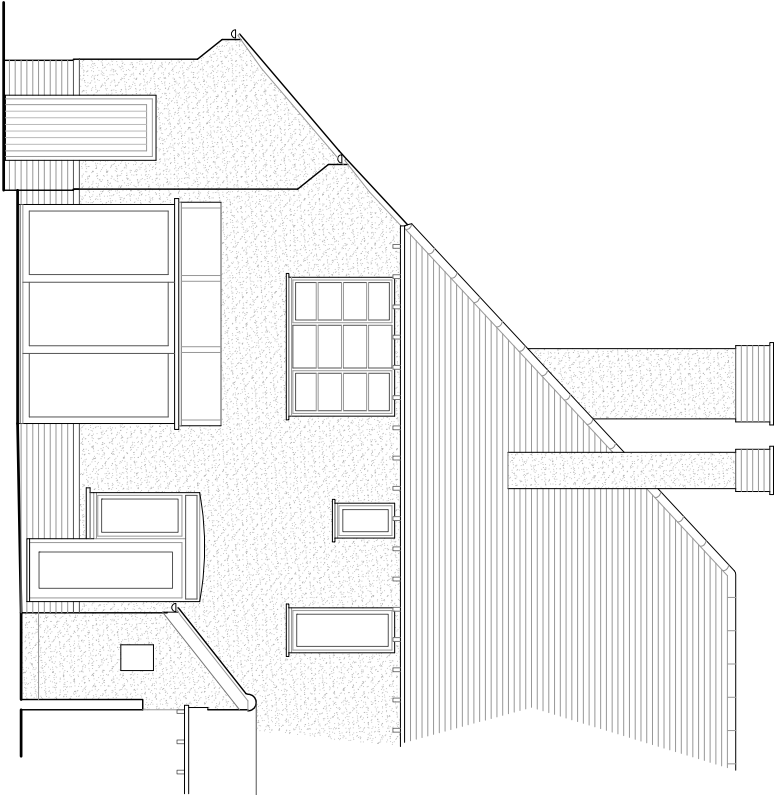


South West Elevation: Scale 1:100

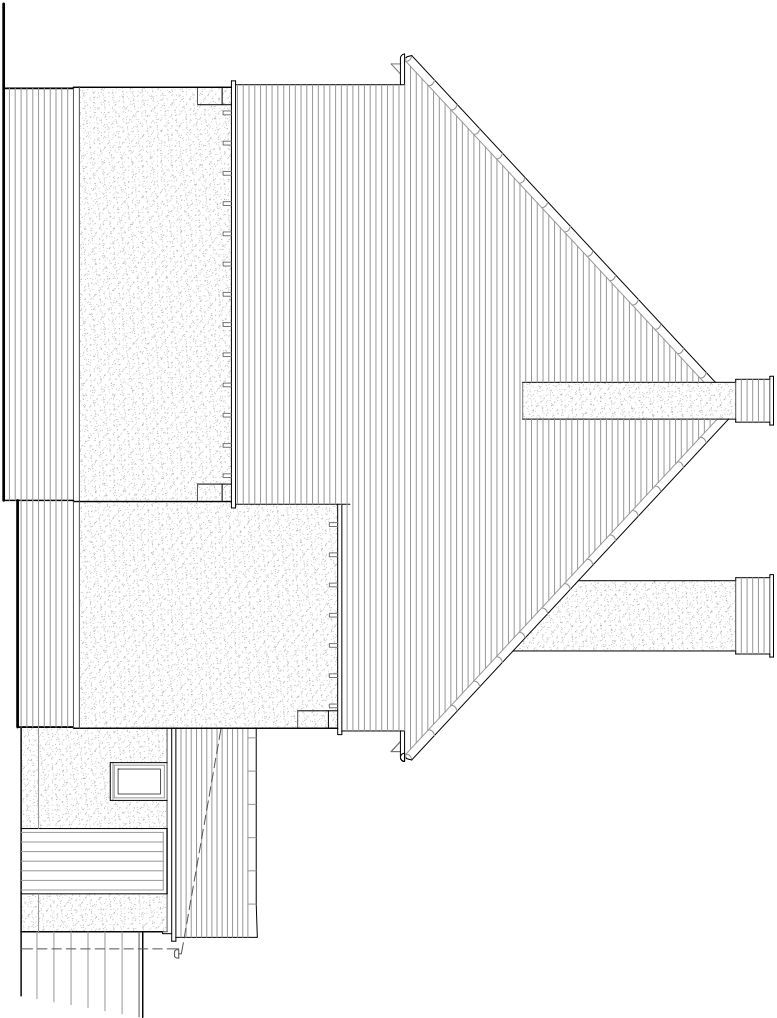


North West Elevation: Scale 1:100

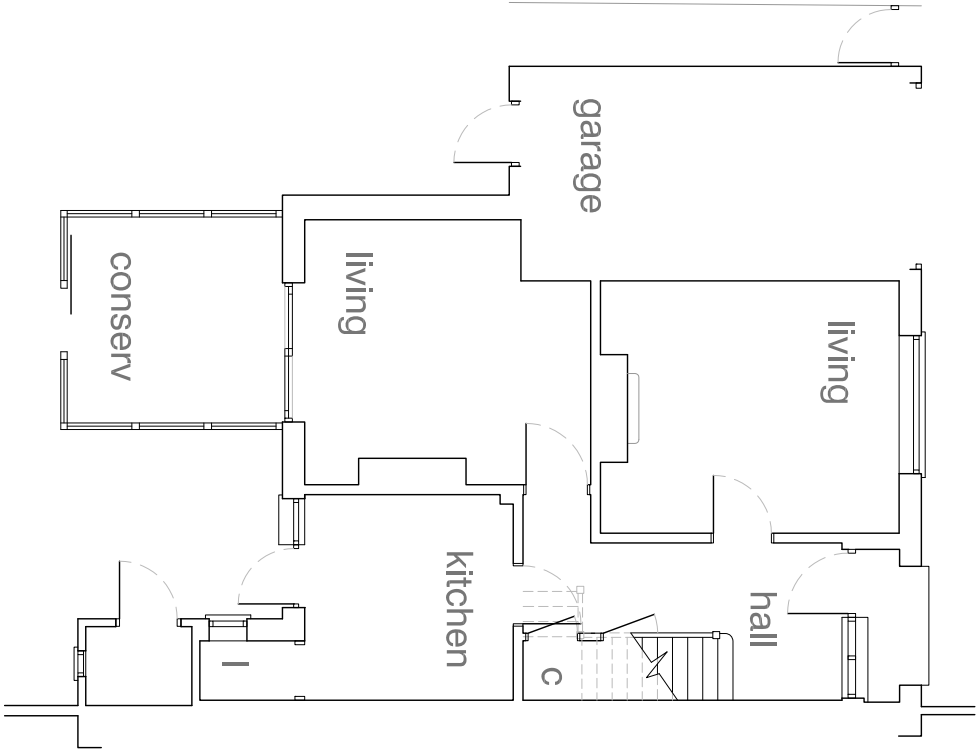

Ground Floor Plan: Scale 1:100

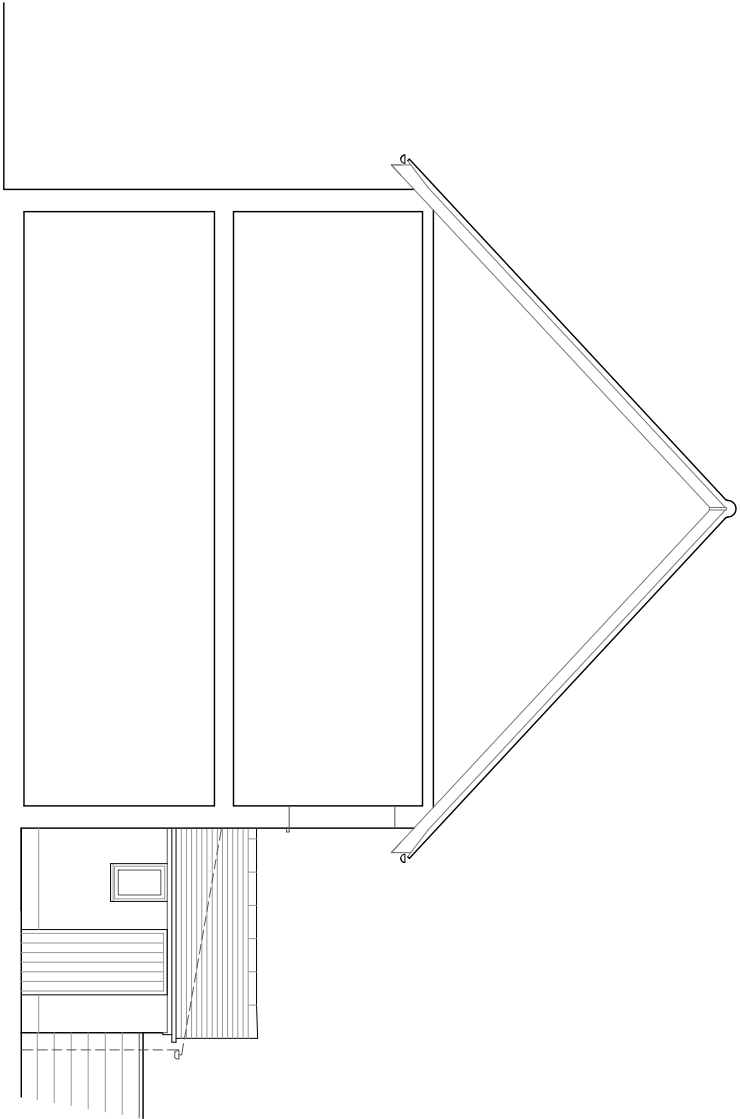

Typical Cross Section: Scale 1:100

 

notes

Permission is granted to scale from this drawing for the purpose of Local Authority Planning Approval only. In all other cases DO NOT scale from this drawing. Please contact this office for any additional information required.

Contractors, Sub-Contractors and Suppliers are to check all relevant dimensions, levels and details of the site and any existing buildings before commencing any shop drawings or building work. Any discrepancies should be reported to this office.

This drawing must be read in conjunction with all related drawings and documents relevant to this project, including those prepared by appointed consultants, specialists and sub-contractors etc.

This drawing is the copyright of **RDV a Design**.

revisions

1			
---	--	--	--

RDV a Design

9 Oak End | Arundel | West Sussex

Tel: 01903 884013

project

18 Highland Avenue
Bognor Regis
West Sussex

drawing

Floor Plan, Elevations and
Typical Cross Section
As Existing

scale	date	rev
1:100	@ A3	March 2021
job no	drawing no	
20209	00.02	