



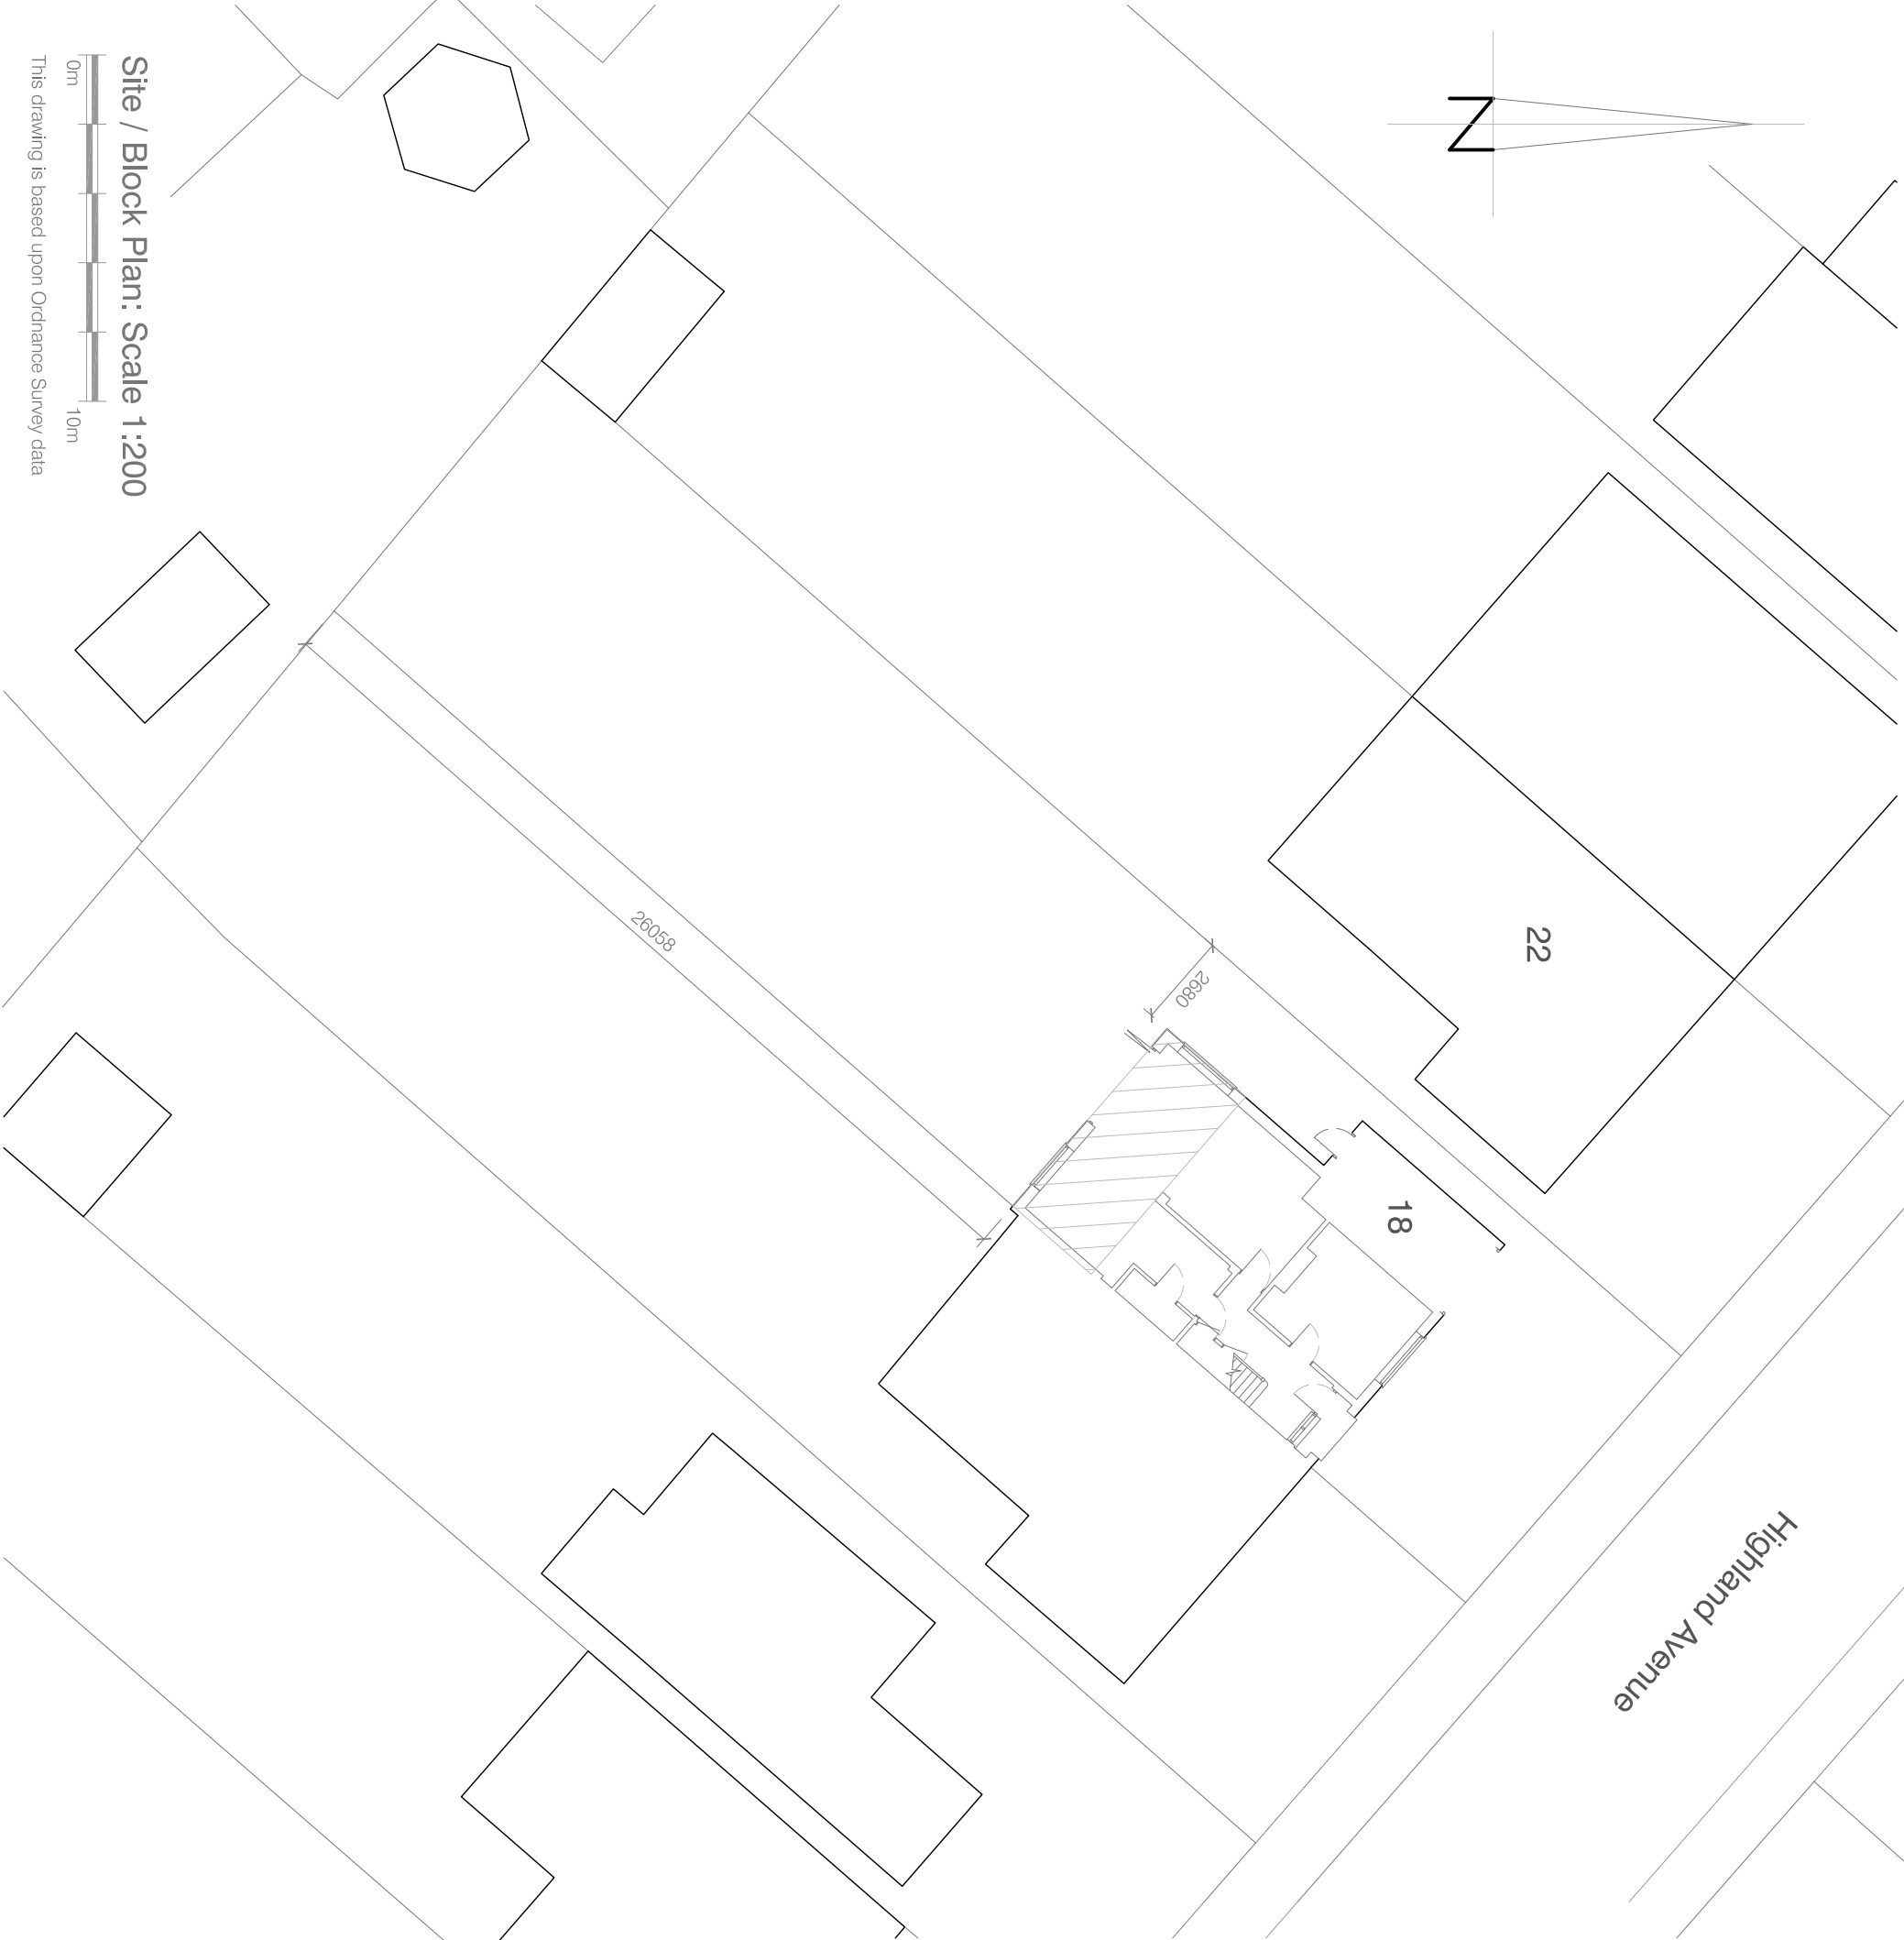

Highland Avenue

notes	
Permission is granted to scale from this drawing for the purpose of Local Authority Planning Approval only. In all other cases DO NOT scale from this drawing. Please contact this office for any additional information required.	
Contractors, Sub-Contractors and Suppliers are to check all relevant dimensions, levels and details of the site and any existing buildings before commencing any shop drawings or building work. Any discrepancies should be reported to this office.	
This drawing must be read in conjunction with all related drawings and documents relevant to this project, including those prepared by appointed consultants, specialists and sub-consultants etc.	
This drawing is the copyright of RDV a Design	
revisions	
..	..
..	..

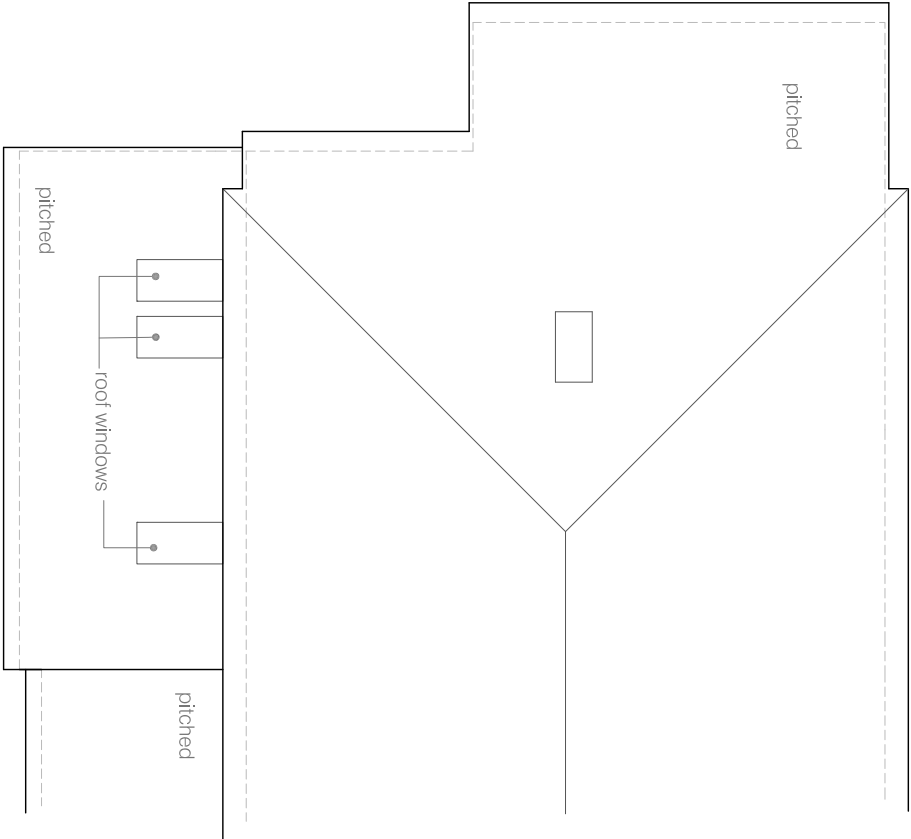

Roof Plan: Scale 1:100

RDV a Design

9 Oak End | Arundel | West Sussex
Tel: 01903 884013

project
18 Highland Avenue
Bognor Regis
West Sussex

drawing
Site / Block Plan and Roof Plan
As Proposed

scale	date
1:200, 1:100 @ A3	April 2021
job no	drawing no
20209	02.01

Site / Block Plan: Scale 1:200



This drawing is based upon Ordnance Survey data