


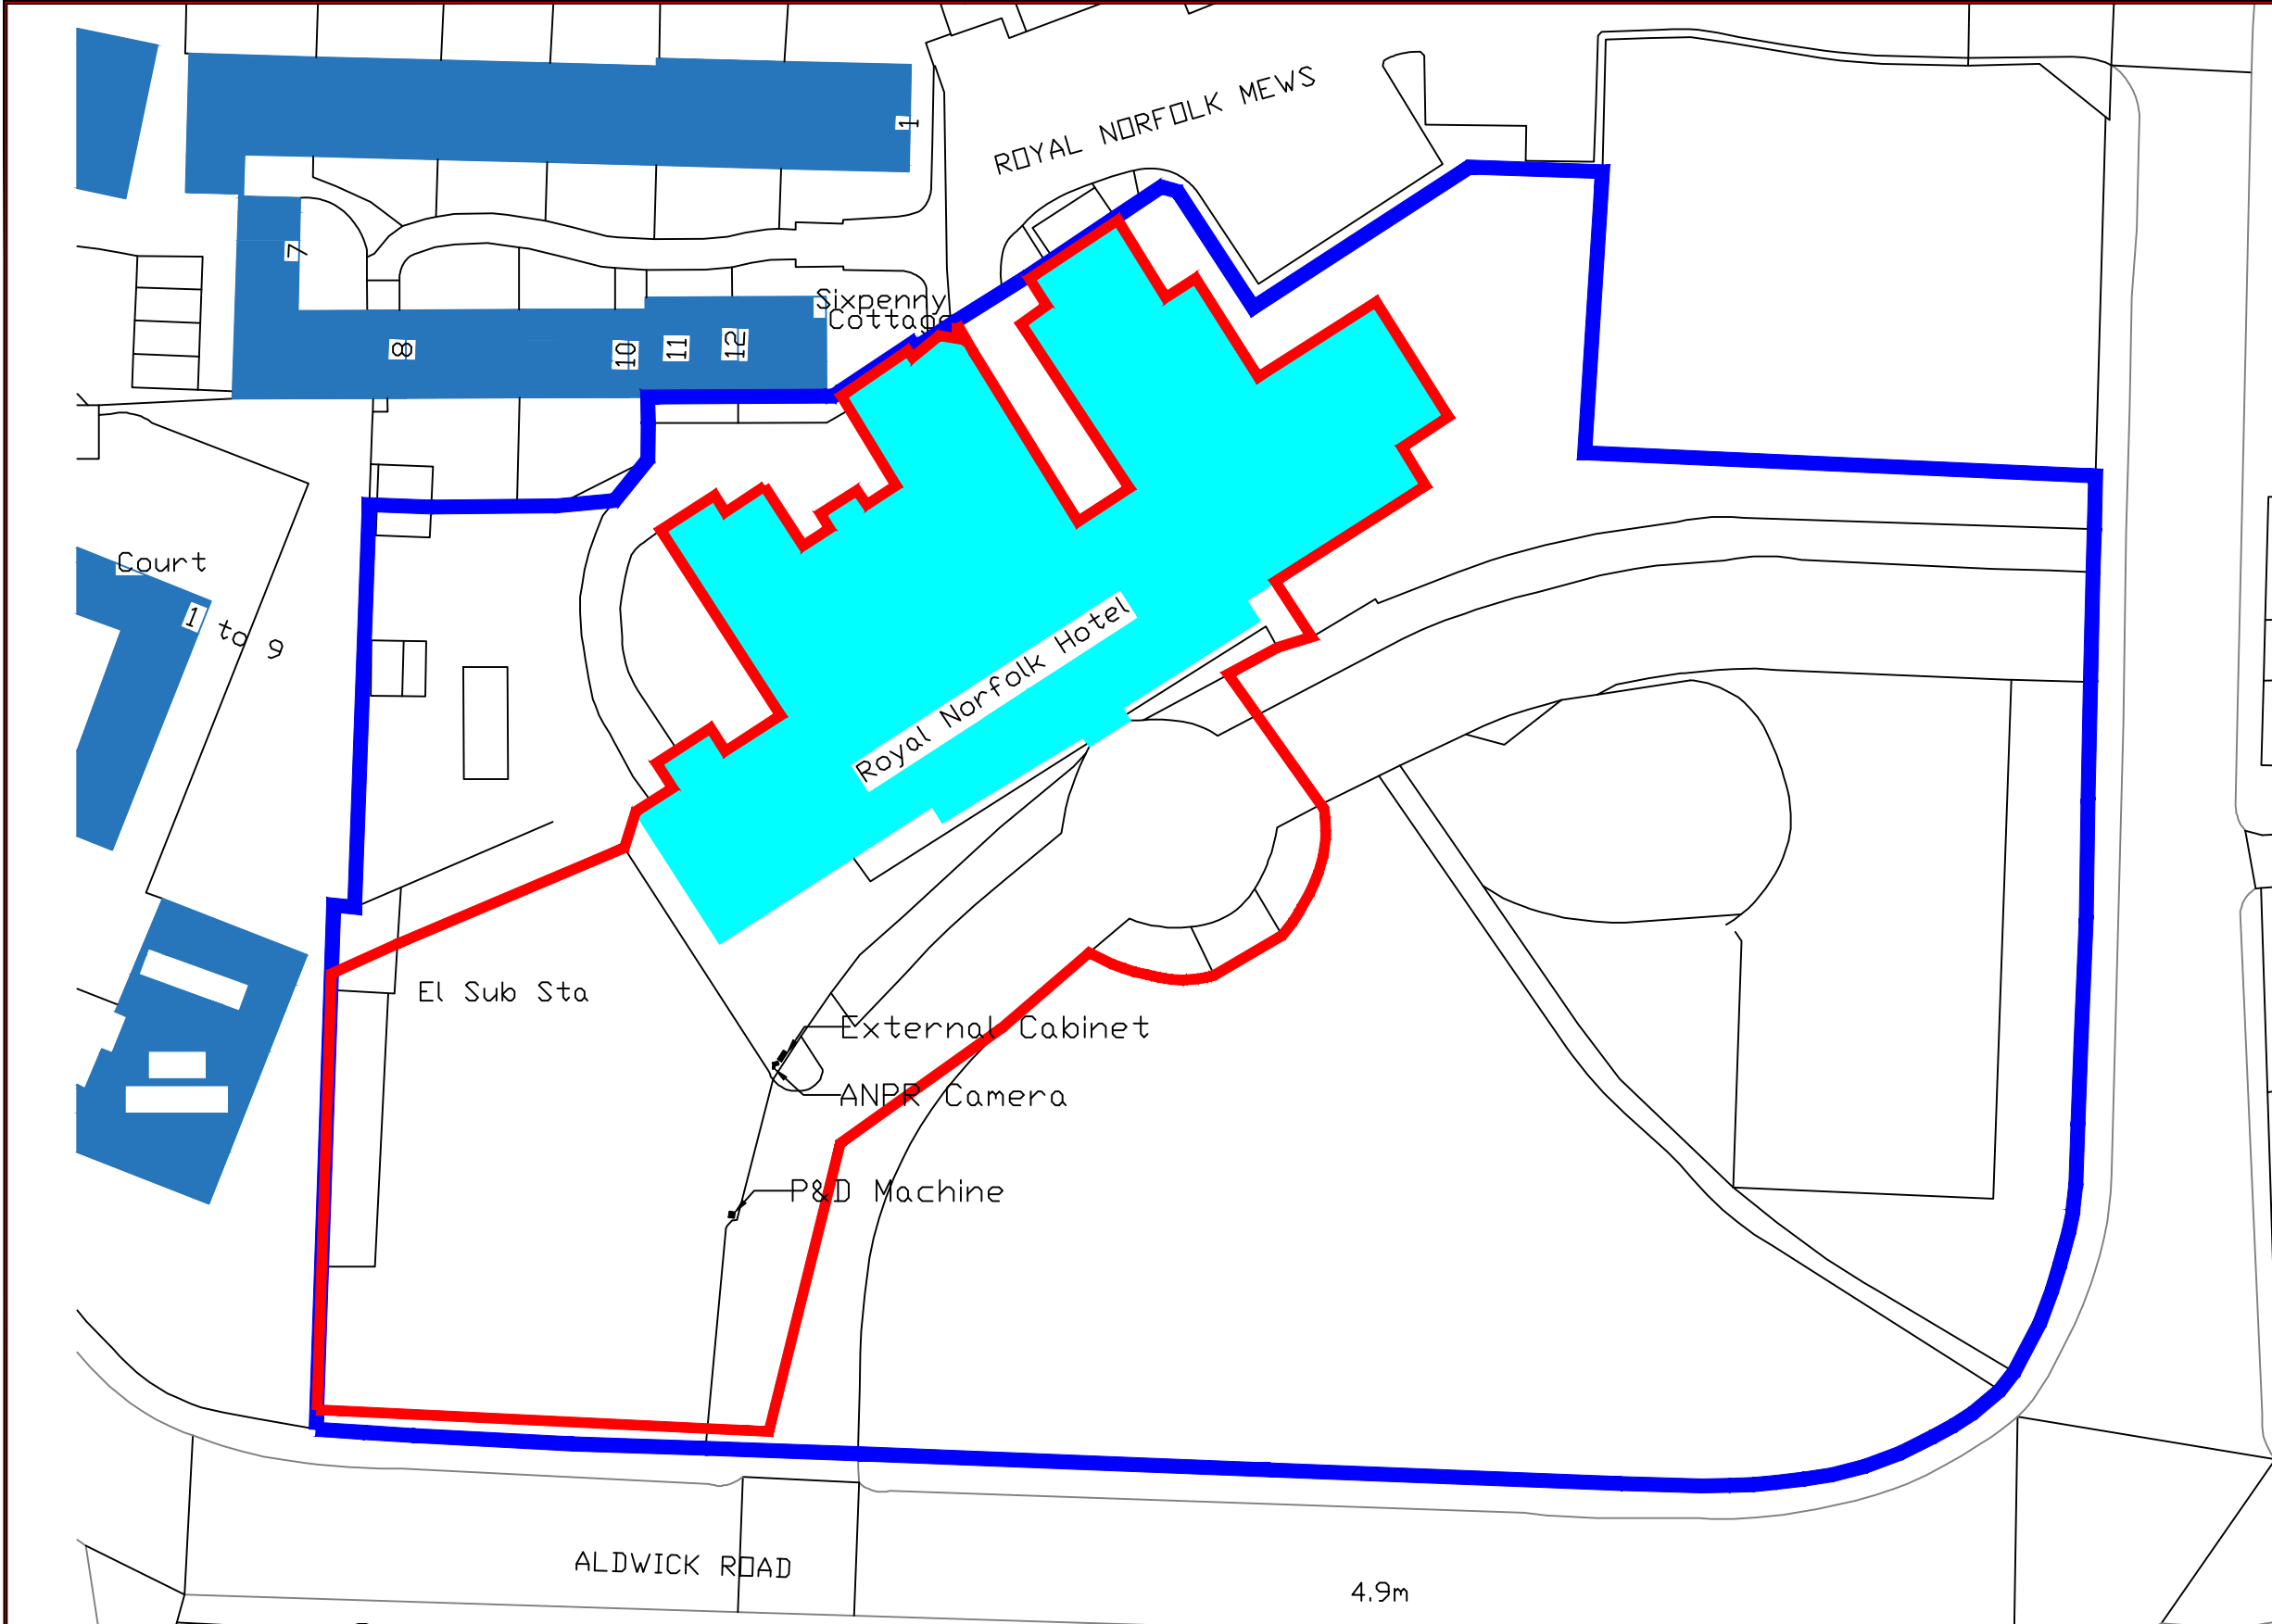

- Notes:**
- 1. Contractors to check dimensions and notify any discrepancies or errors to the company immediately.
 - 2. Work to figured dimensions only and to be checked before commencement of work on site.
 - 3. Do not scale off this drawing.
 - 4. All dimensions in millimeters unless otherwise stated.

Legend

- Location Plan
- Site Plan

Rev	Purpose Of Issue	Drn	Ckd	App	Date
Office Contact: 40 Eaton Avenue, Matrix Park Buckshaw Village, Chorley, Lancashire, PR7 7NA Tel: 01772 450 970 Fax: 01772 450 979 Email: ops.civils@parkingeye.co.uk					
Client: Leisureplex Hotels					
Project: Royal Norfolk Hotel Bognor Regis					
Title: Site Plan					
Purpose: Information		Drawn: <i>Jaden Fish</i>		Date: 18/04/2019	
Status: Planning		Checked: <i>G. Lang</i>		Date:	
Scale @ A3: 1:500		Approved: <i>G. Lang</i>		Date:	
Drg. No: C-25394-002				Rev: B	