




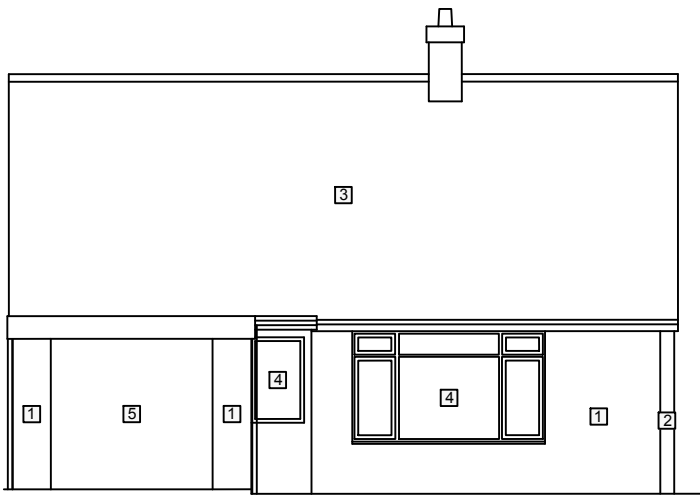


1 Existing Front Elevation - West
Scale: 1:100 @ A3

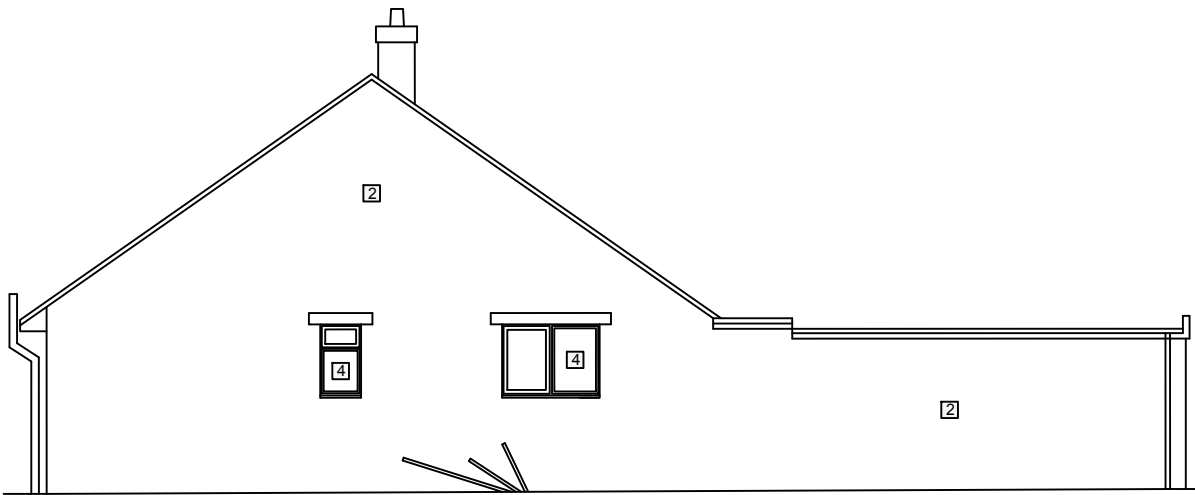

2 Existing Side Elevation - North
Scale: 1:100 @ A3

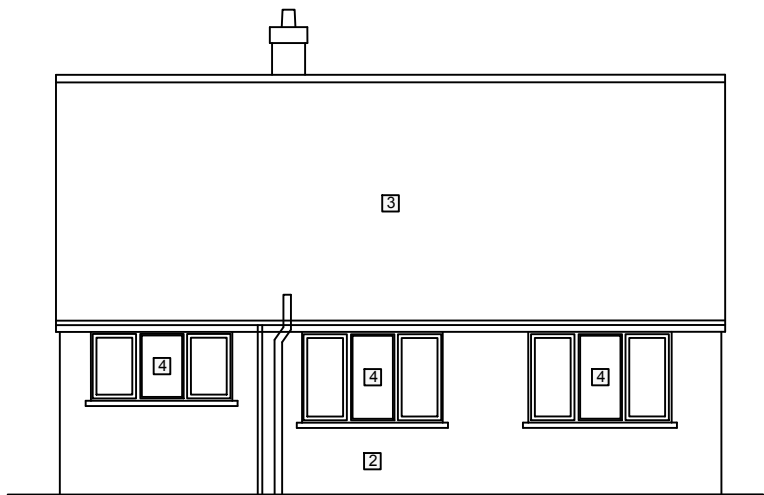

3 Existing Rear Elevation - East
Scale: 1:100 @ A3

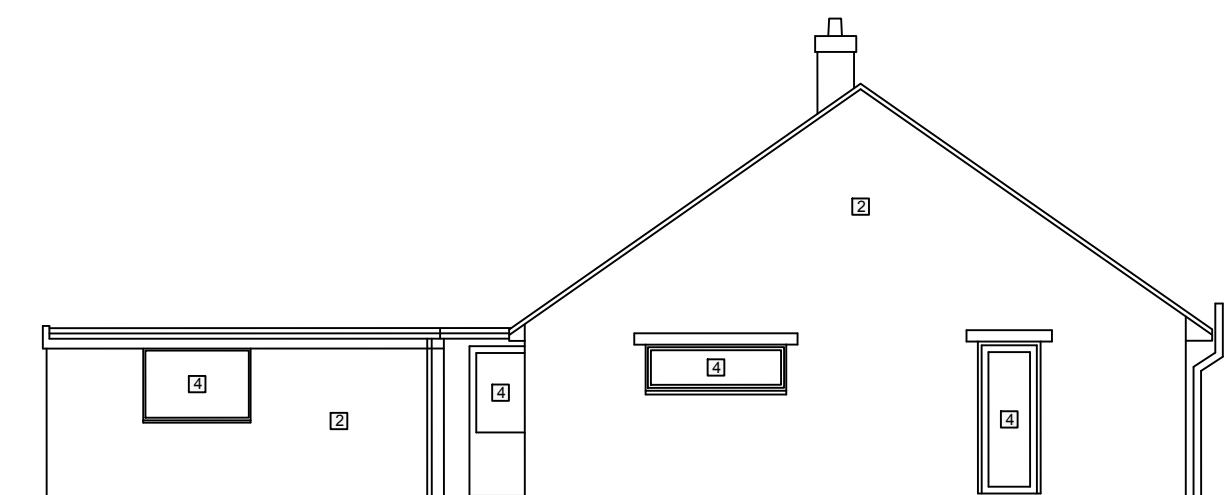


4 Existing Side Elevation - South
Scale: 1:100 @ A3

Material Key

- 1 Composite Cladding 2 Red-facing Brick 3 Interlocking Concrete Roof Tiles 4 Double Glazed Doors & Windows 5 Garage Door

© Light House Studio

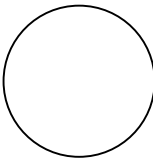

A3

DO NOT SCALE
USE FIGURED
DIMENSIONS
ONLY

Notes:


- All dimensions to be checked on site.
- All drawings to be in conjunction with all relevant Architects and Engineer's drawings and specifications.
- Any discrepancies between consultants drawings, schedules or specifications to be reported to the Contract Administrator or Architect before any work commences.
- The Contractor's attention is drawn to the Health & Safety matters identified in the Health & Safety plan as being potentially hazardous.
- These items should not be considered as a full and final list.
- The Work Package Contractor's normal Health & Safety obligations still apply when undertaking constructional operations both on and off site.
- Light House Studio takes no responsibility for the local of legal boundaries indicated on this drawing and advises a separate drawing to be completed by a specialist surveyor in order to establish exact boundaries.
- DWG files provided for information only. Refer to PDF record.
- The copyright of this drawing is held by Light House Studio. Not to be used for any purposes without consent.
- Light House Studio takes no responsibility with scaling issues when printing from pdf/printing/scanning of this drawing
- No persons are permitted to build / construct from these drawings
- All rights reserved to Light House Studio



Light House Studio

The IncuHive Space
Mayflower Close
Chandler's Ford
Hampshire
SO53 4AR

light_house_studio@outlook.com

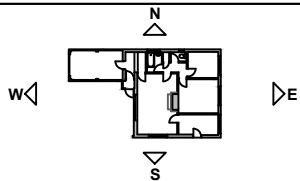

A 27/05/20 Issued for planning

Rev Date Revision Details

Project

3 Gordon Avenue West

Drawing Title

Existing Elevations

Drawing Number

20006_020

Status

Planning

Scale

0m 0.5 1 1.5 2
1:100

Revision

A

Date of Origin

May 20