
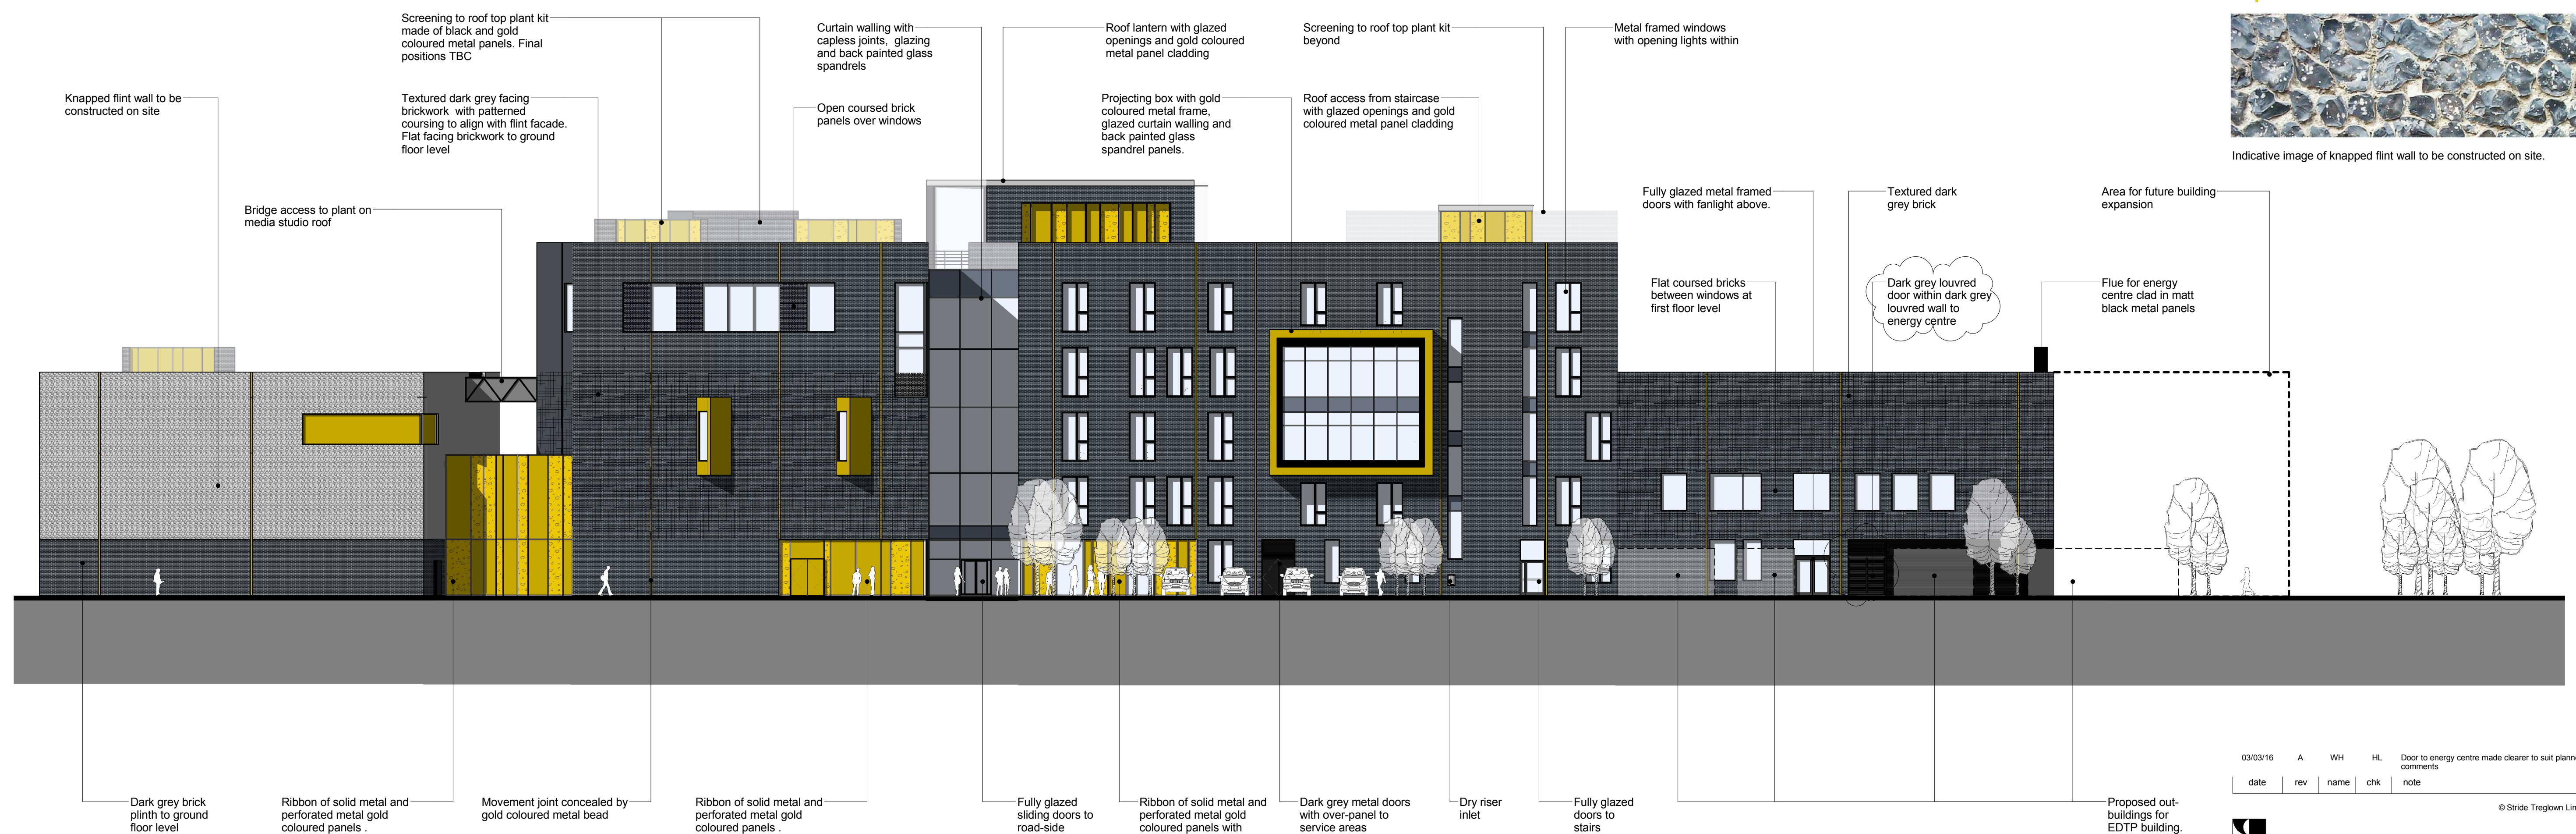
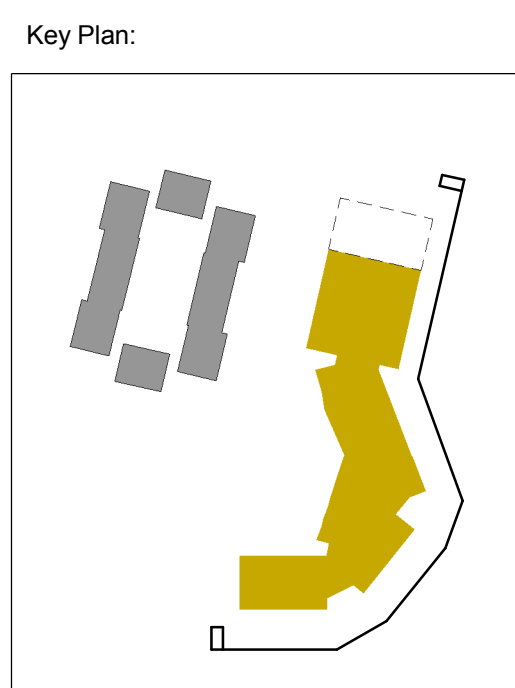


Colours and patterns are indicative only.
 Sizes and positions of trees are indicative only.
 Please see landscape drawings for further detail.

- | | |
|---|---|
|  | Dark grey brick |
|  | Textured dark grey brick |
|  | Flint |
|  | Solid gold coloured metal panel |
|  | Perforated gold coloured metal panel |
|  | Glazing |
|  | Back painted glass spandrel panel |
|  | Open coursed brick panels over windows |
|  | Gold coloured metal bead concealing vertical movement joint |

 

Scale 1 200

03/03/16	A	WH	HL	Door to energy centre made clearer to suit planners comments
date	rev	name	chk	note

© Stride Treglown Limited 2015.



Stride Treglown

Architecture Town Planning Interior Design Building Surveying Landscape Design Graphic Design
Promenade House, The Promenade, Clifton Down, Bristol, BS8 3NE
T 0117 974 3271 F 0117 974 5207 www.stridetreglown.co.uk

PROJECT
University of Chichester Engineering and
Digital Techology Park, Bognor Regis

DRAWING TITLE

East Elevation

STATUS

PLANNING

SCALE	DATE	DRAWN BY	CHECKED BY
As indicated	29.05.2016	VM	HL
PROJECT NUMBER		DRAWING NUMBER	REVISION
50136		AP_012	A