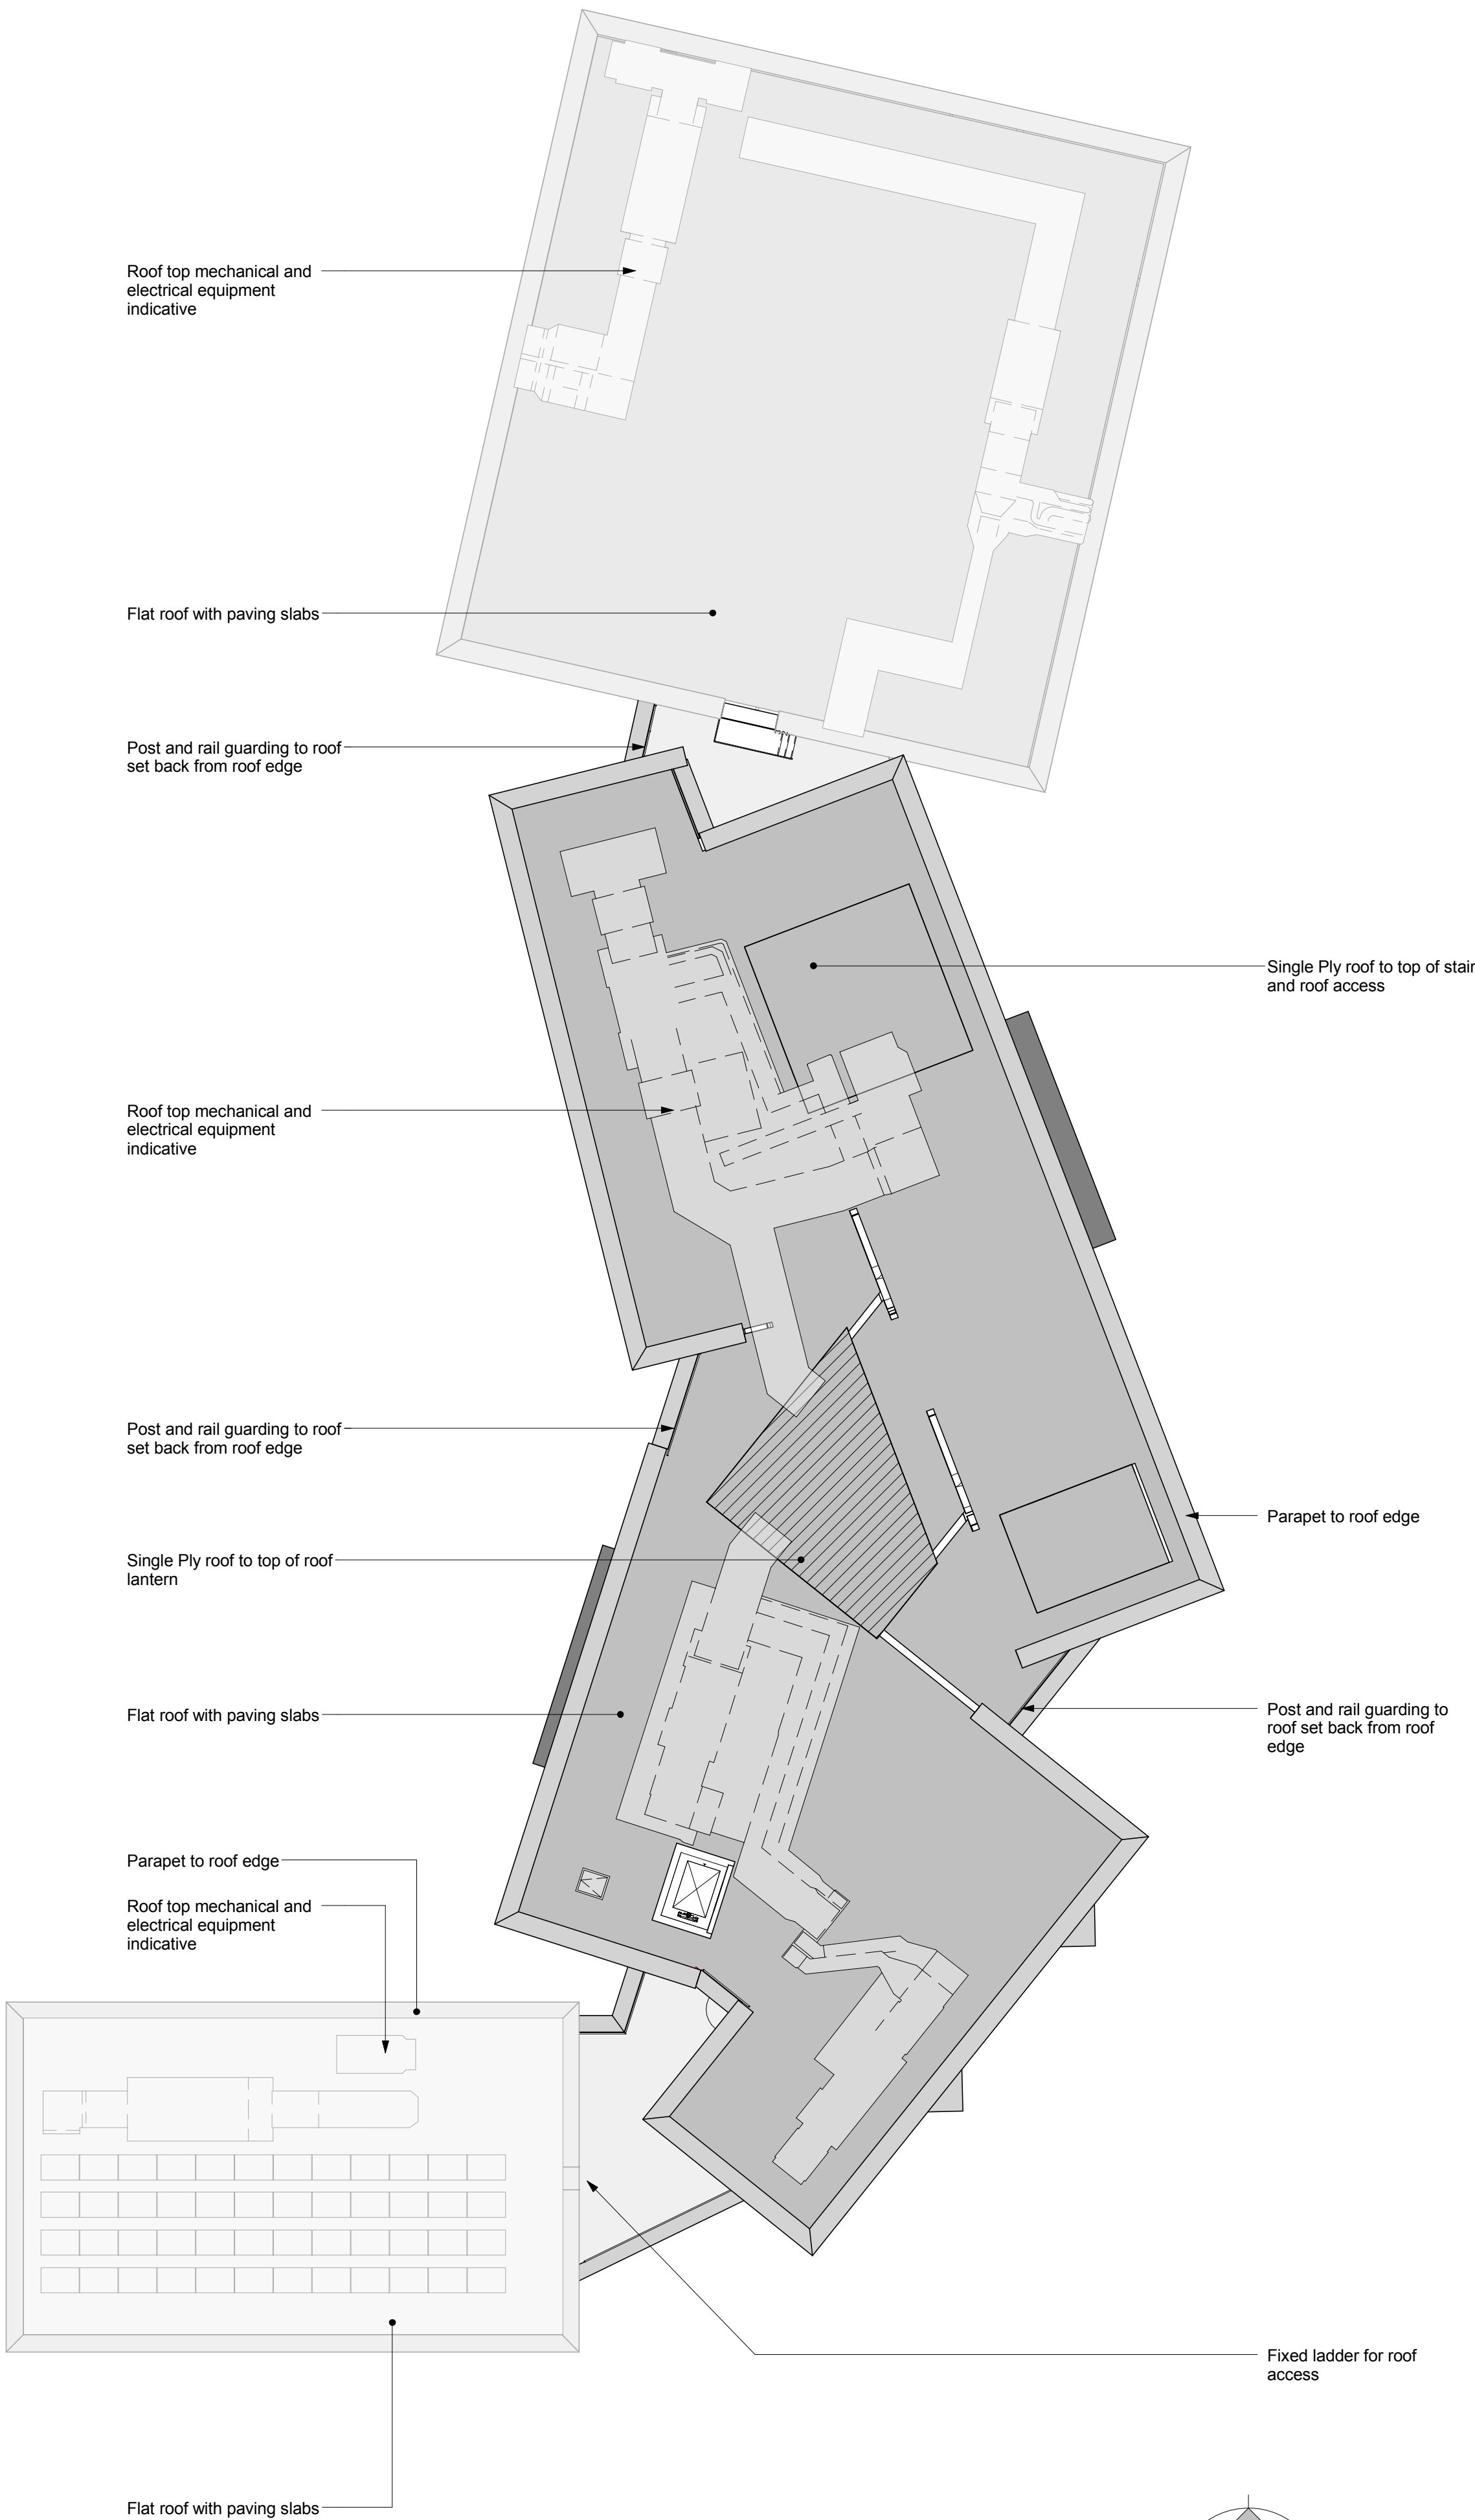


A

21/04/2017

STATUS	REV	DATE	DESCRIPTION
PROJECT TEAM			
STRIDE TREGLOWN WSP PARSONS BRINCKERHOFF HOARE LEA			
CONSULTANT			
STRIDE TREGLOWN stridetreglown.com © Stride Treglown Limited 2015 Southampton			
CLIENT NAME			ORIGINATOR NO
University of Chichester			50136
PROJECT			
Engineering and Digital Technology Park University of Chichester Bognor Regis Campus Felpham Way PO22 8QT			
DRAWING TITLE			
GA Plan - Roof Plan			
SUITABILITY STATUS			SCALE
PL Planning			1 : 200 @ A1
PROJECT ORIGINATOR ZONE LEVEL TYPE ROLE CLASS NUMBER			REVISION
50136-AP_010			A