




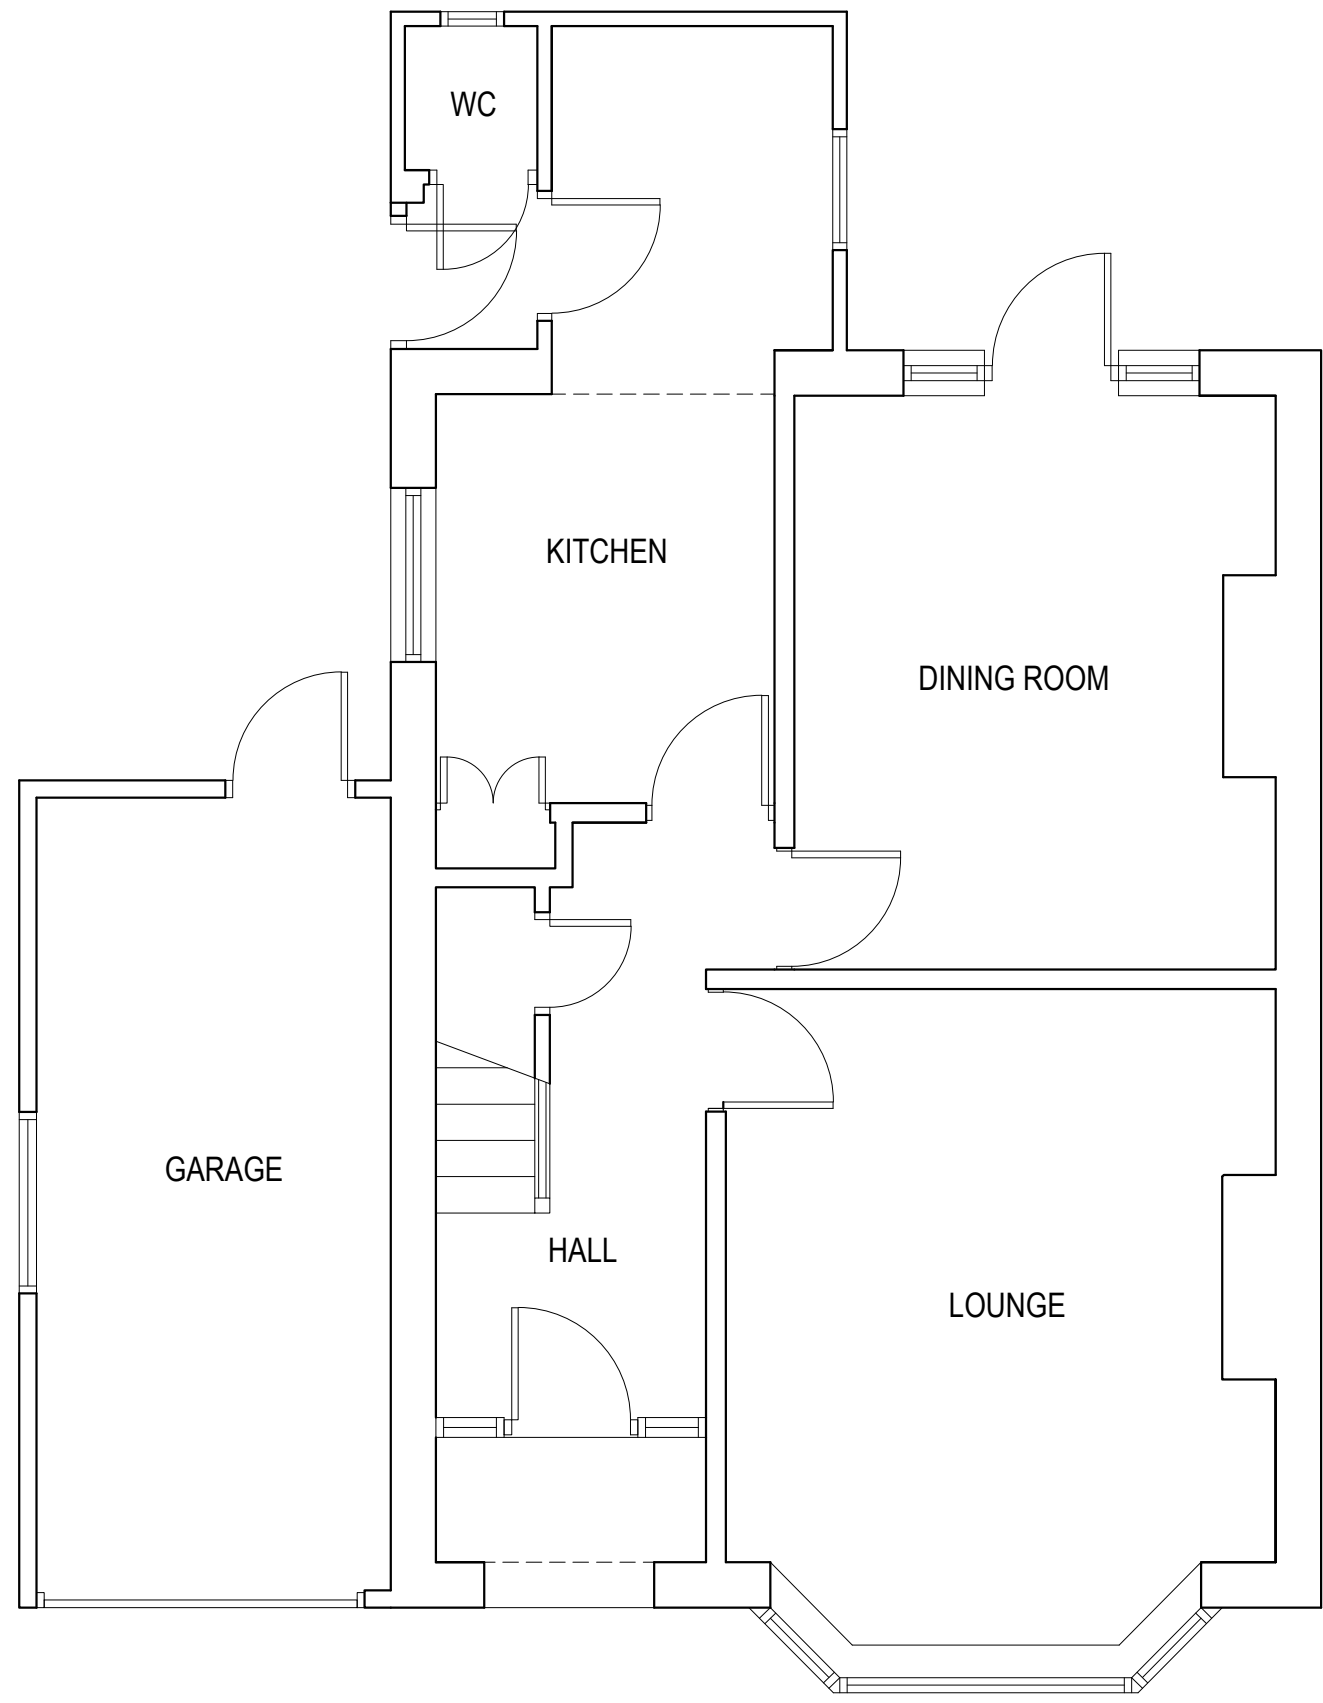


GROUND FLOOR PLAN EXISTING 1:50

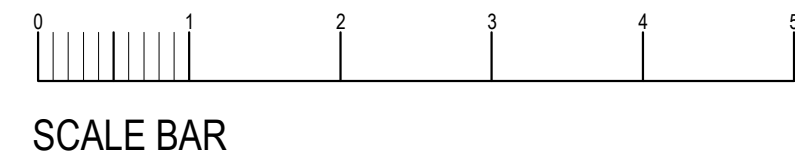


SCALE BAR

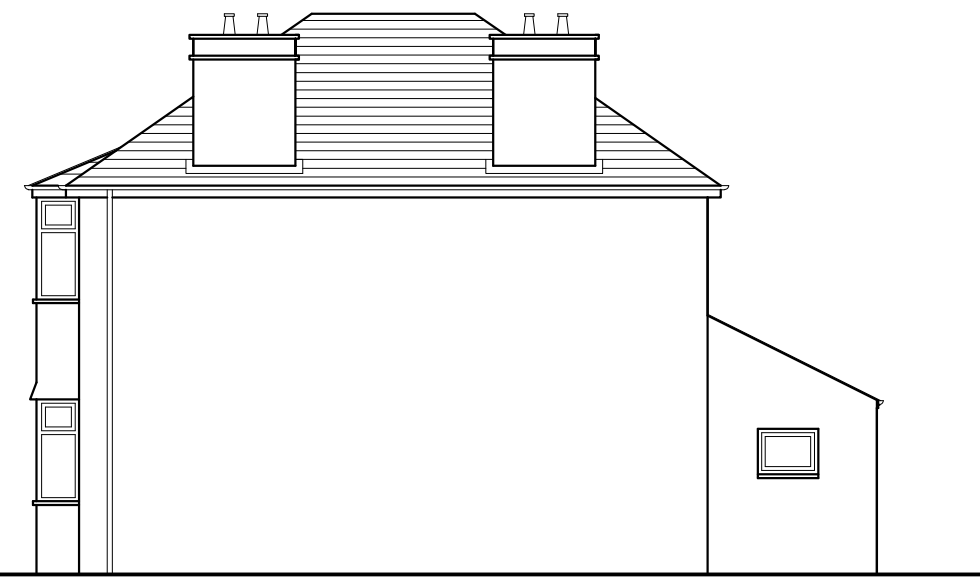

SIDE ELEVATION EXISTING 1:100

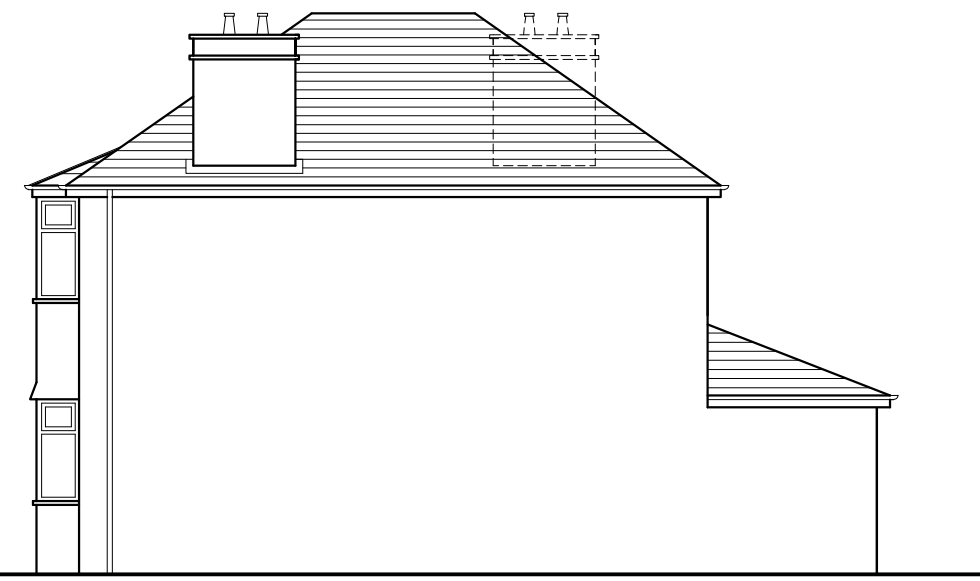

SIDE ELEVATION PROPOSED 1:100

 


SCALE BAR



FRONT ELEVATION EXISTING 1:100



FRONT ELEVATION PROPOSED 1:100

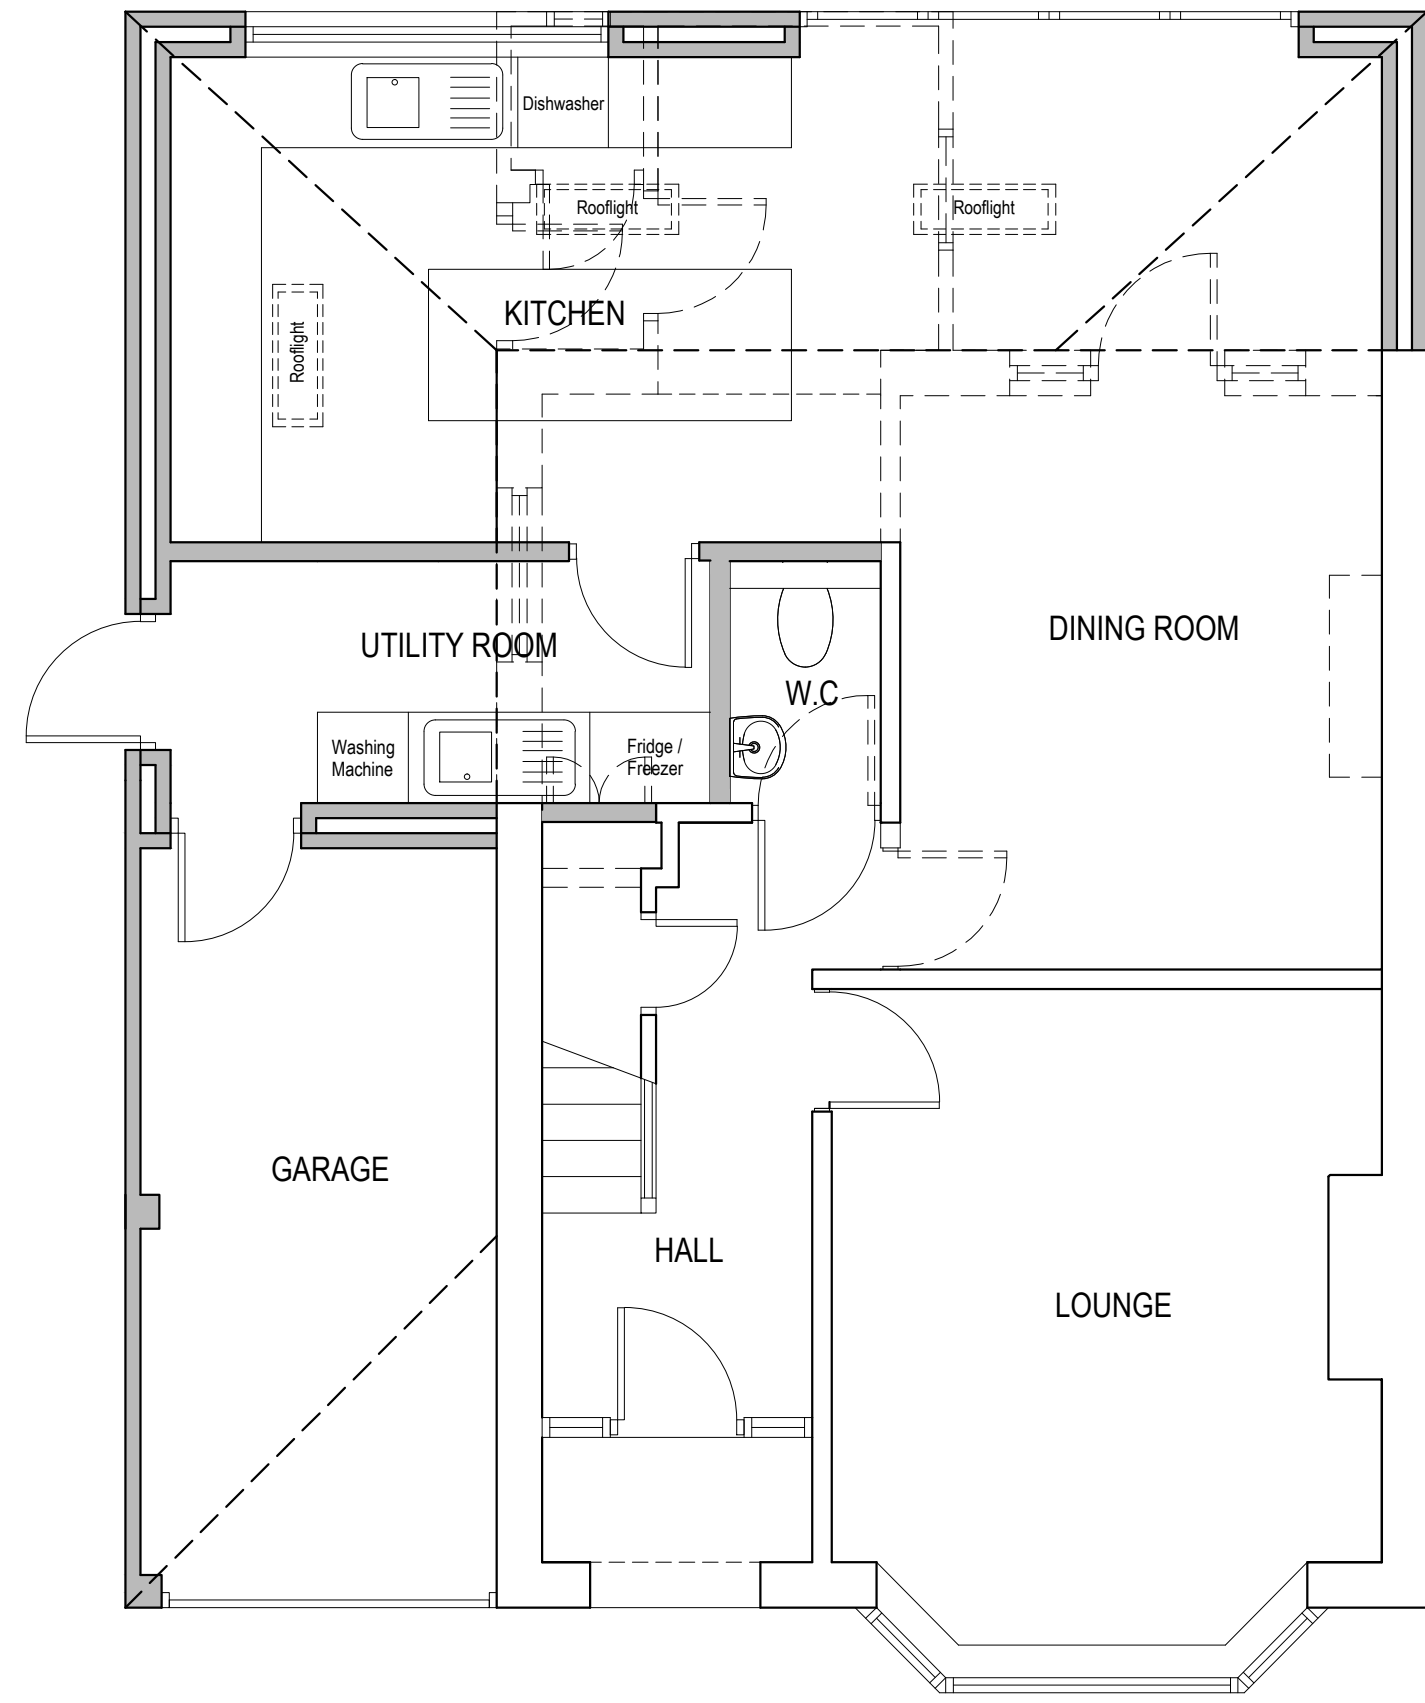

GROUND FLOOR PLAN PROPOSED 1:50




REAR ELEVATION EXISTING 1:100





REAR ELEVATION PROPOSED 1:100





SIDE ELEVATION EXISTING 1:100

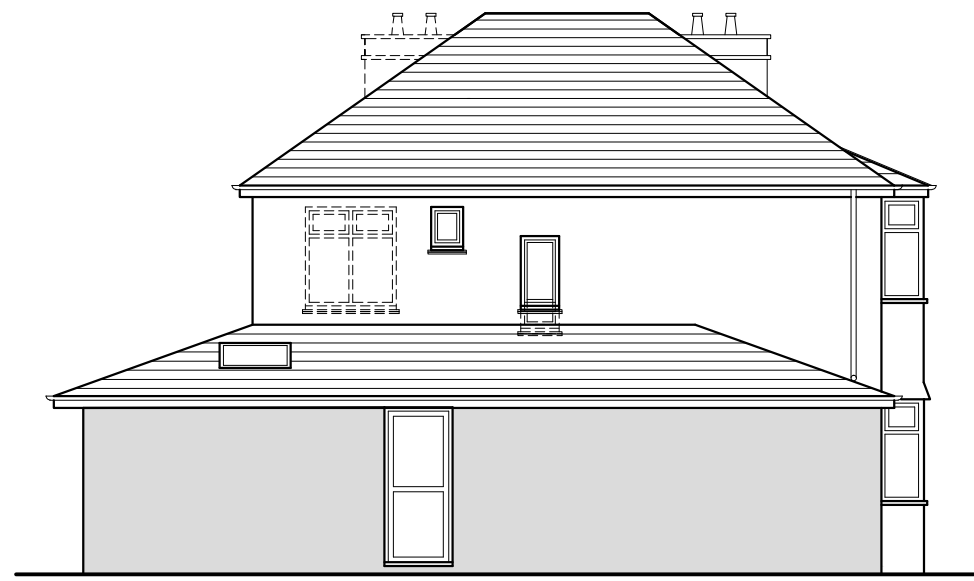


SIDE ELEVATION PROPOSED 1:100

 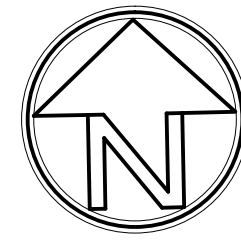

LOCATION PLAN 1:1250
© Crown copyright 2019 Ordnance Survey 100054135

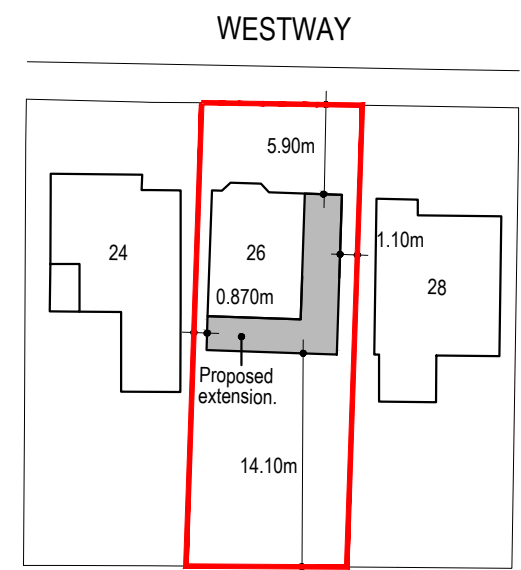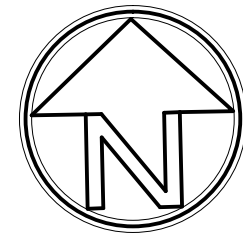


BLOCK PLAN 1:500

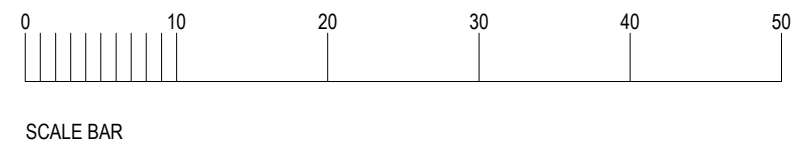

SCALE BAR

GENERAL
DO NOT SCALE FROM THIS DRAWING EXCEPT FOR PLANNING APPLICATION PURPOSES. ALL DIMENSIONS TO BE CHECKED ON SITE PRIOR TO COMMENCEMENT OF WORK. ALL DIMENSIONS RELATING TO SUB-CONTRACTORS OR SUPPLIERS WORK MUST BE CHECKED AND AGREED BETWEEN THE CONTRACTOR AND THE SUB-CONTRACTORS AND SUPPLIERS. ALL DIMENSIONS ARE IN MILLIMETRES. IF IN DOUBT ASK.
ALL WORKS OR MATERIALS INDICATED ON THE DRAWING ARE TO BE TO THE LATEST BRITISH STANDARDS AND ARE TO BE CARRIED OUT IN ACCORDANCE WITH THE RELEVANT CODES OF PRACTICE OR RECOGNISED TRADE ASSOCIATION RECOMMENDATIONS AND PUBLICATIONS.
THIS DRAWING TO BE READ IN CONJUNCTION WITH ALL RELEVANT DRAWINGS AND SPECIFICATIONS OF OTHER CONSULTANTS. ANY DISCREPANCIES TO BE BROUGHT TO THE ATTENTION OF THE PROJECT MANAGER.

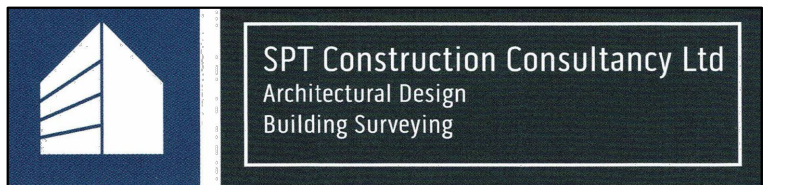

REV	DRAWN	DATE	DESCRIPTION
CLIENT			
Steve Killick and Charlotte Woolven			
SITE ADDRESS			
26 Westway Bognor Regis West Sussex PO22 8BZ			
DRAWING TITLE			
Proposed Extensions Existing and Proposed Plans and Elevations			
SCALE			
As shown			
DATE			
May 2022			
REFERENCE			
26 Westway			
DRAWING No.		REV.	
001			