



Front Elevation

Side Elevations


Rear Elevations

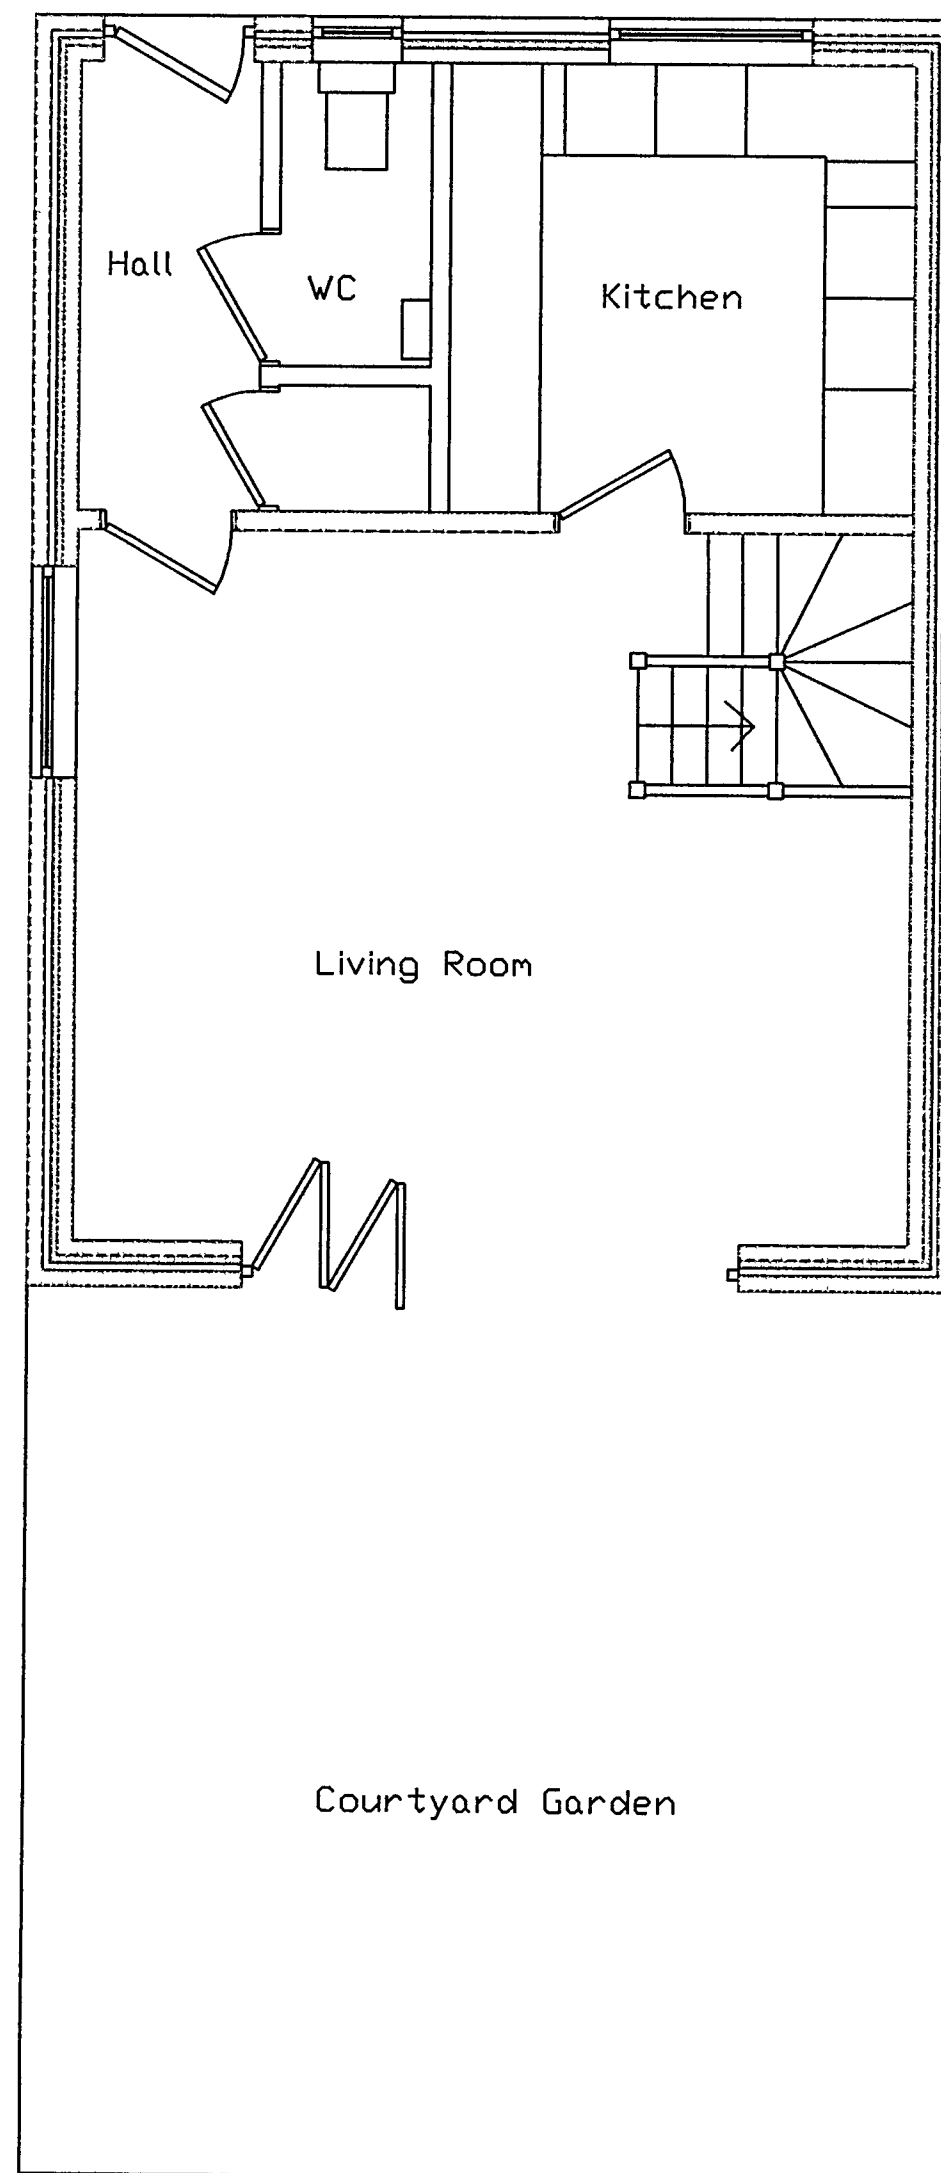

Ground Floor Plan

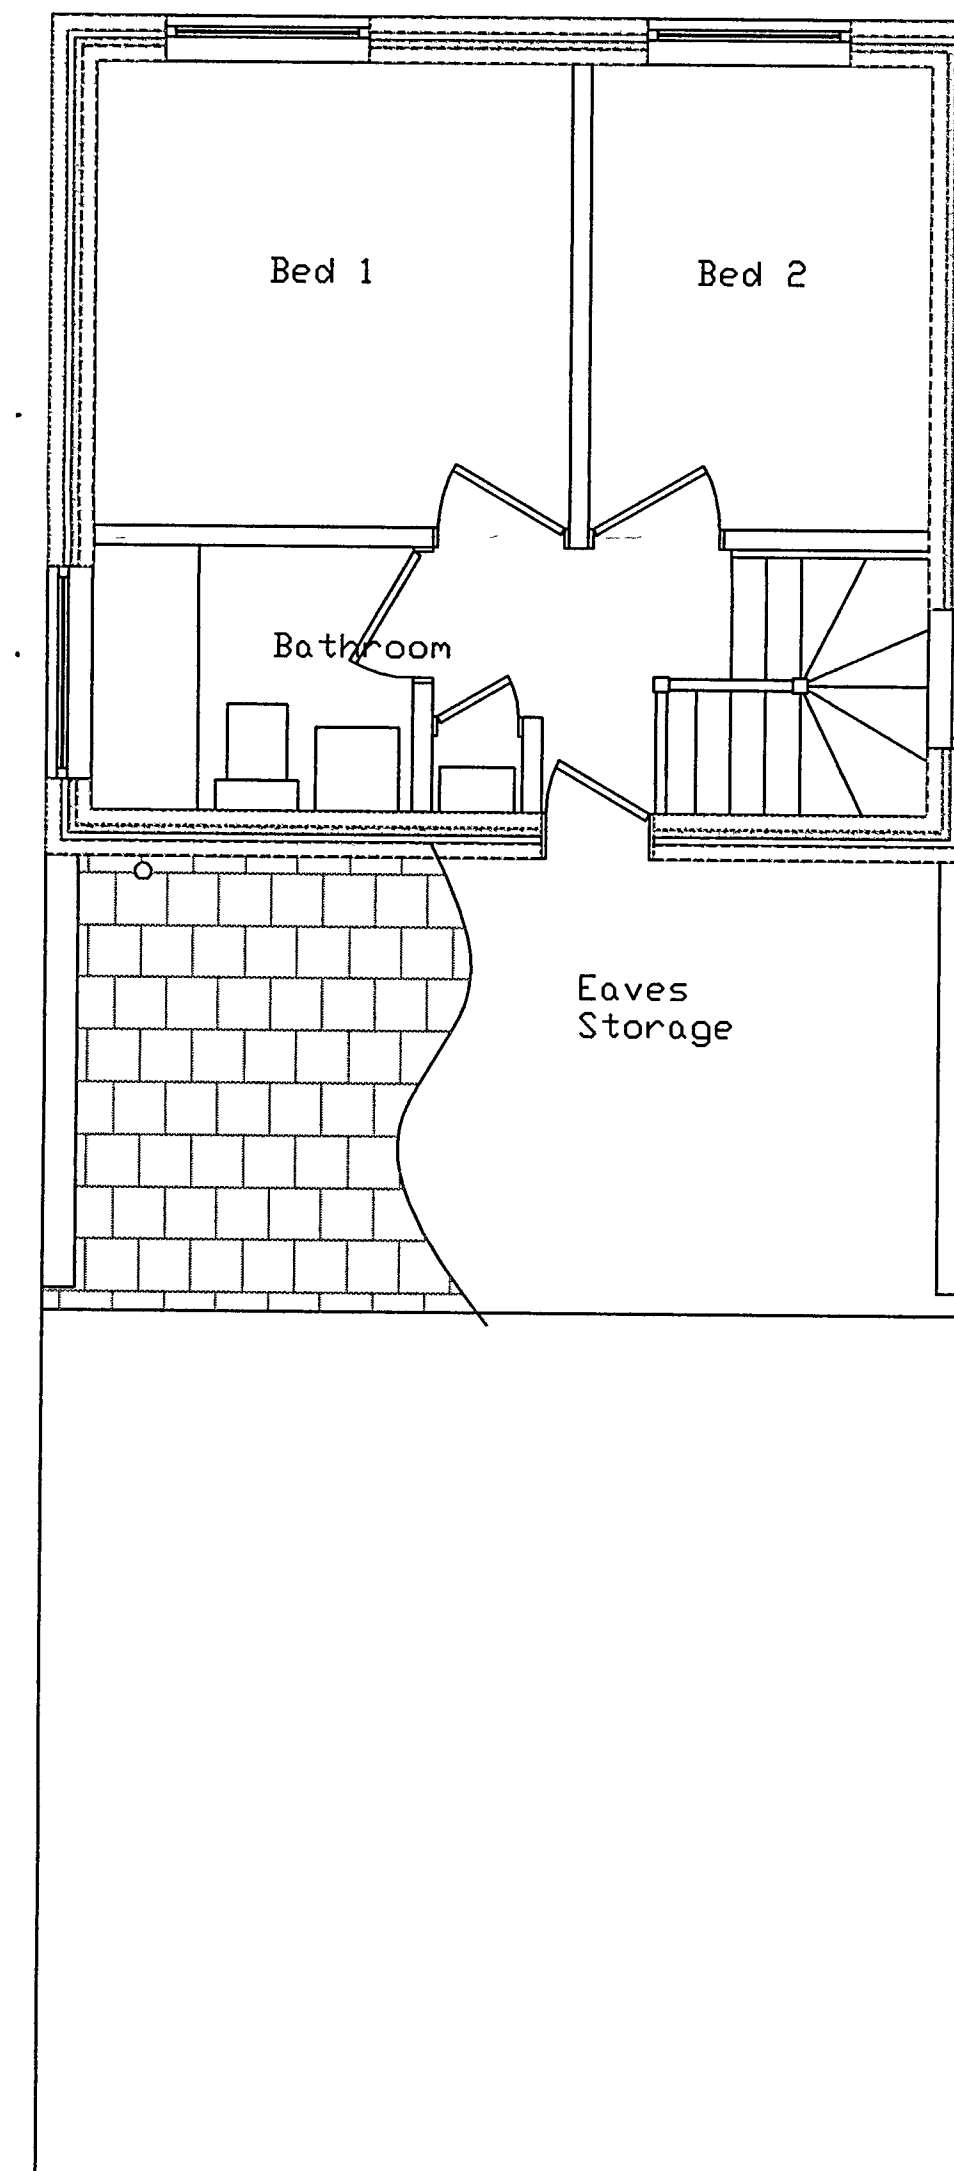

First floor Plan

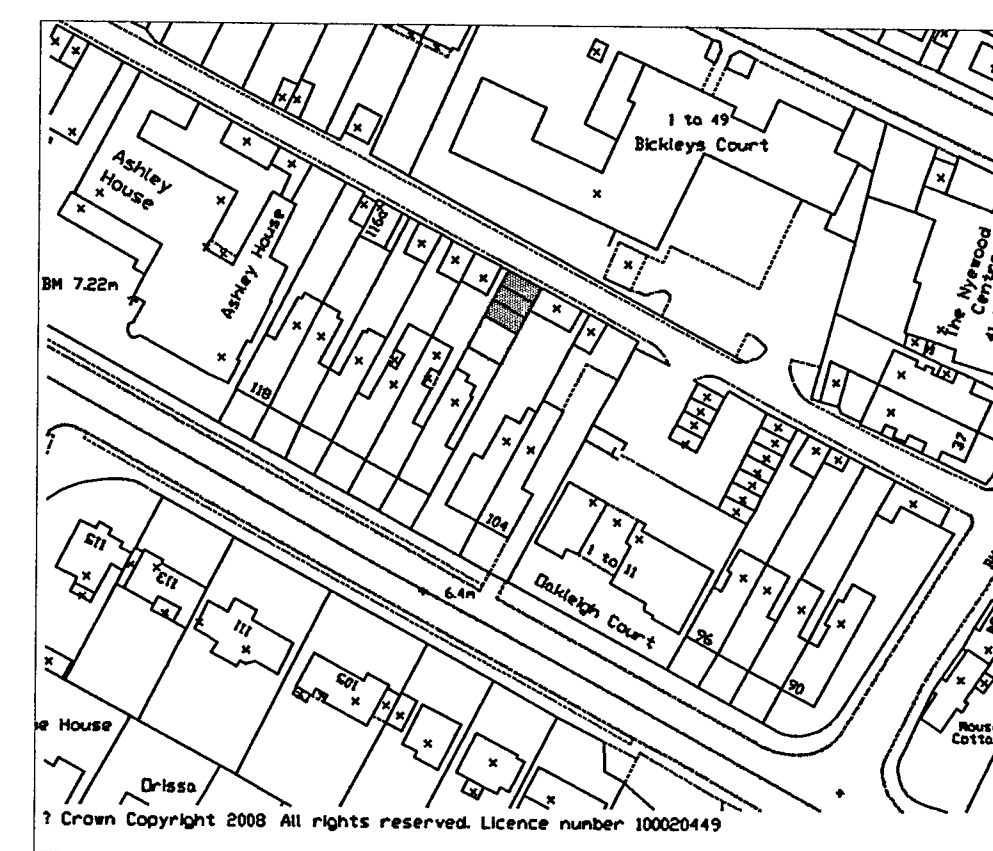

Location Plan 1 : 1250



Block Plan 1 : 500

General Notes

Notes:

External Finishes

External walls to be lightweight block inner skin with 50mm restrained xtra therm insulation with 50mm cavity and 100mm concrete block outer skin finished with two coat sand and cement render.

Doors and windows to be white Upvc.

Roof tiles to be Marley Eternit Rivendale Slates.

Rainwater goods to be black Upvc.

No.	Revision/Issue	Date
-----	----------------	------

Firm Name and Address
Orchard Enterprises Southern Ltd
32 Dorset Road
Bognor Regis
West Sussex
PO21 2DU
Tel 01243 868681
Mob 07740 516328

Project Name and Address
Proposed Plans and Elevations at
Rear of 108 Aldwick Road
Bognor Regis
West Sussex

Project Proposed Plans and Elevations Date 3rd March 2008 Scale 1 : 50	Sheet 1
--	------------