



Bel 119/09

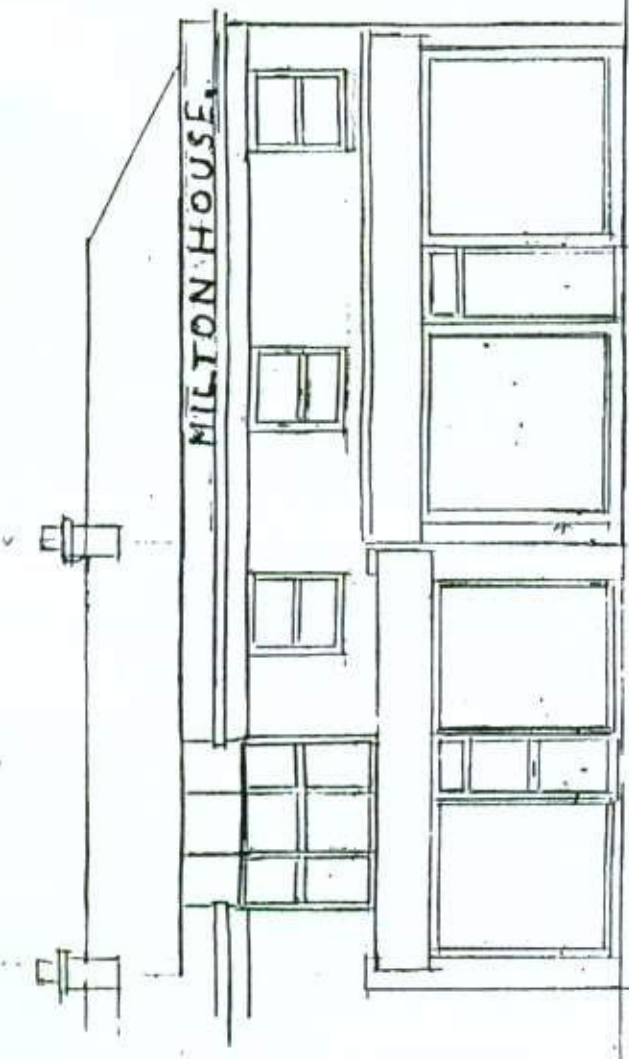


EXISTING EAST ELEVATION WEST STREET

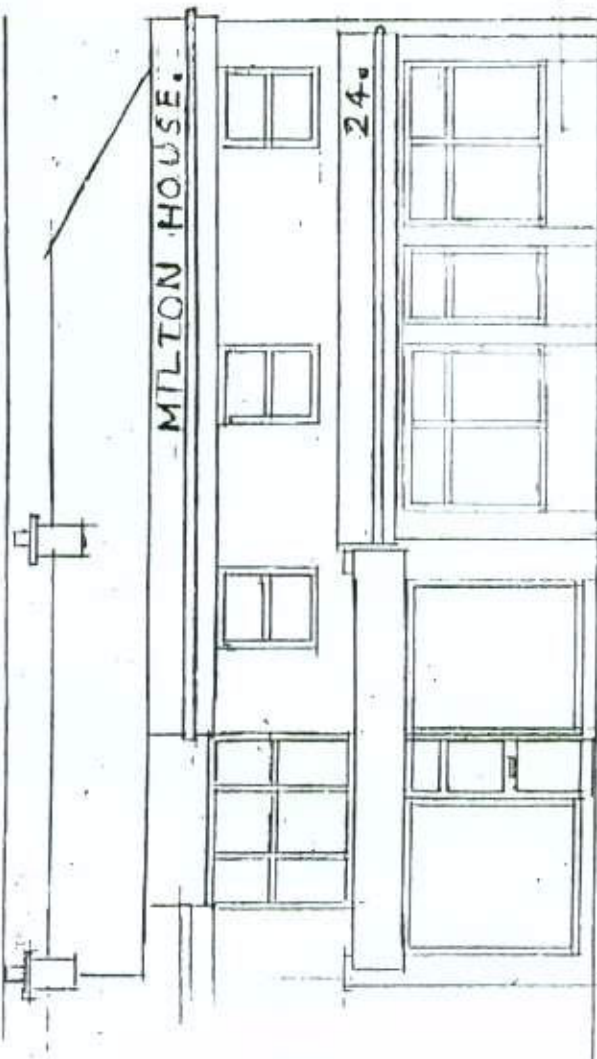


PROPOSED EAST ELEVATION WEST STREET WINDOWS


RENDERED PANELS SET
22mm FORWARD OF MAIN
ELEVATION UNDER

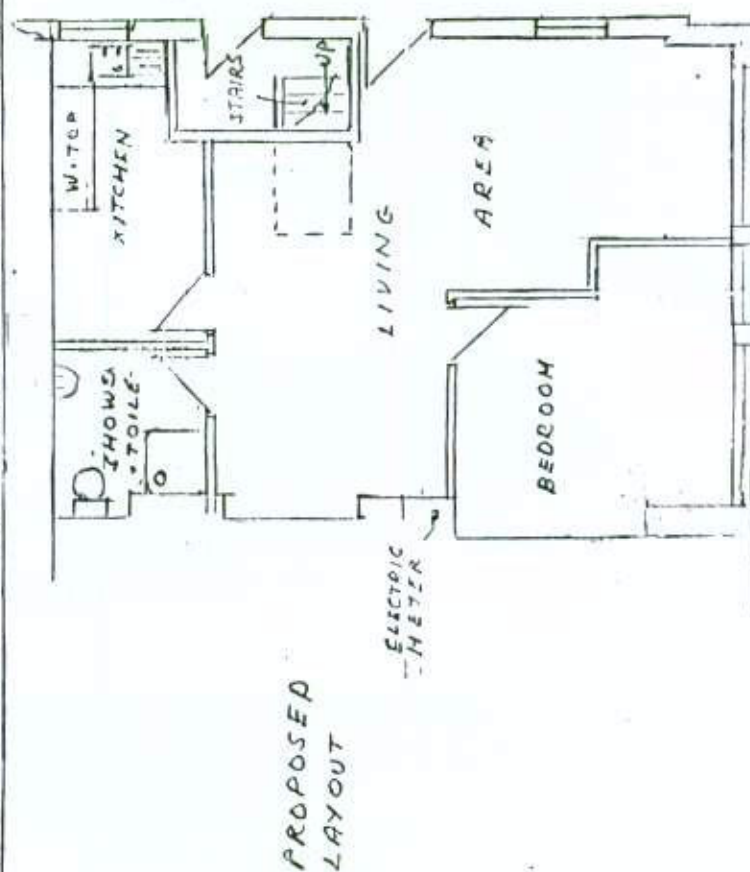


PROPOSED
LAYOUT

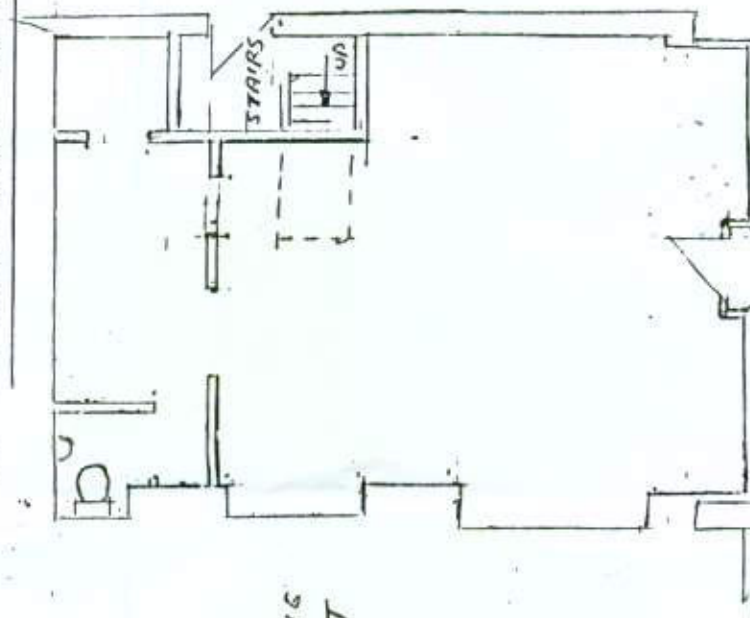

EXISTING
LAYOUT

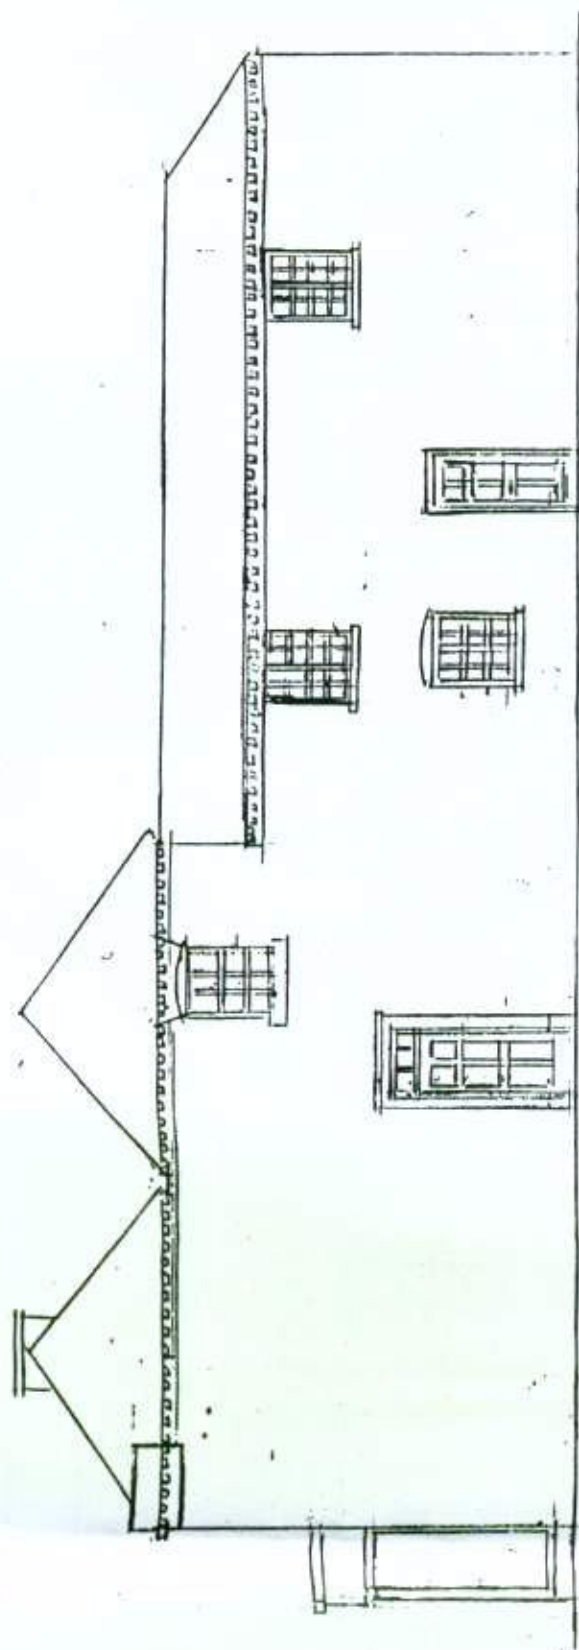

EXISTING NORTH ELEVATION SCOTT STREET

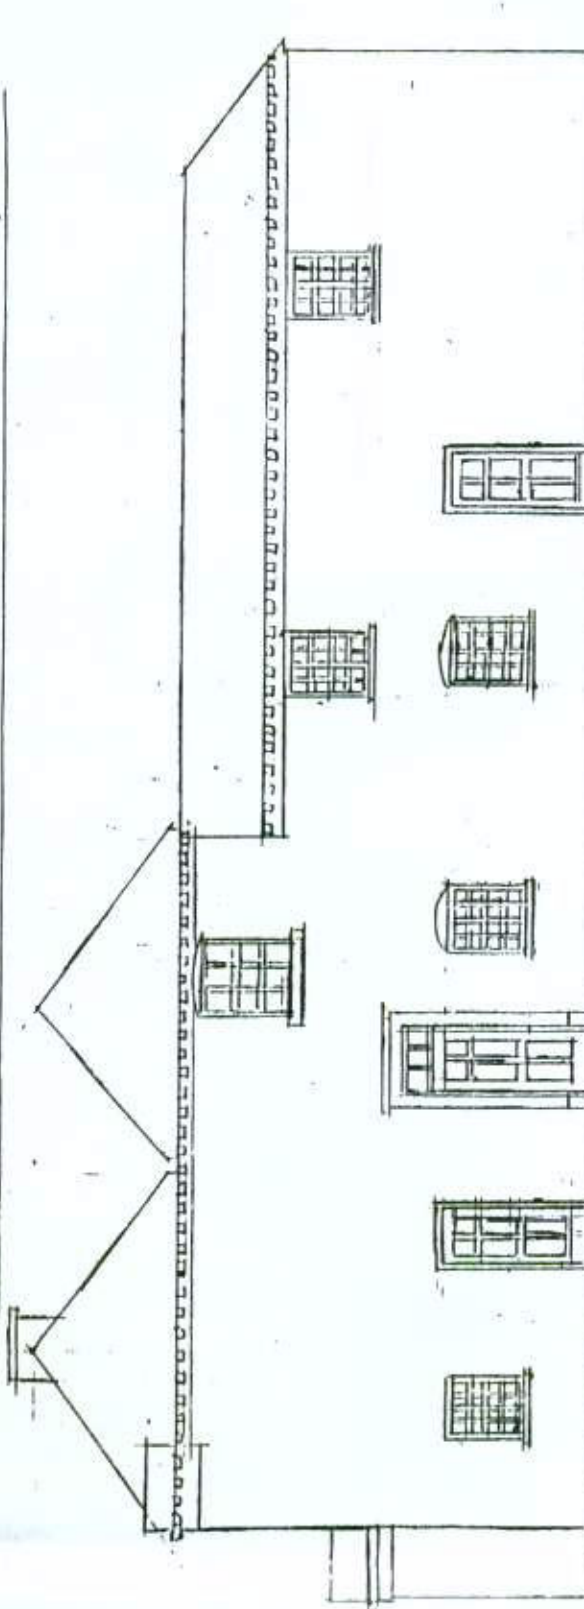

PROPOSED NORTH ELEVATION SCOTT STREET

PROPOSED CHANGE OF USE

SHOP TO RESIDENTIAL

24 WEST STREET BOGNOR

REGIS WEST SUSSEX

Scale 1/100 Dwg No Wt 52