


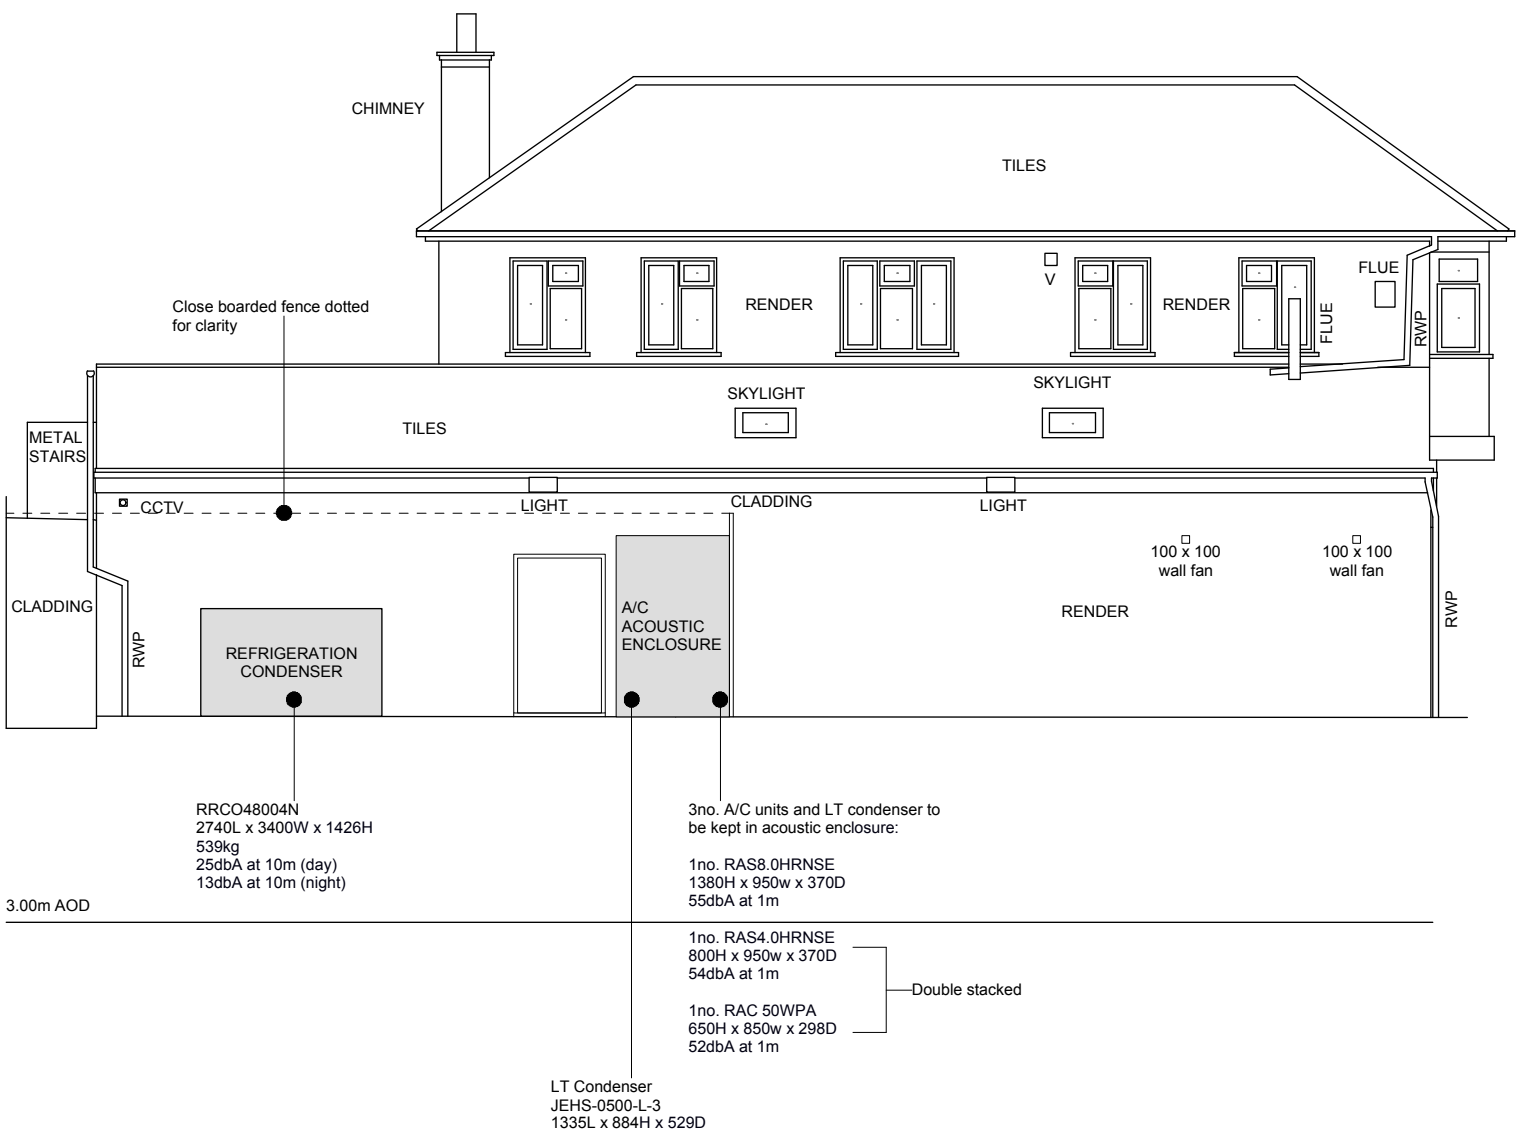

DRAWING

**PROPOSED SOUTH WEST ELEVATION**

---

PROJECT **M LOCAL  
33 CHICHESTER ROAD  
BOGNOR REGIS PO21 2XH**

|                              |                                                |
|------------------------------|------------------------------------------------|
| Project No.<br><b>R13/58</b> | DRAWING No.<br><b>D/17</b>                     |
| REVISION                     | SCALE<br><b>1:100 @ A3</b><br><b>1:50 @ A1</b> |
| DRAWN BY<br><b>DIW</b>       | DATE<br><b>DEC 2013</b>                        |

|                                                |          |
|------------------------------------------------|----------|
| DRAWING No.<br><b>D/17</b>                     | REVISION |
| SCALE<br><b>1:100 @ A3</b><br><b>1:50 @ A1</b> |          |
| DATE<br><b>DEC 2013</b>                        |          |

| BY | CHK'D | DATE |
|----|-------|------|
|----|-------|------|

Contractors must check all dimensions on site. Only figured dimensions are to be worked from. Discrepancies must be reported to the Architect before proceeding.  
**No responsibility can be accepted for errors made by others in scaling from this drawing.**  
 © This drawing is Copyright