


NOTES:

Dimensions to be checked on site before placing material orders or commencing work.
Any discrepancies shall be reported immediately.

Do not scale from these drawings except for planning purposes.
Use figured dimensions only.

Where applicable this drawing is to be read in conjunction with other consultants' drawings.

This drawing is the copyright of hda projects ltd.

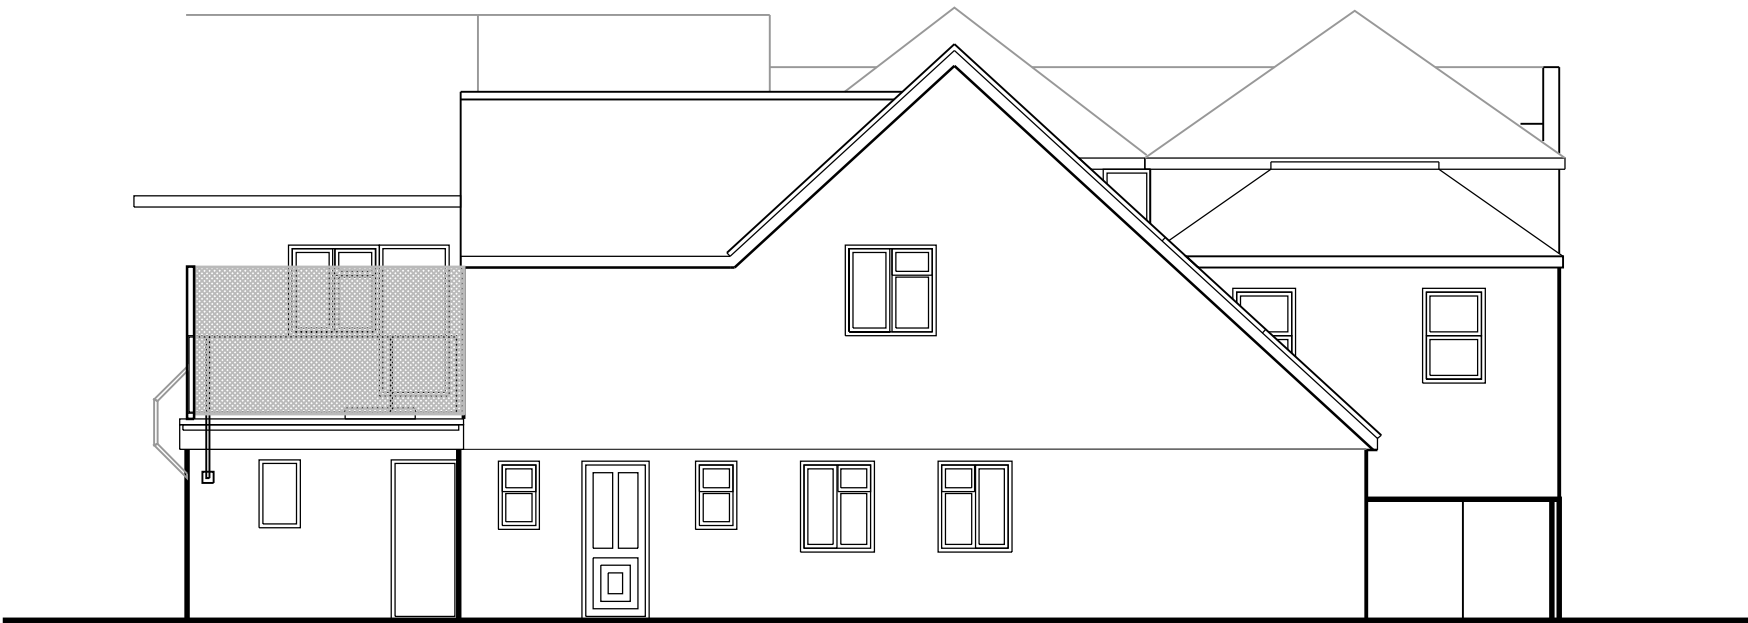

South East Elevation



North East Elevation - William Street

A 10 01 2018 Revisions to layout

Rev	Date	Amendment
-----	------	-----------

hda projects

St Johns House - St Johns Street
Chichester - West Sussex - PO19 1UU
Tel: 07881287017
e-mail: hdaprojects@talktalk.net

For
Mr JAW Lee

Project
55A + 57A London Road
Bognor Regis
PO21 1DG

Title
Elevations South + East

Date	Drawn	Scale	Checked
June 2016	wm	1:100 @ A3	
Job Number	Prefix	Drawing Number	Revision
1558	P	09	A