


NOTES:

Dimensions to be checked on site before placing material orders or commencing work.
Any discrepancies shall be reported immediately.


Do not scale from these drawings except for planning purposes.
Use figured dimensions only.

Where applicable this drawing is to be read in conjunction with other consultants' drawings.

This drawing is the copyright of hda projects ltd.

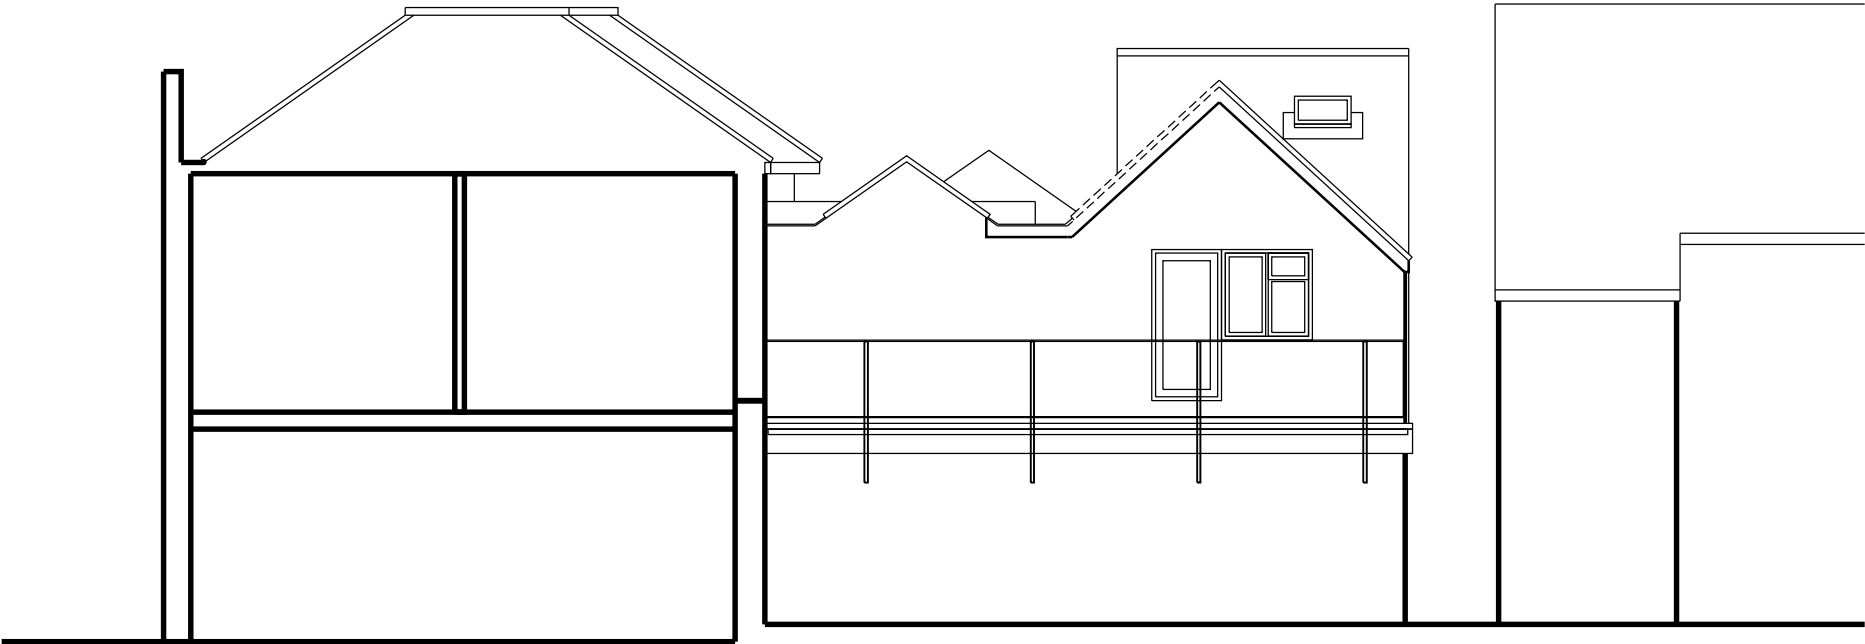

55A South West Elevation

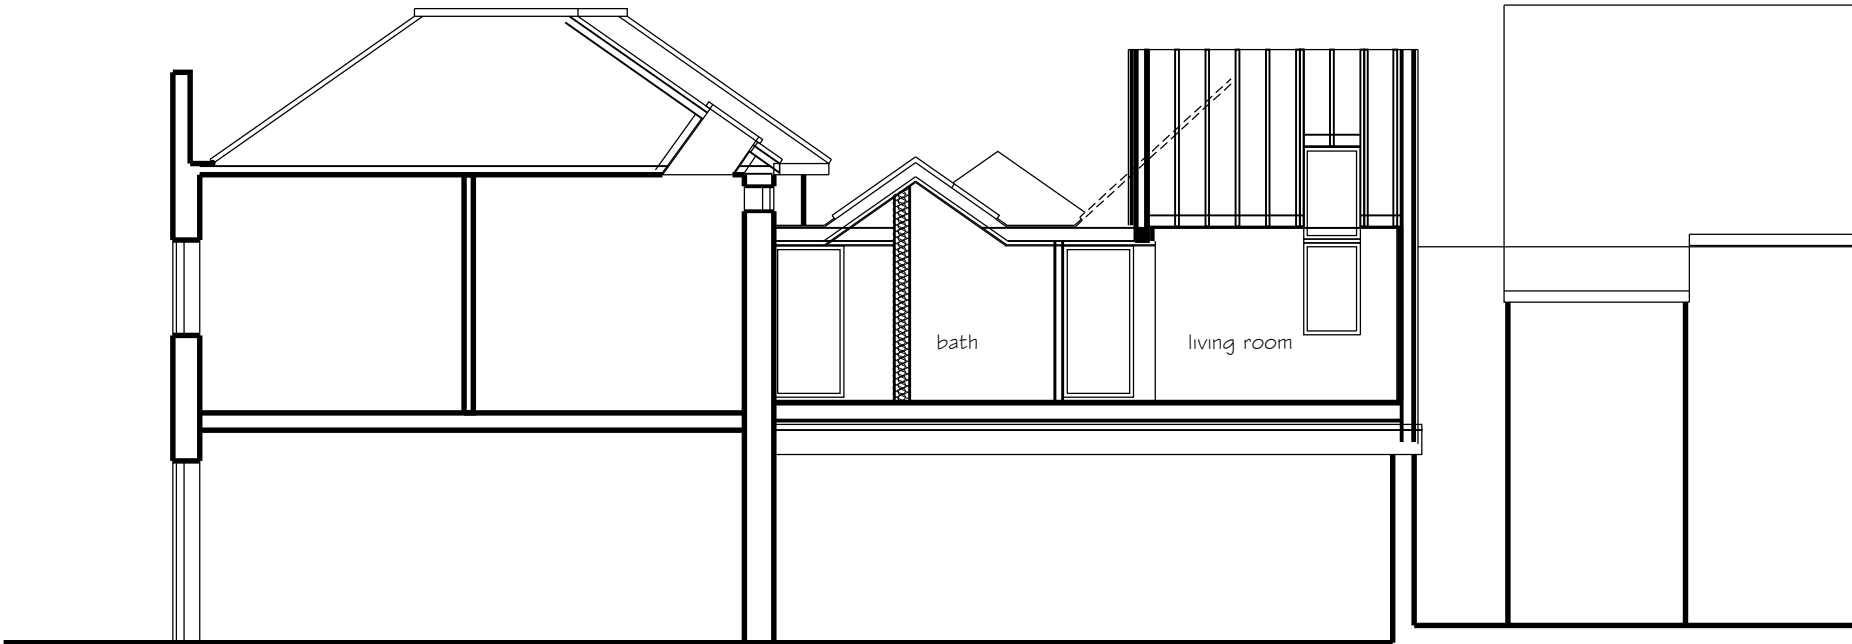

Section AA

A 10 01 2018 Revisions to layout

Rev	Date	Amendment
-----	------	-----------

hda

projects

St Johns House - St Johns Street

Chichester - West Sussex - PO19 1UU

Tel: 07881287017

e-mail: hdaprojects@talktalk.net

For
Mr JAW Lee

Project
55A + 57A London Road
Bognor Regis
PO21 1DG

Title
South West Elevation and
Section AA

Date	Drawn	Scale	Checked
June 2016	wm	1:100 @ A3	
Job Number	Prefix	Drawing Number	Revision
1558	P	10	A