


Proposed Elevations


Planning Notes

Materials of new structure to match those of existing
Lower Brickwork to Front Elevation to be Painted Render
First Floor Elevations to be Tile Hung.
New Front Extension to be Brickwork with Tile Hanging above
Roof Tiles to match Existing

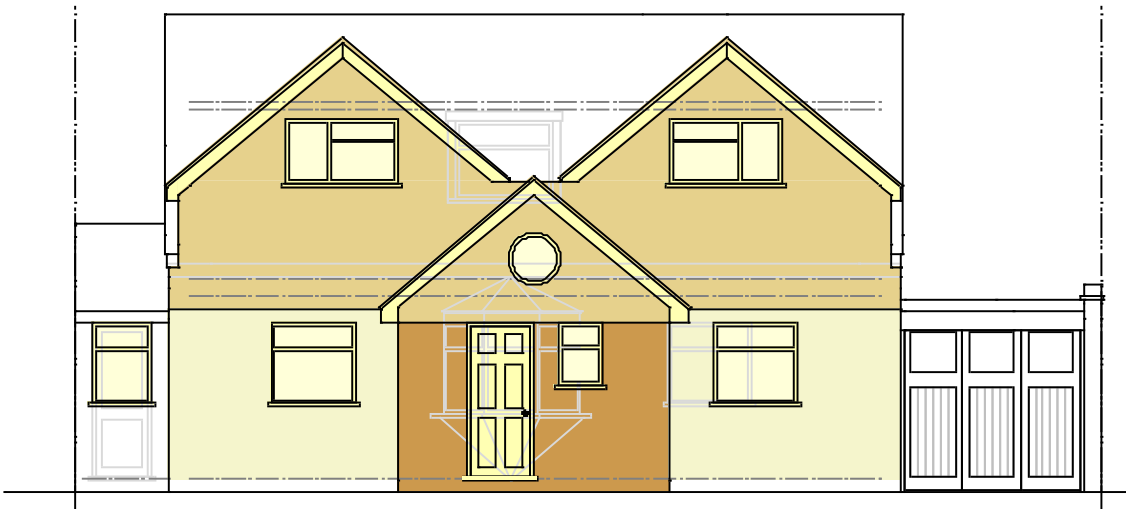


Scale 1 : 100


North Elevation

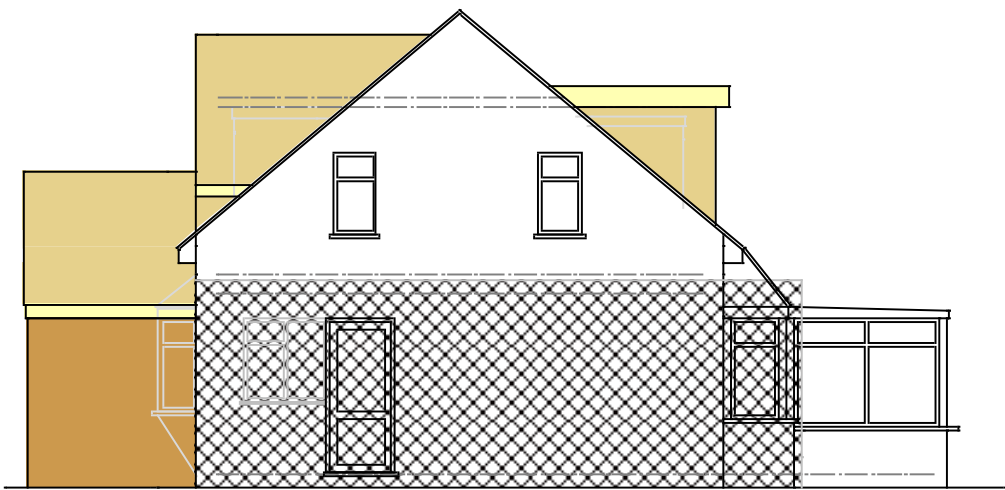

West Elevation

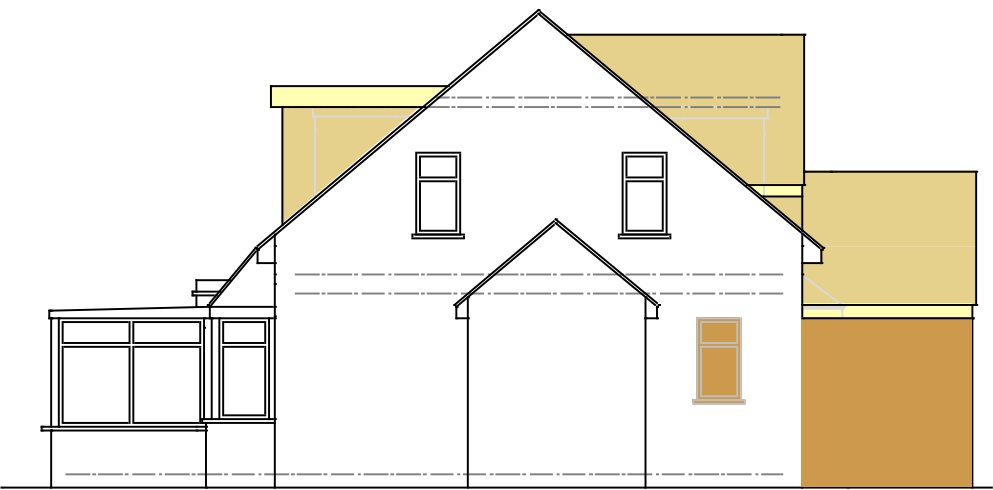

East Elevation


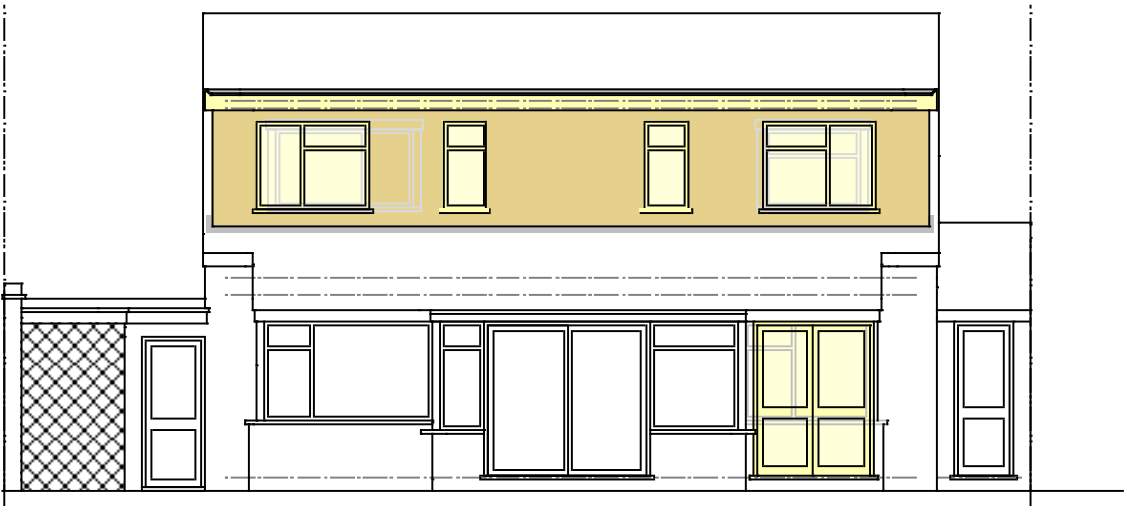


South Elevation



Existing Block Plan

Proposed Block Plan 1:500

 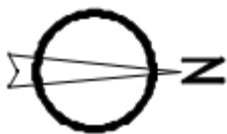

PROJECT
Proposed front extension, front elevational alterations, rear dormer and internal alterations at Holyrood, Sylvan Way, Bognor Regis. PO21 2RS

CLIENT Ms M Blondini

Scales
1:50, 1:100
1:500, 1:1250

Date
Dec 2018

Drawn
srb

Revisions
A) Jan 19 Dimensions added to block plan

Drawing No 15/18/31

1A