



Existing Elevations

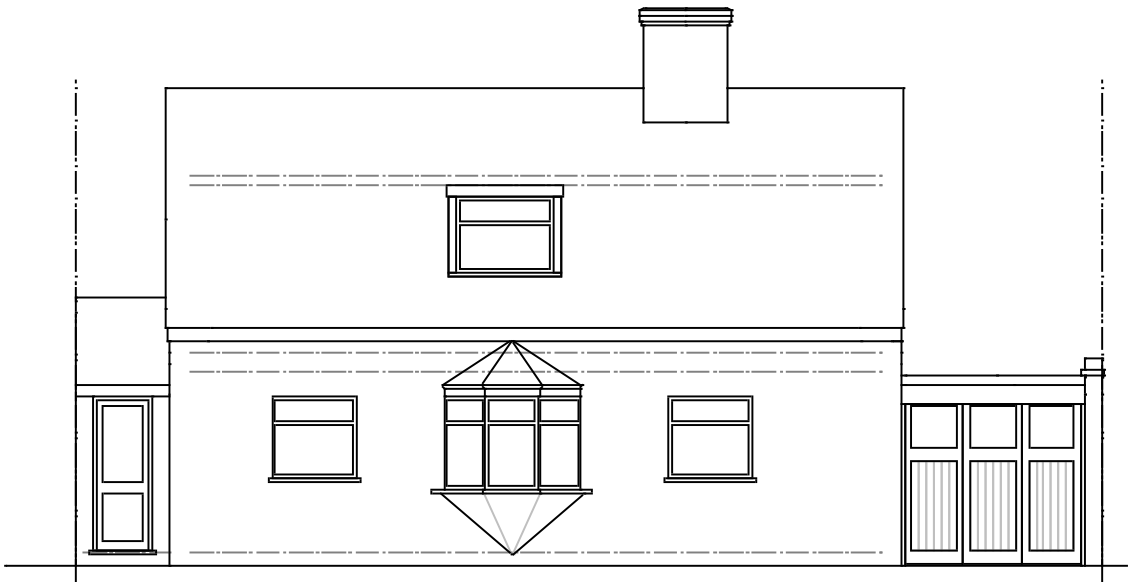


0 1m 2m 3m

Scale 1 : 100


North Elevation

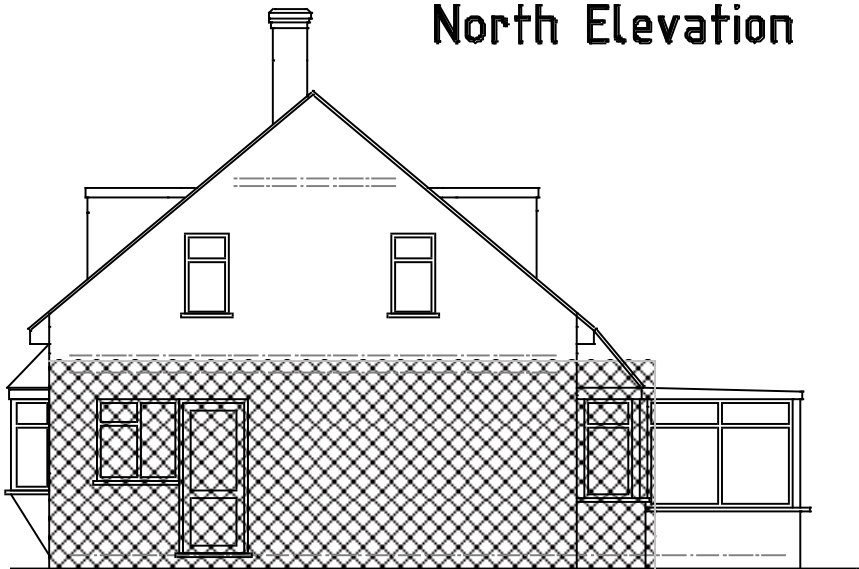


West Elevation

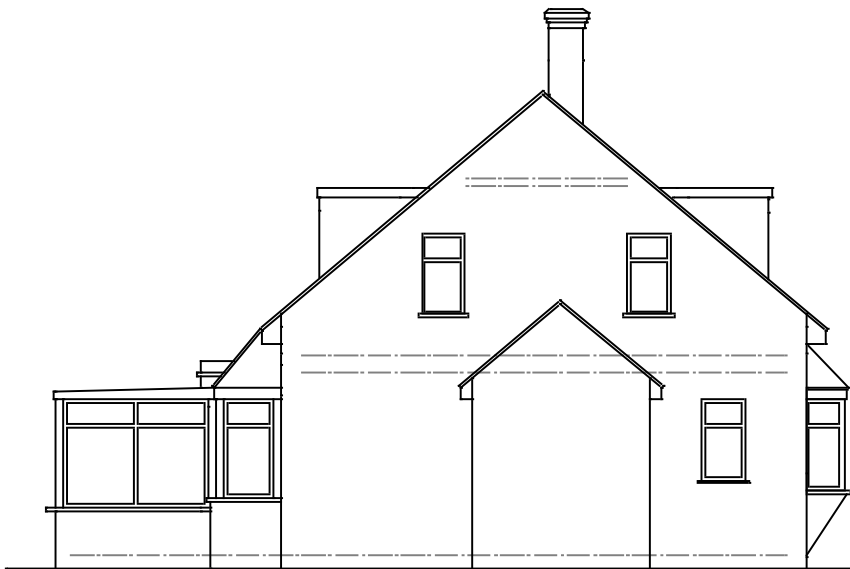

East Elevation

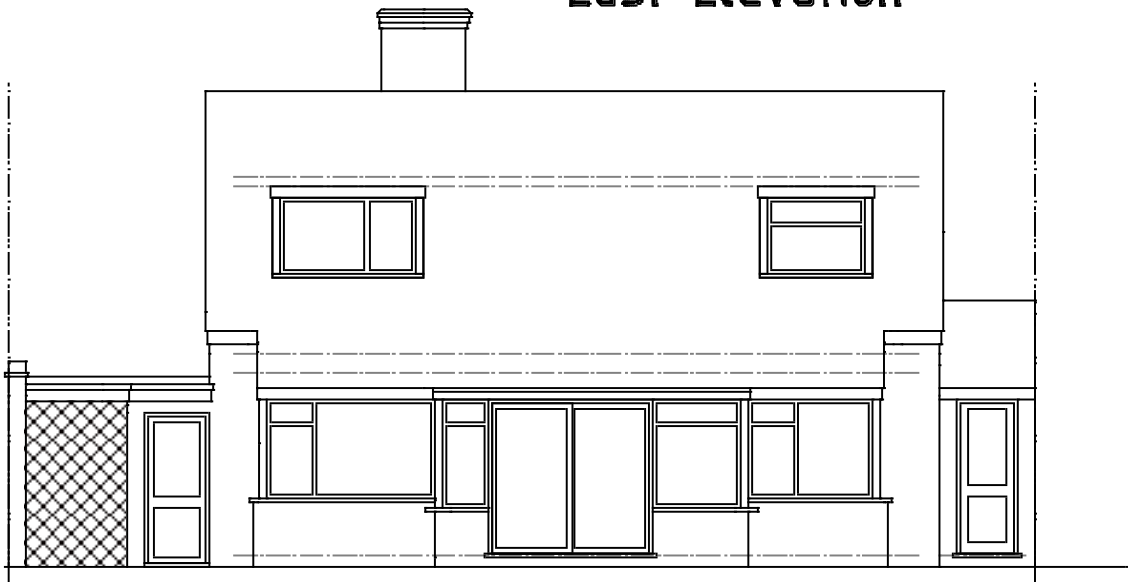

South Elevation

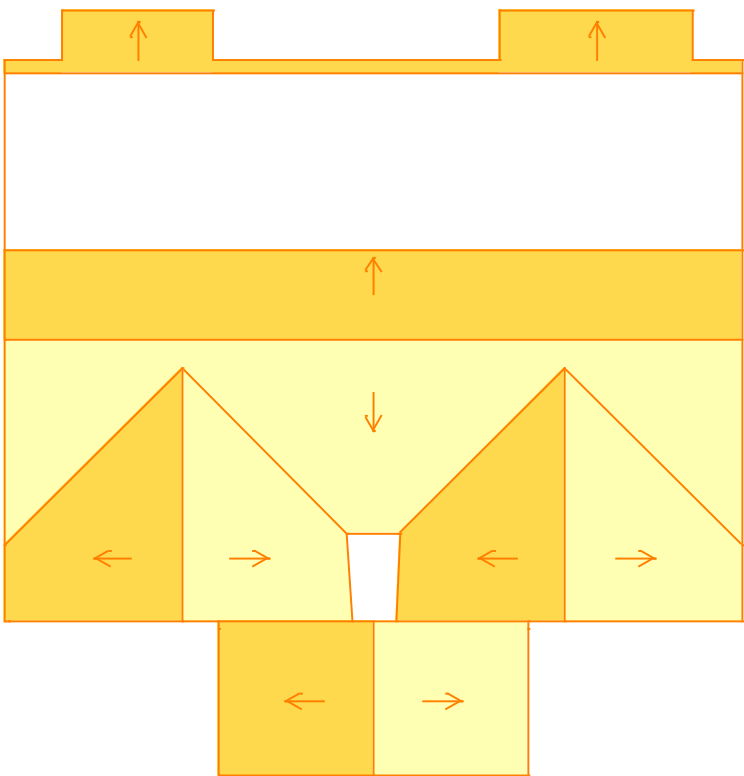

Proposed Roof Plan

PROJECT Proposed front extension, front elevational alterations, rear dormer and internal alterations at Holyrood, Sylvan Way, Bognor Regis. PO21 2RS	Scales 1:50, 1:100 1:500, 1:1250	Revisions	
	Date Dec 2018		
	Drawn srb	Drawing No 15/18/31	2
CLIENT Ms M Blondini			