


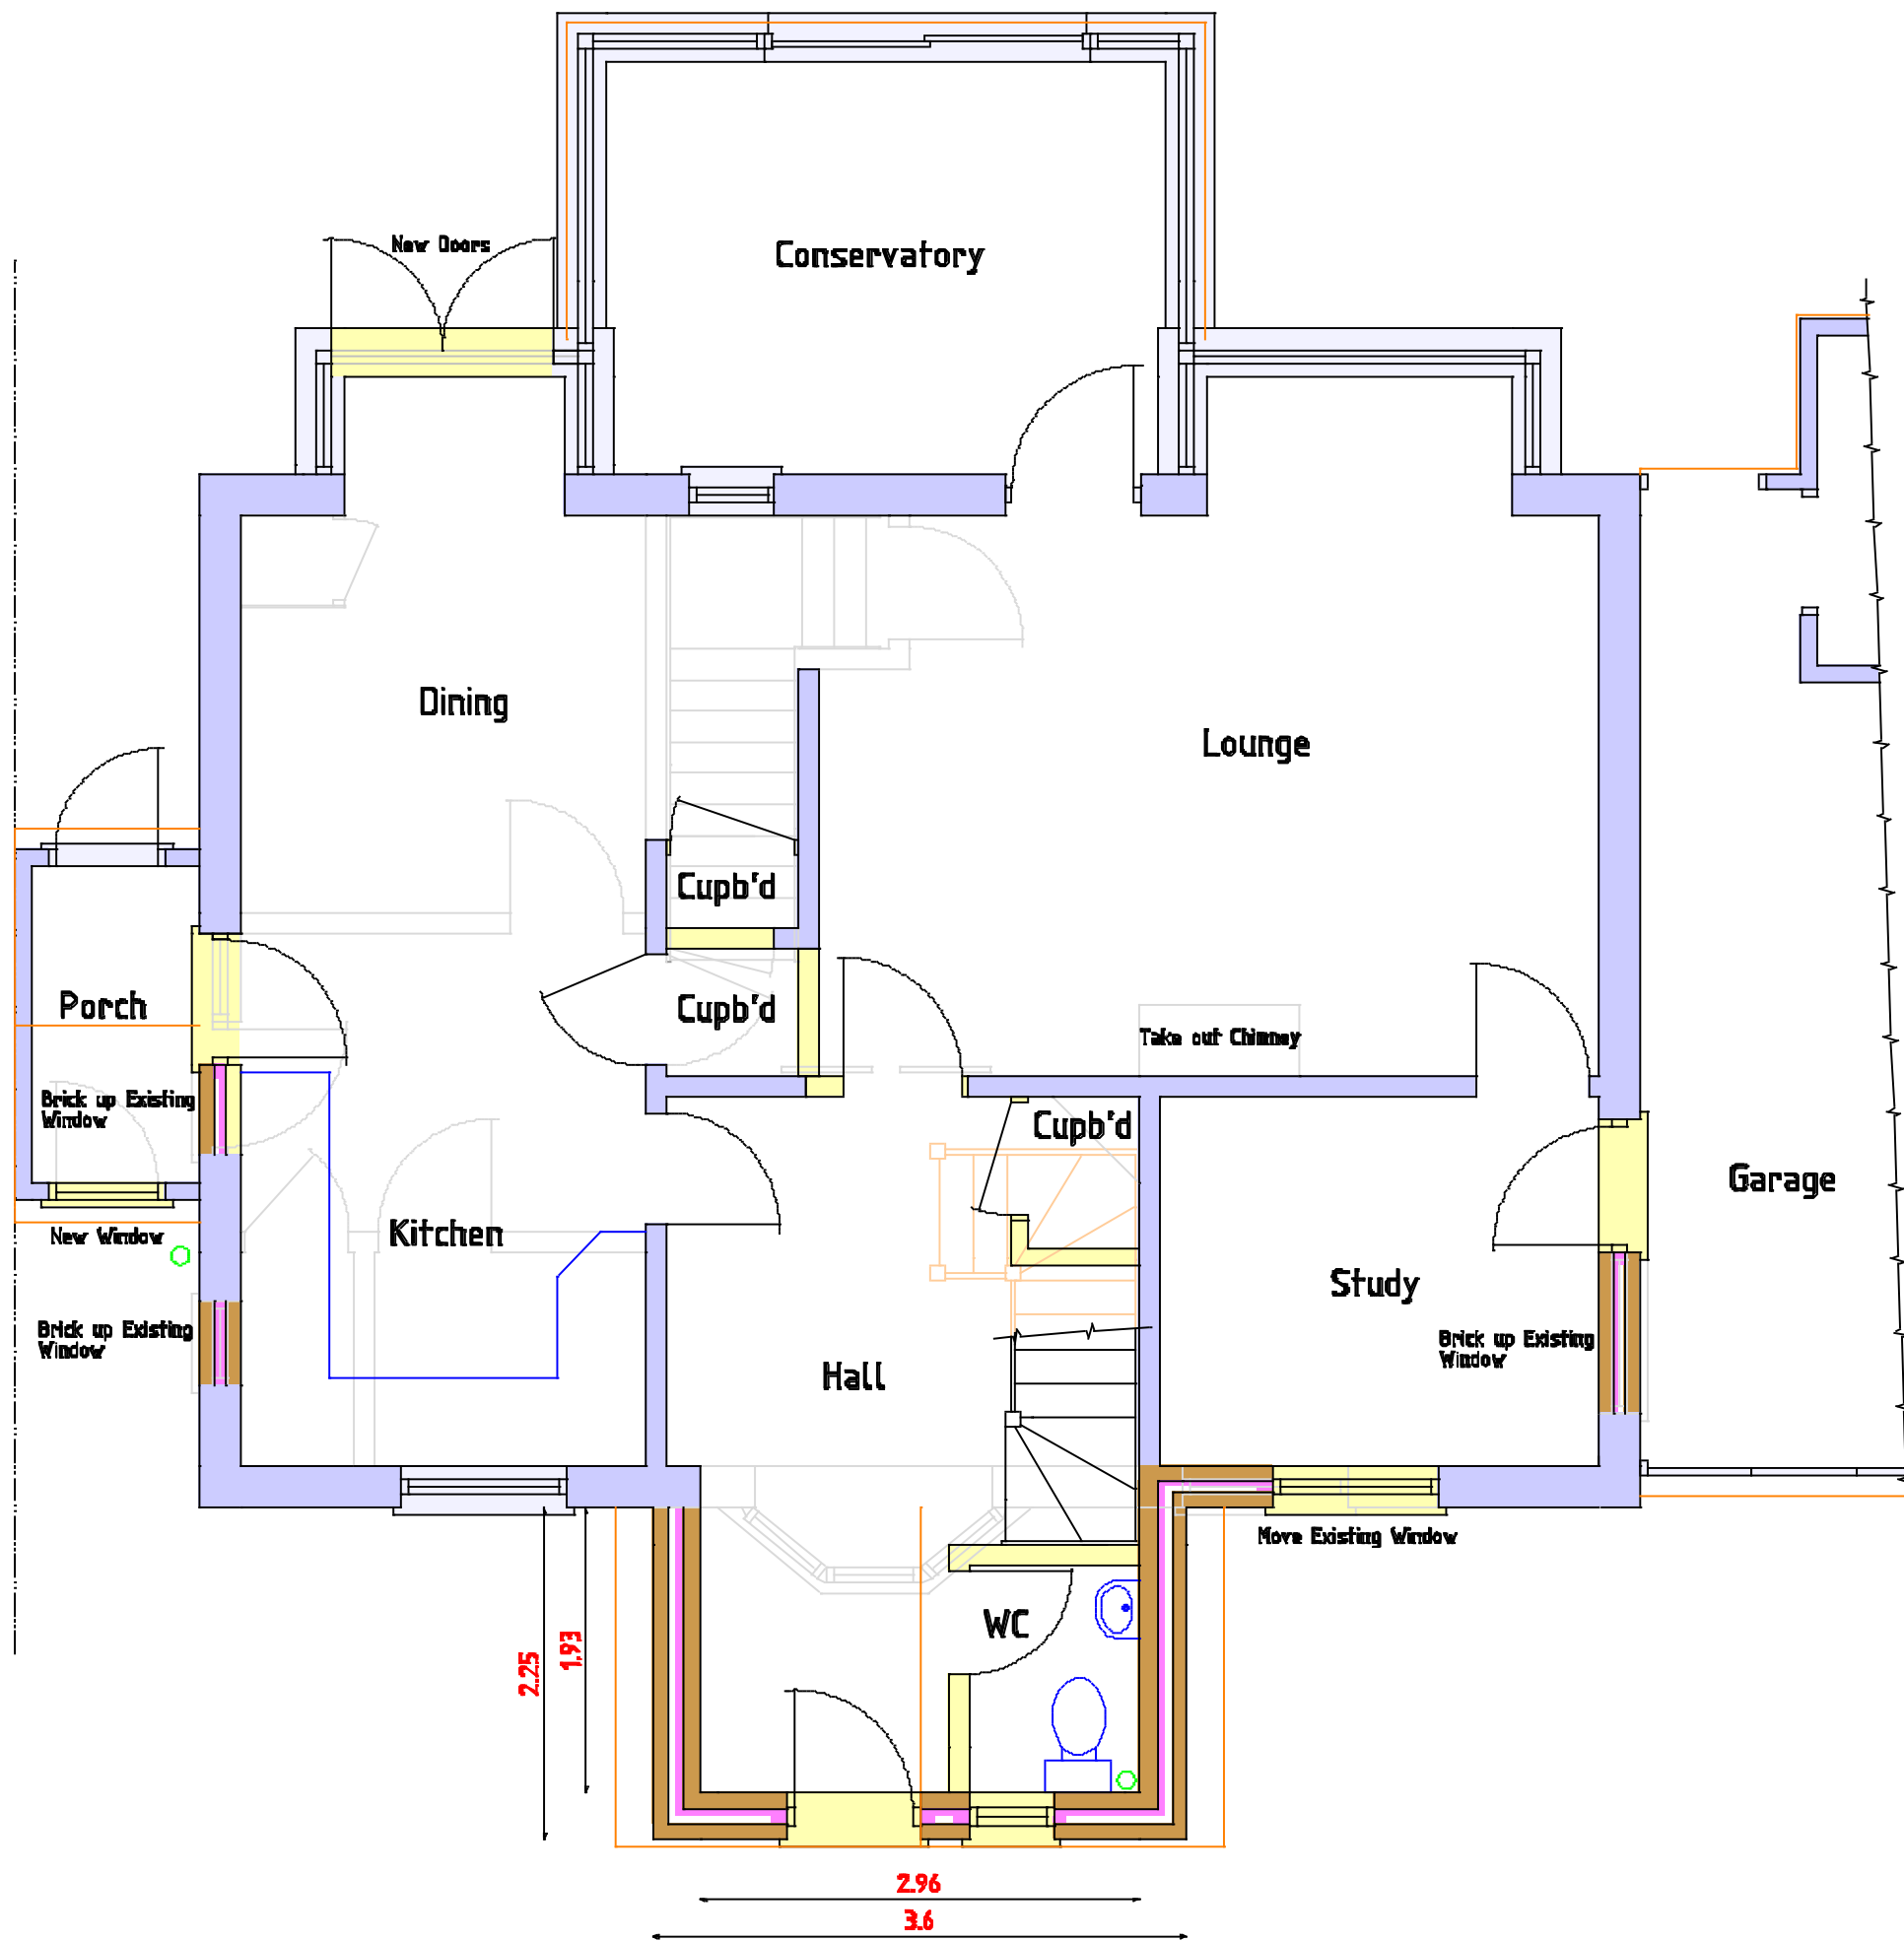

Proposed Ground Floor

0 1m 2m 3m

Scale 1 : 50



PROJECT Proposed front extension, front elevational alterations, rear dormer and internal alterations at Holyrood, Sylvan Way, Bognor Regis. PO21 2RS	Scales 1:50, 1:100 1:500, 1:1250	Revisions	
	Date Dec 2018		
	Drawn srb	Drawing No 15/18/31	4
CLIENT Ms M Blondini			