


Proposed Elevations


Planning Notes

Materials of new structure to match those of existing
Lower Brickwork to Front Elevation to be Painted Render
First Floor Elevations to be Tile Hung.
New Front Extension to be Brickwork with Tile Hanging above
Roof Tiles to match Existing

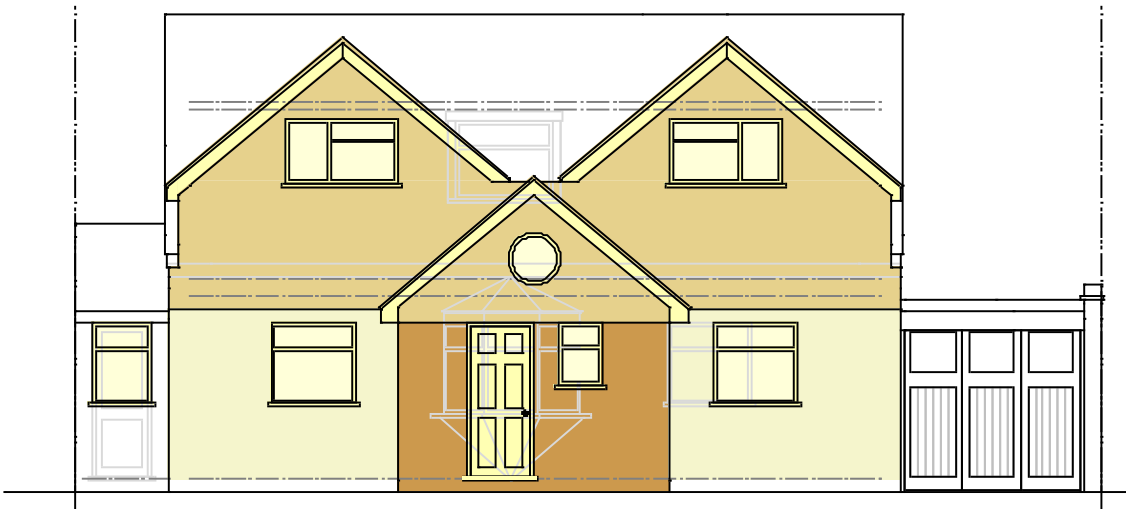


Scale 1 : 100

North Elevation

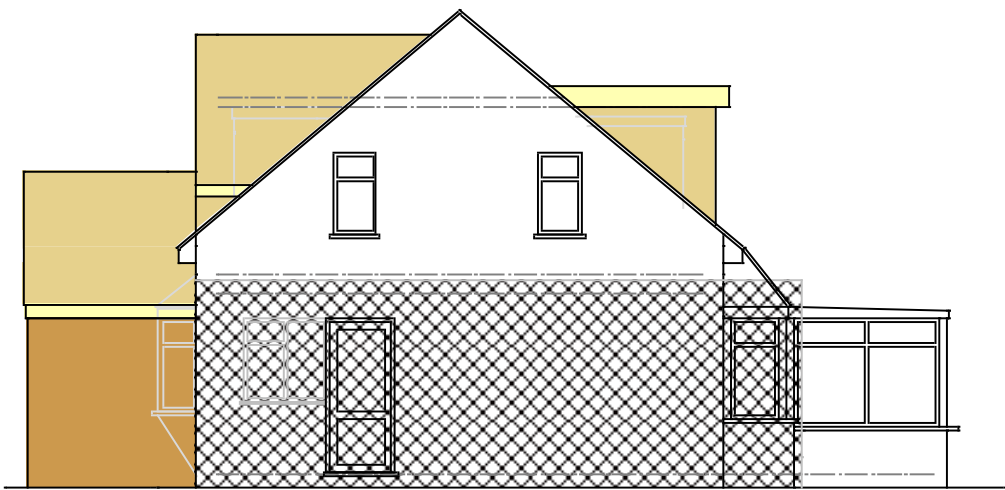

West Elevation

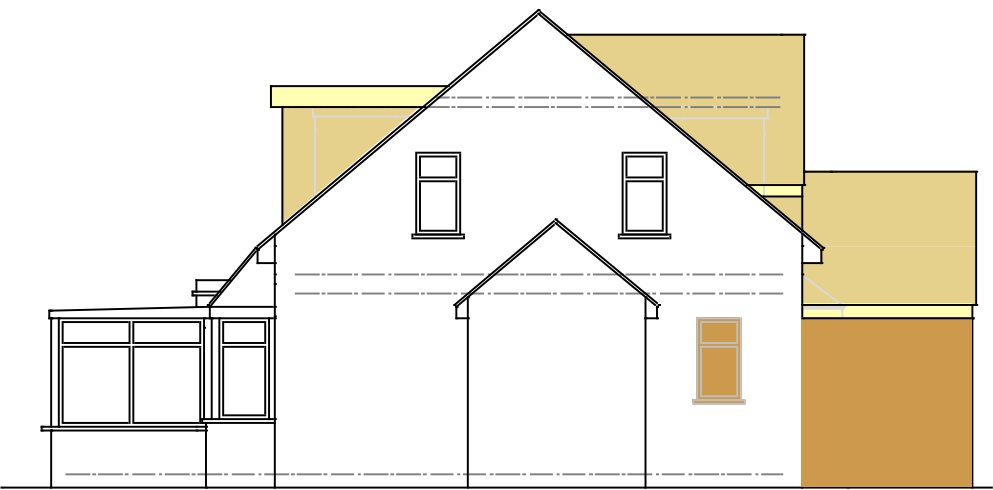

East Elevation





South Elevation



Existing Block Plan

Proposed Block Plan 1:500

 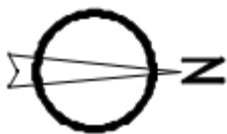

PROJECT
Proposed front extension, front elevational alterations, rear dormer and internal alterations at Holyrood, Sylvan Way, Bognor Regis. PO21 2RS

CLIENT Ms M Blondini

Scales
1:50, 1:100
1:500, 1:1250

Date
Dec 2018


Drawn
srb

Revisions
A) Jan 19 Dimensions added to block plan

Drawing No 15/18/31


1A

Existing Elevations

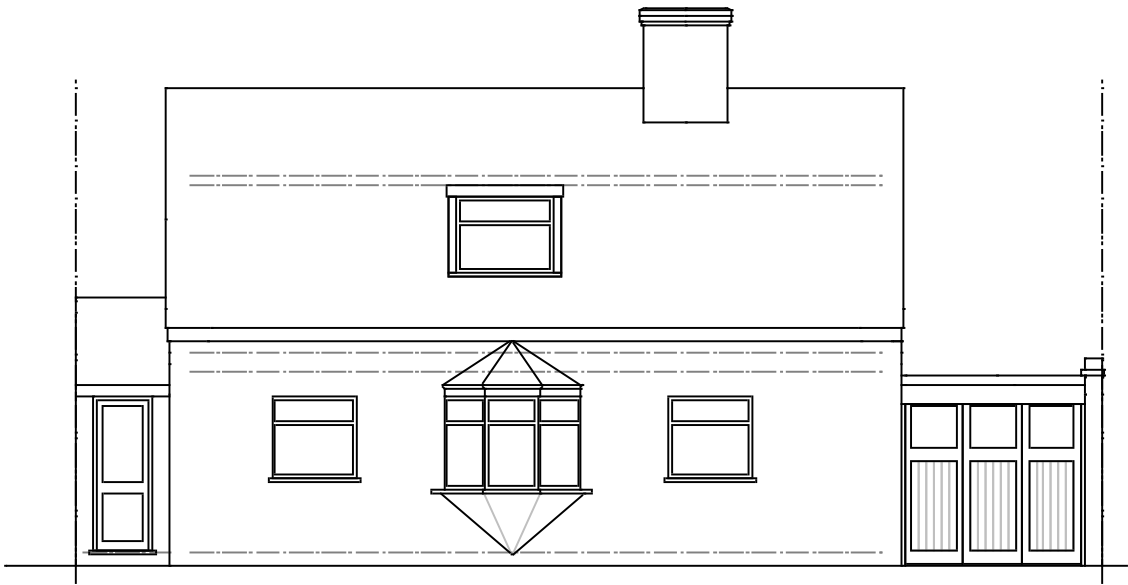

North Elevation


0 1m 2m 3m
Scale 1 : 100

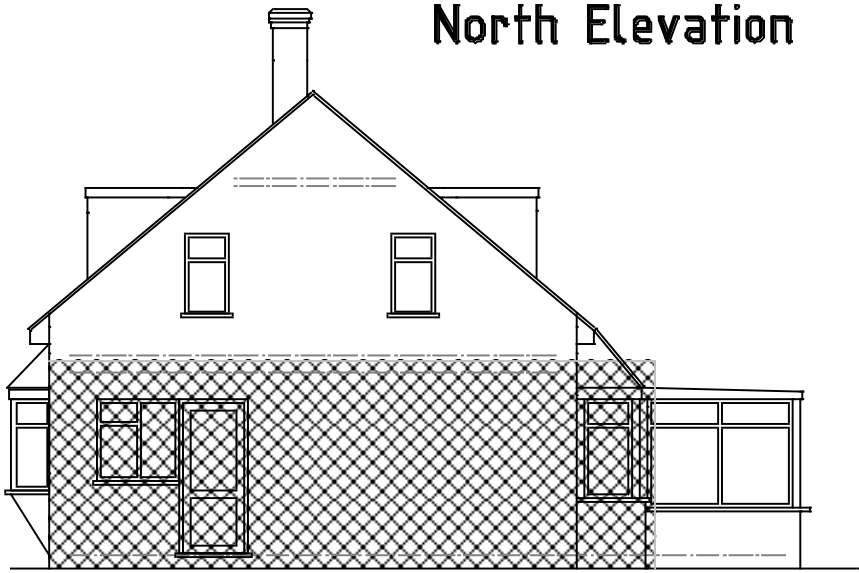


West Elevation



East Elevation

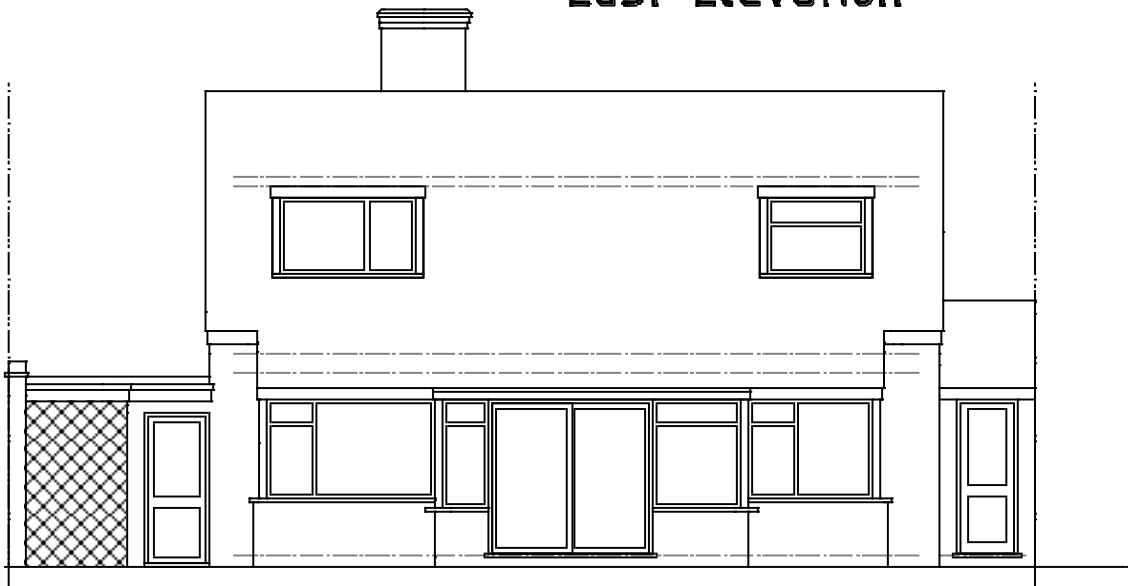


South Elevation

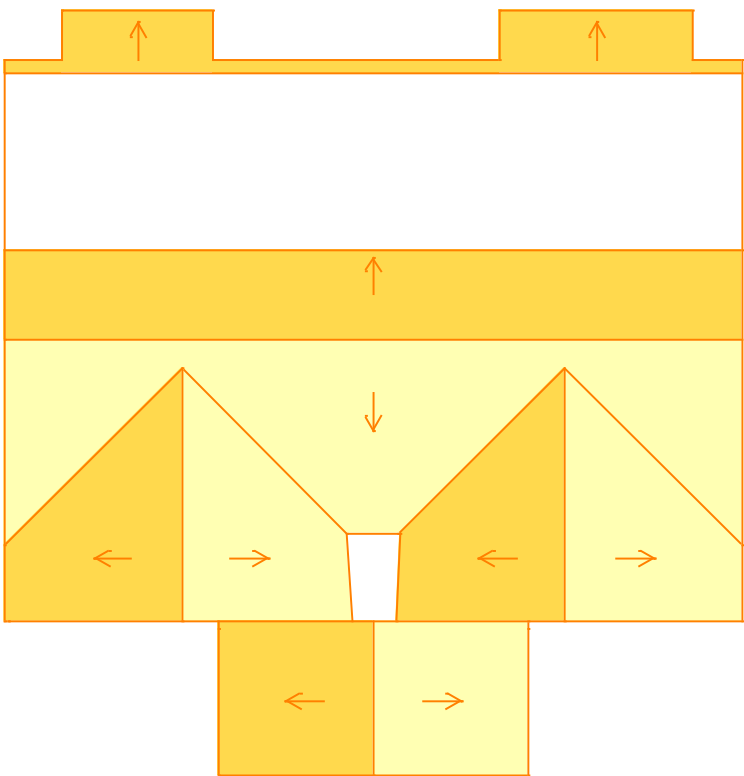

Proposed Roof Plan

PROJECT Proposed front extension, front elevational alterations, rear dormer and internal alterations at Holyrood, Sylvan Way, Bognor Regis. PO21 2RS	Scales 1:50, 1:100 1:500, 1:1250	Revisions	
	Date Dec 2018		
	Drawn srb		
	CLIENT Ms M Blondini	Drawing No 15/18/31	2

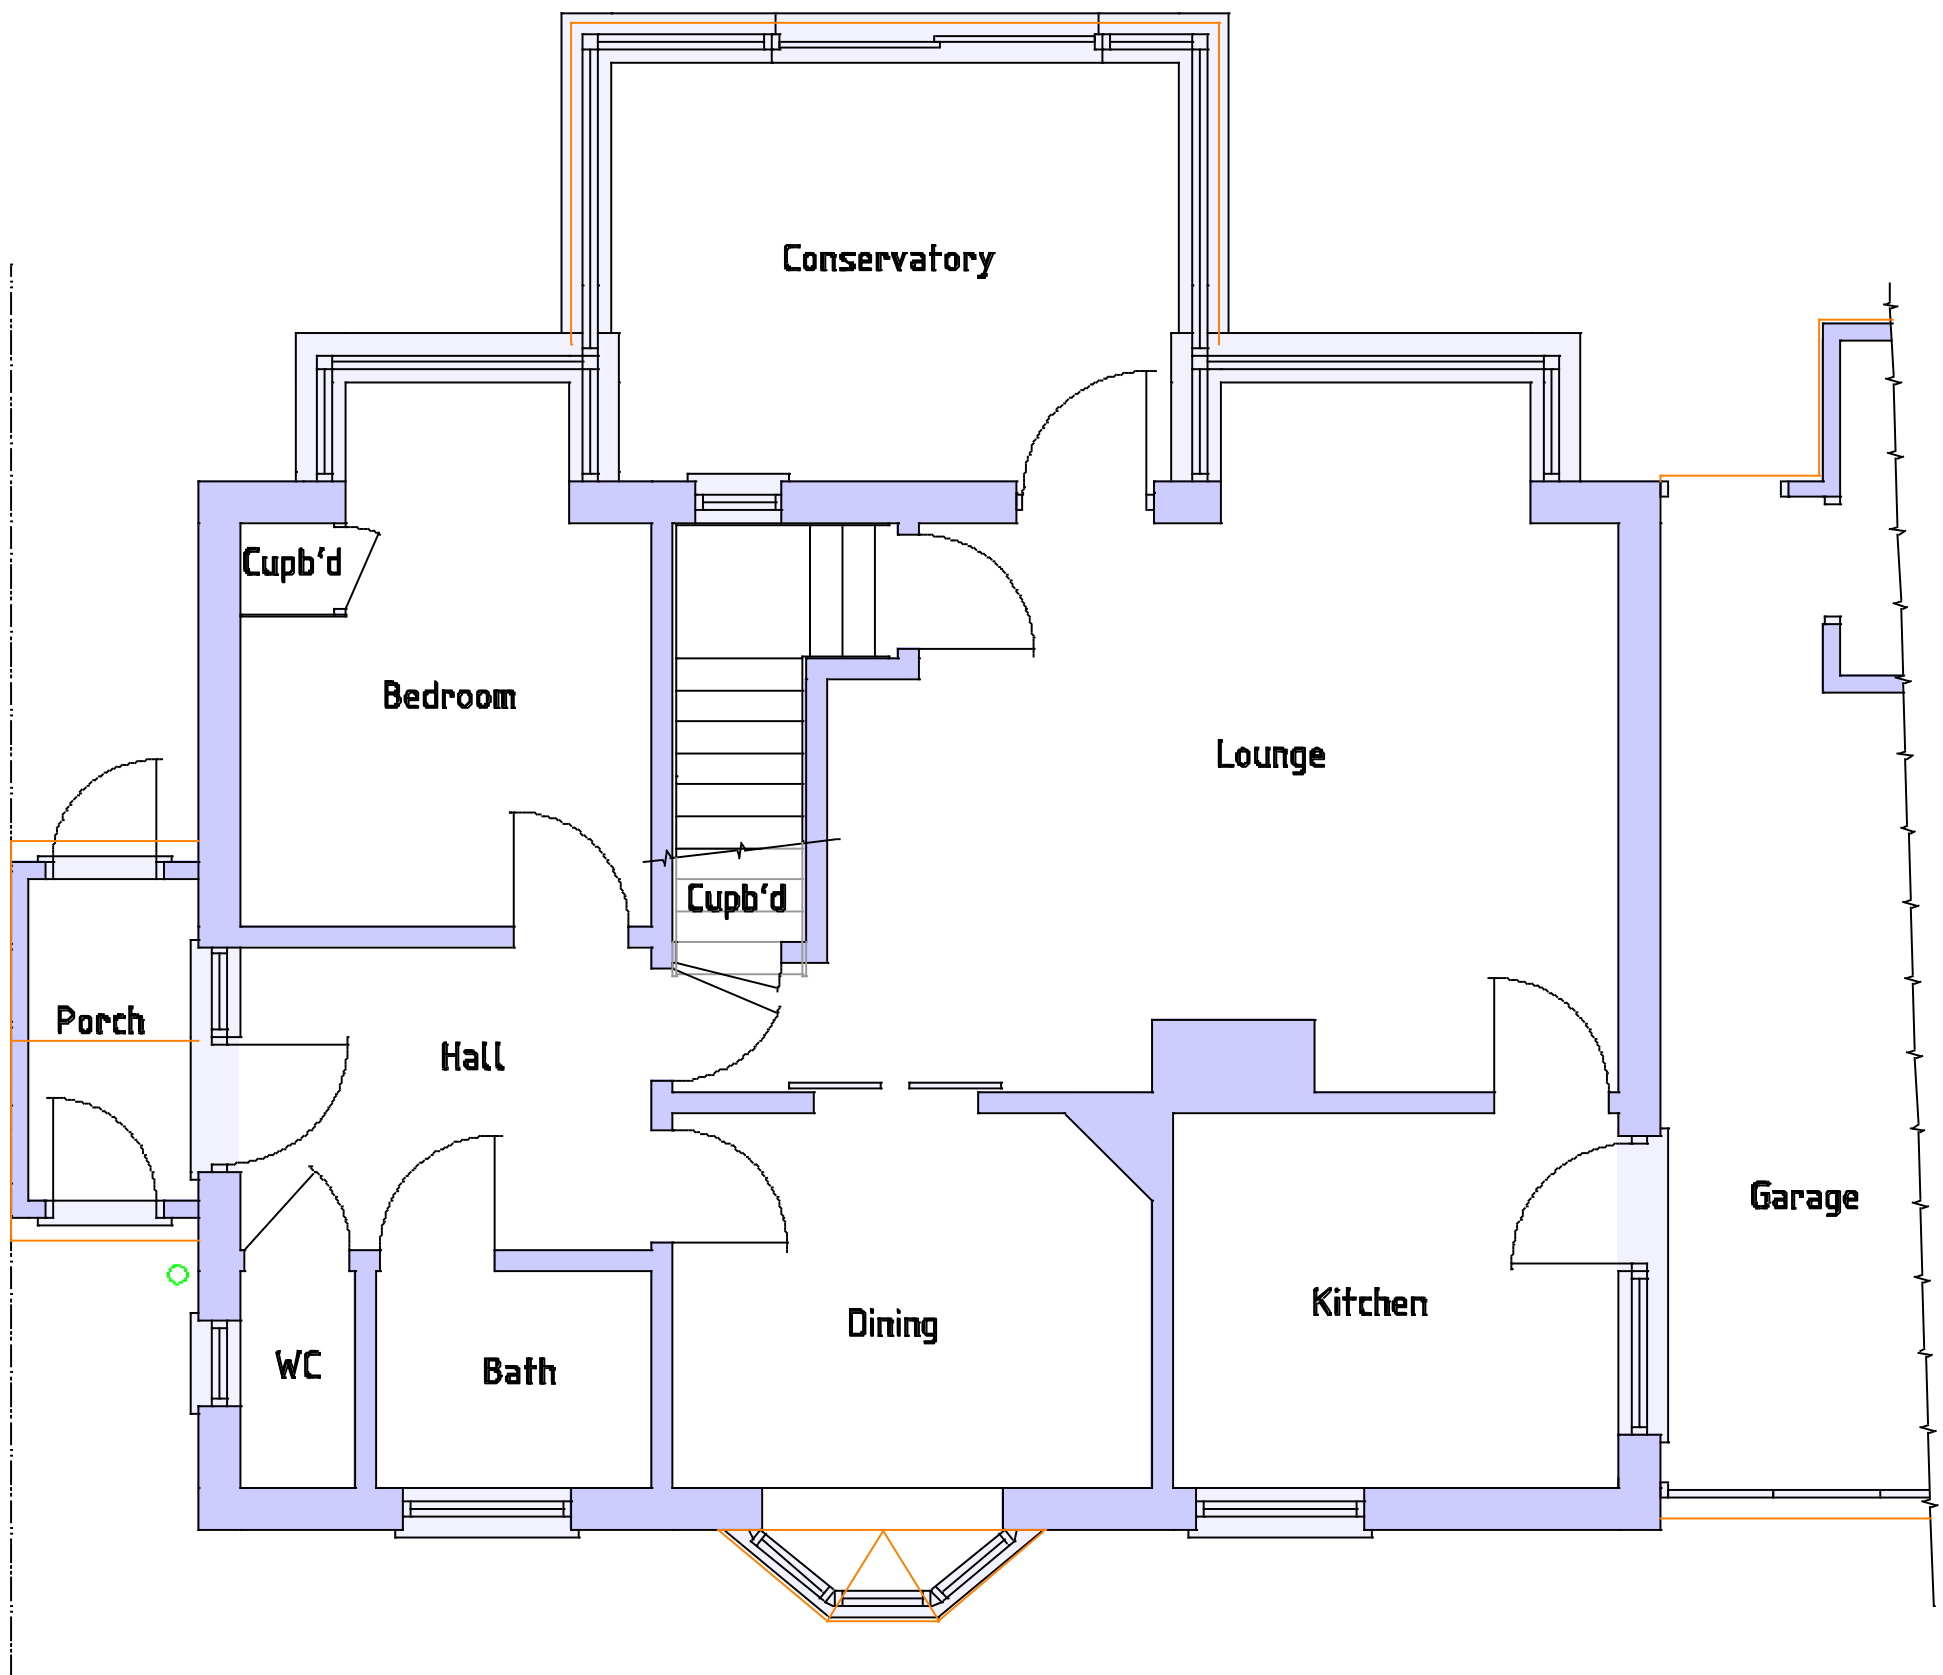

Existing Ground Floor

0 1m 2m 3m

Scale 1 : 50



PROJECT
Proposed front extension, front
elevational alterations, rear dormer
and internal alterations at Holyrood,
Sylvan Way, Bognor Regis. PO21 2RS

CLIENT Ms M Blondini

Scales
1:50, 1:100
1:500, 1:1250


Date
Dec 2018

Drawn
srb

Revisions

Drawing No 15/18/31

3

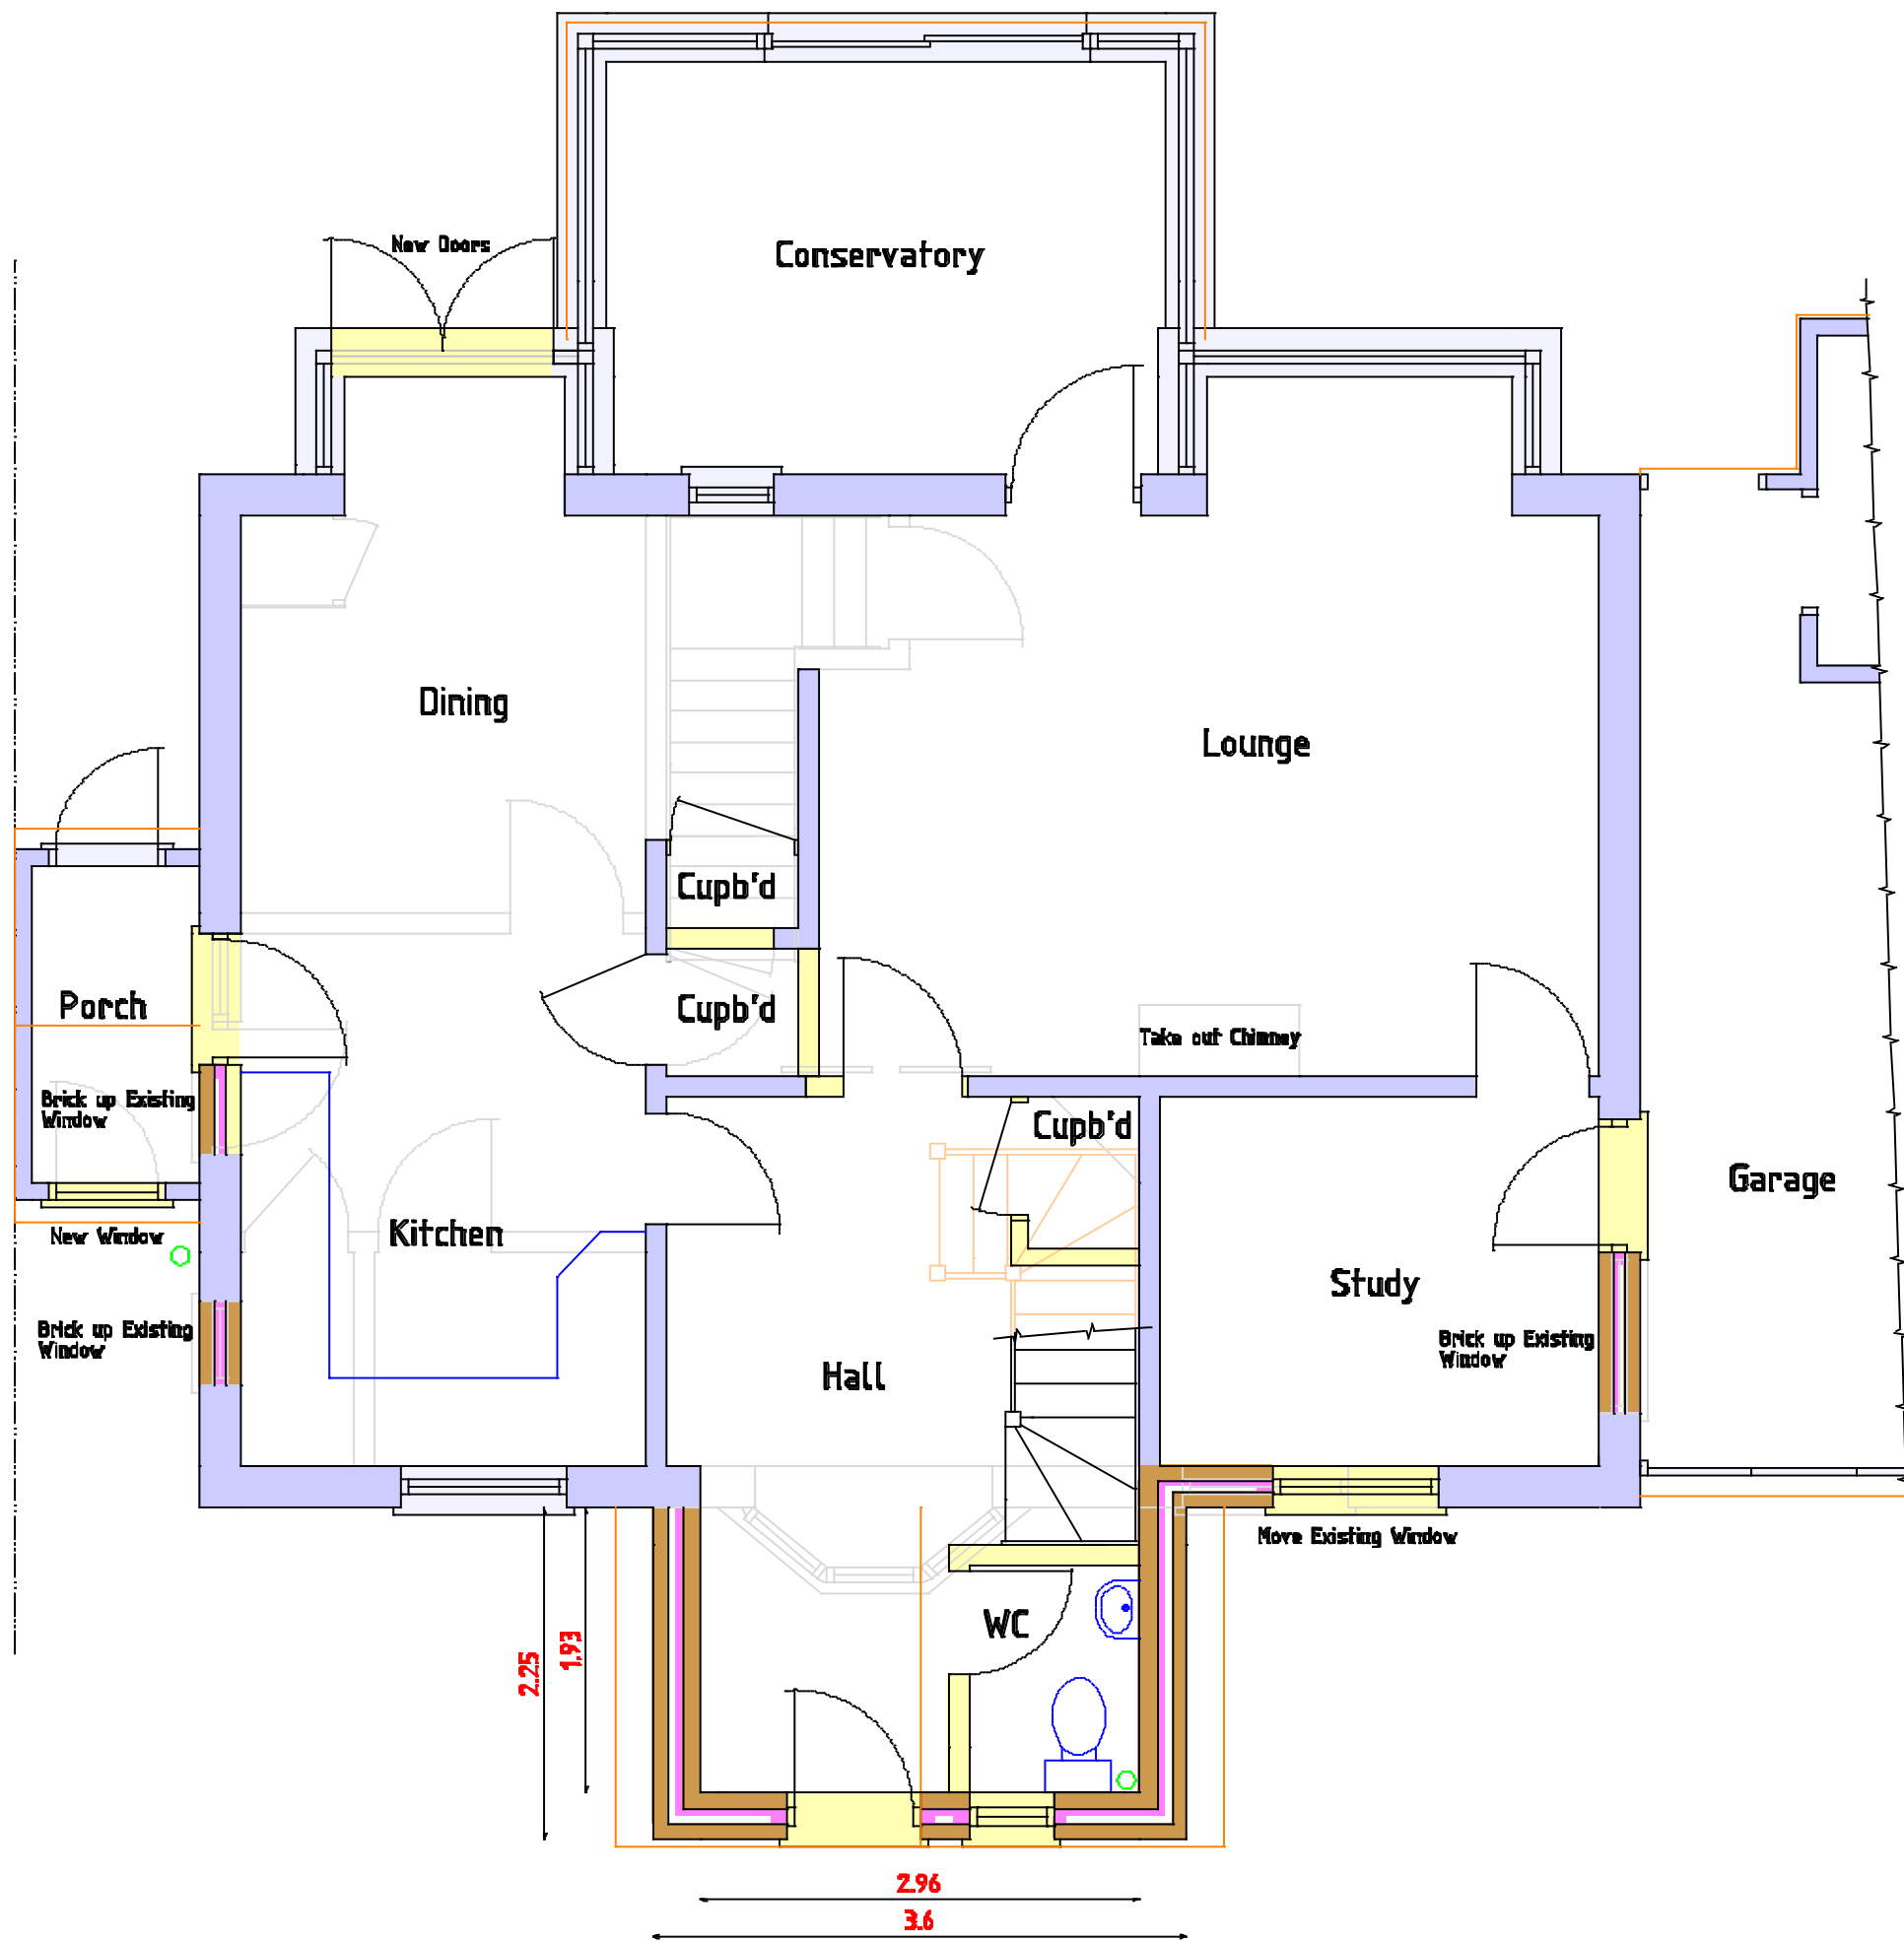


Proposed Ground Floor

0 1m 2m 3m

Scale 1 : 50



PROJECT Proposed front extension, front elevational alterations, rear dormer and internal alterations at Holyrood, Sylvan Way, Bognor Regis. PO21 2RS	Scales 1:50, 1:100 1:500, 1:1250	Revisions	
	Date Dec 2018		
	Drawn srb	Drawing No 15/18/31	4
CLIENT Ms M Blondini			

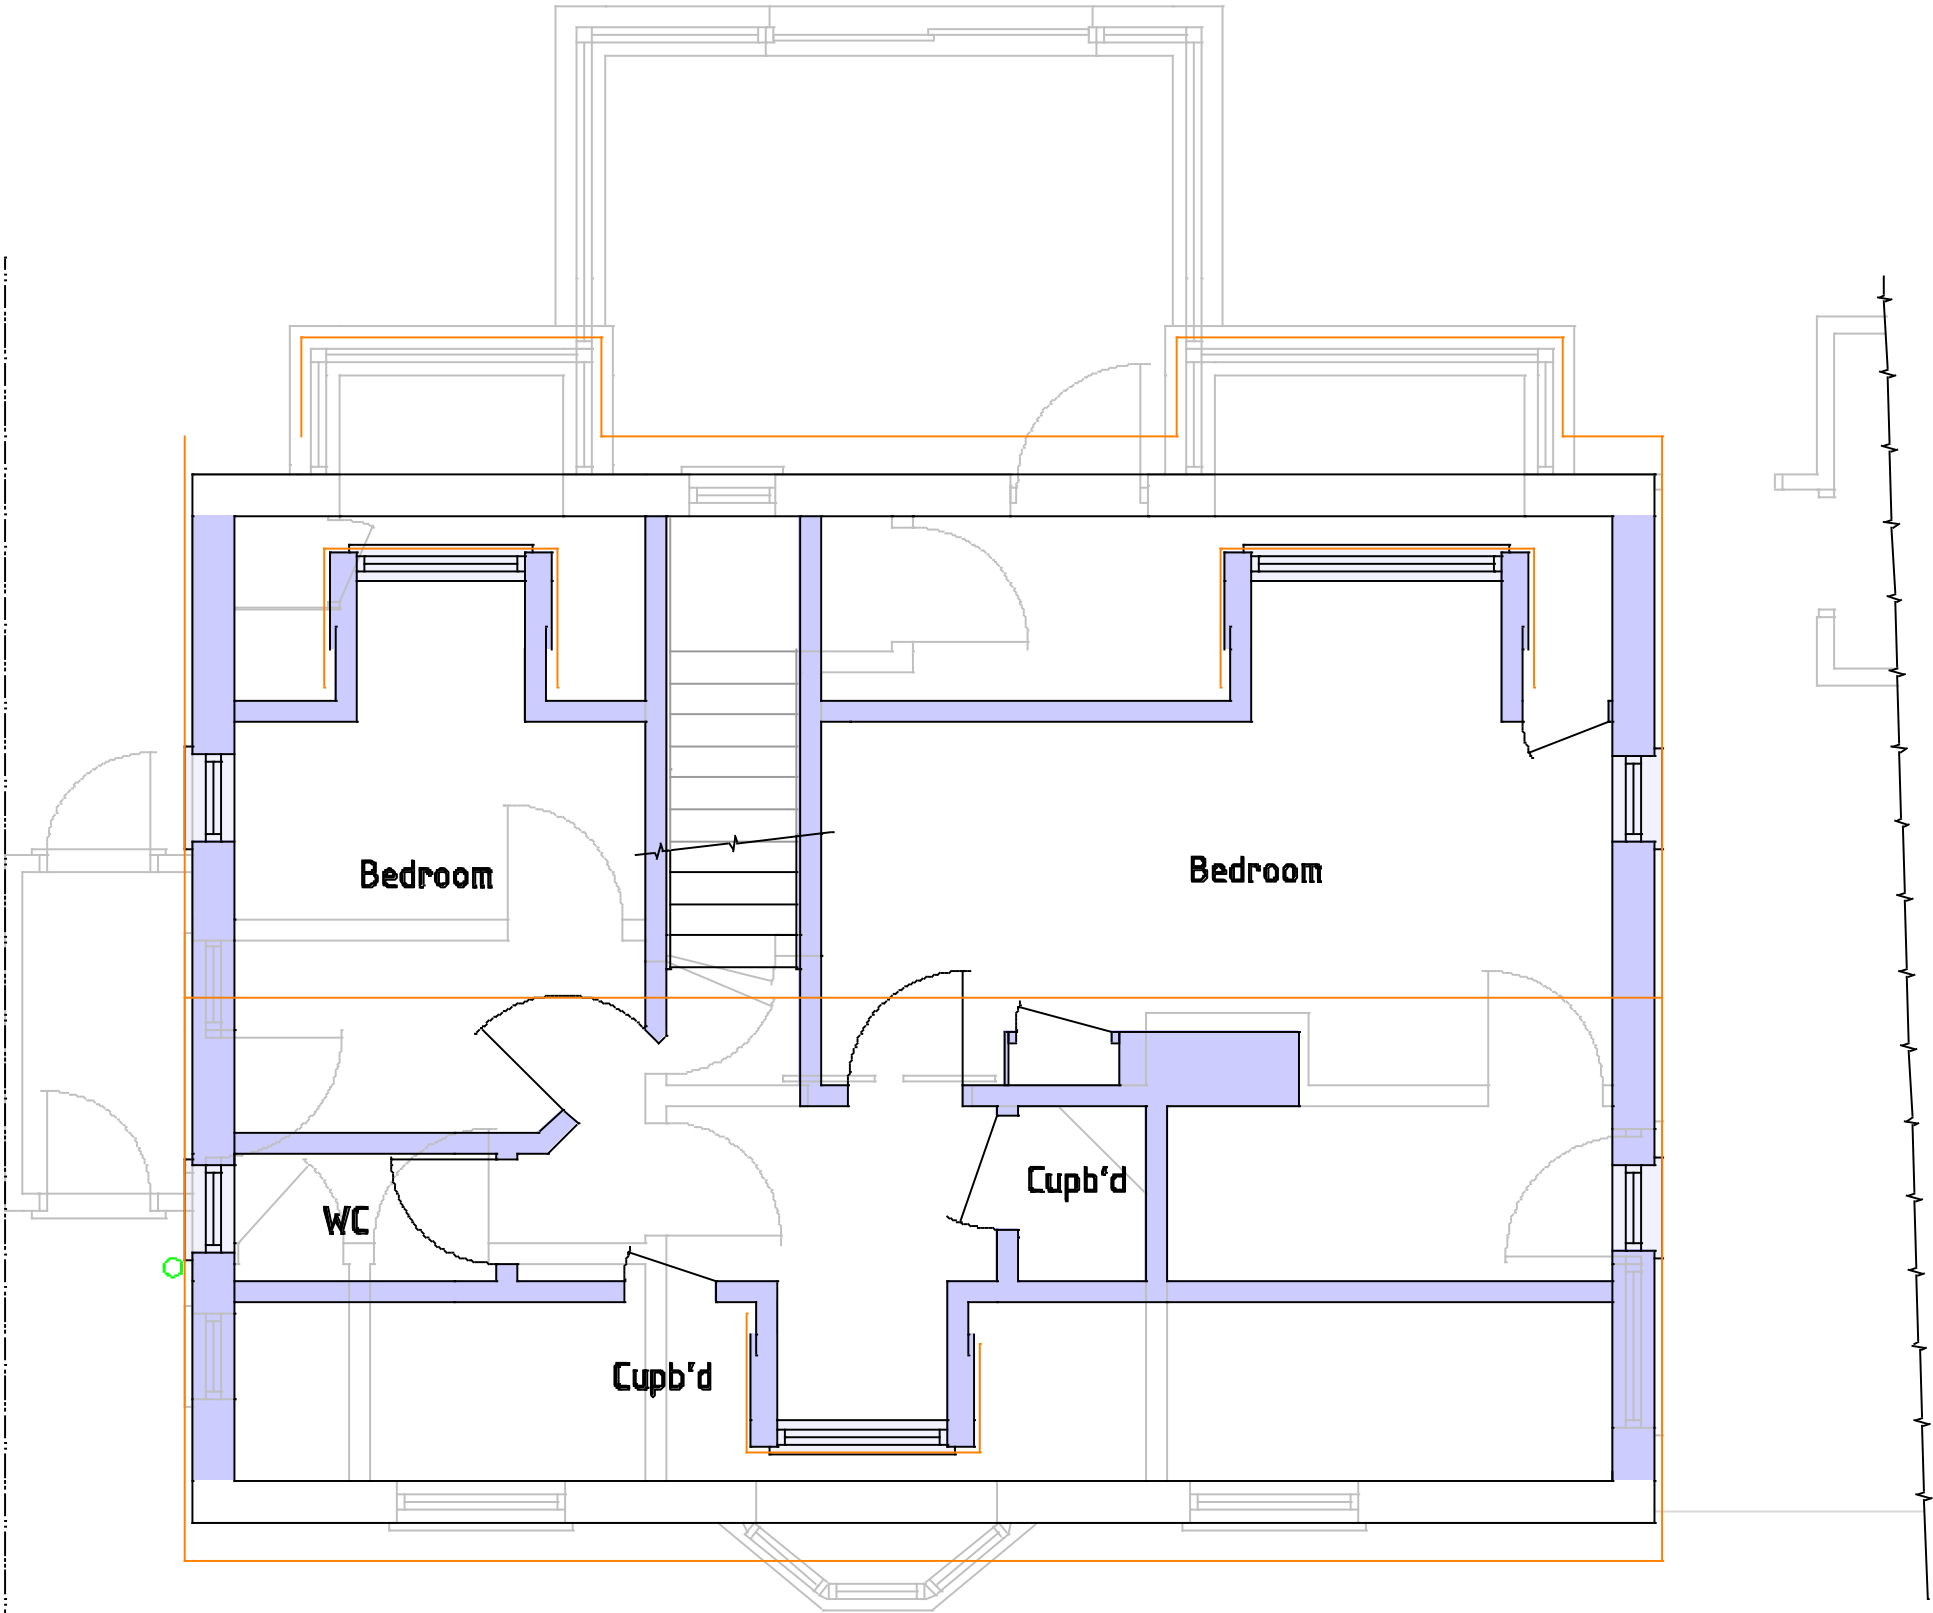


Existing First Floor




Scale 1 : 50



PROJECT Proposed front extension, front elevational alterations, rear dormer and internal alterations at Holyrood, Sylvan Way, Bognor Regis. PO21 2RS	Scales 1:50, 1:100 1:500, 1:1250	Revisions	
	Date Dec 2018		
	Drawn srb	Drawing No 15/18/31	5
CLIENT Ms M Blondini			

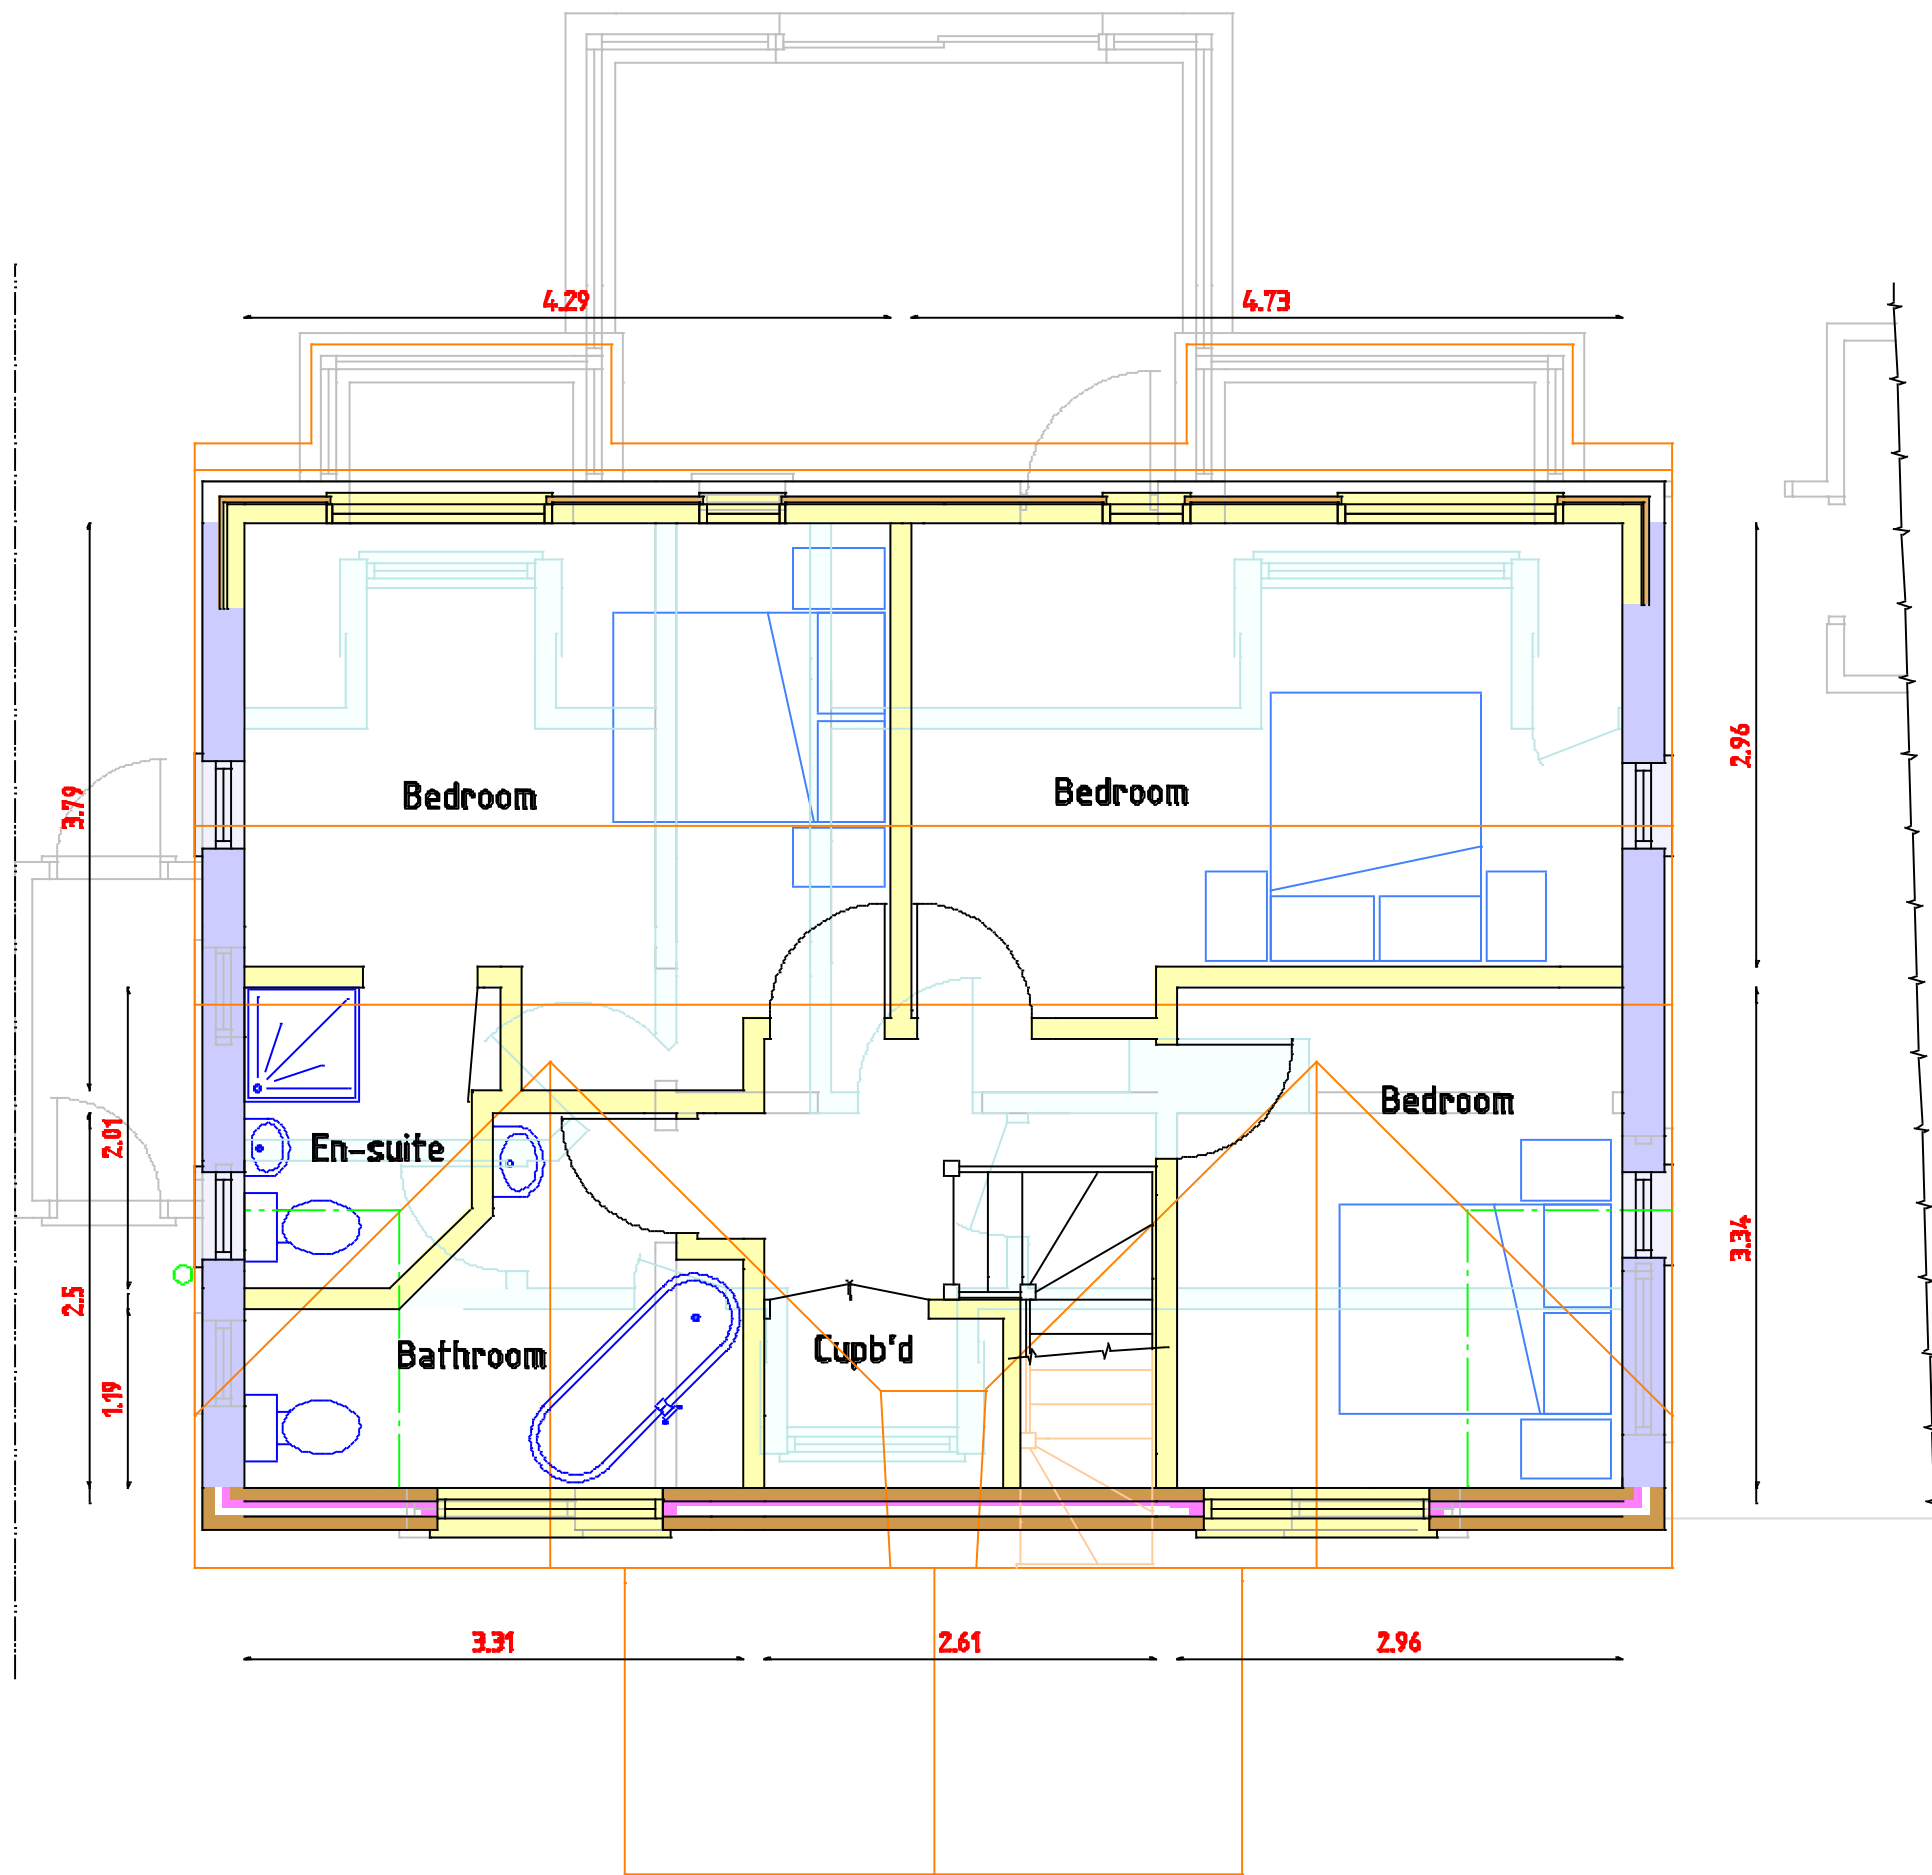

Proposed First Floor

 

Scale 1 : 50



PROJECT
Proposed front extension, front
elevational alterations, rear dormer
and internal alterations at Holyrood,
Sylvan Way, Bognor Regis. PO21 2RS

CLIENT Ms M Blondini

Scales
1:50, 1:100
1:500, 1:1250

Date
Dec 2018

Drawn
srb

Revisions	
Drawing No	15/18/31
	6