


Key:

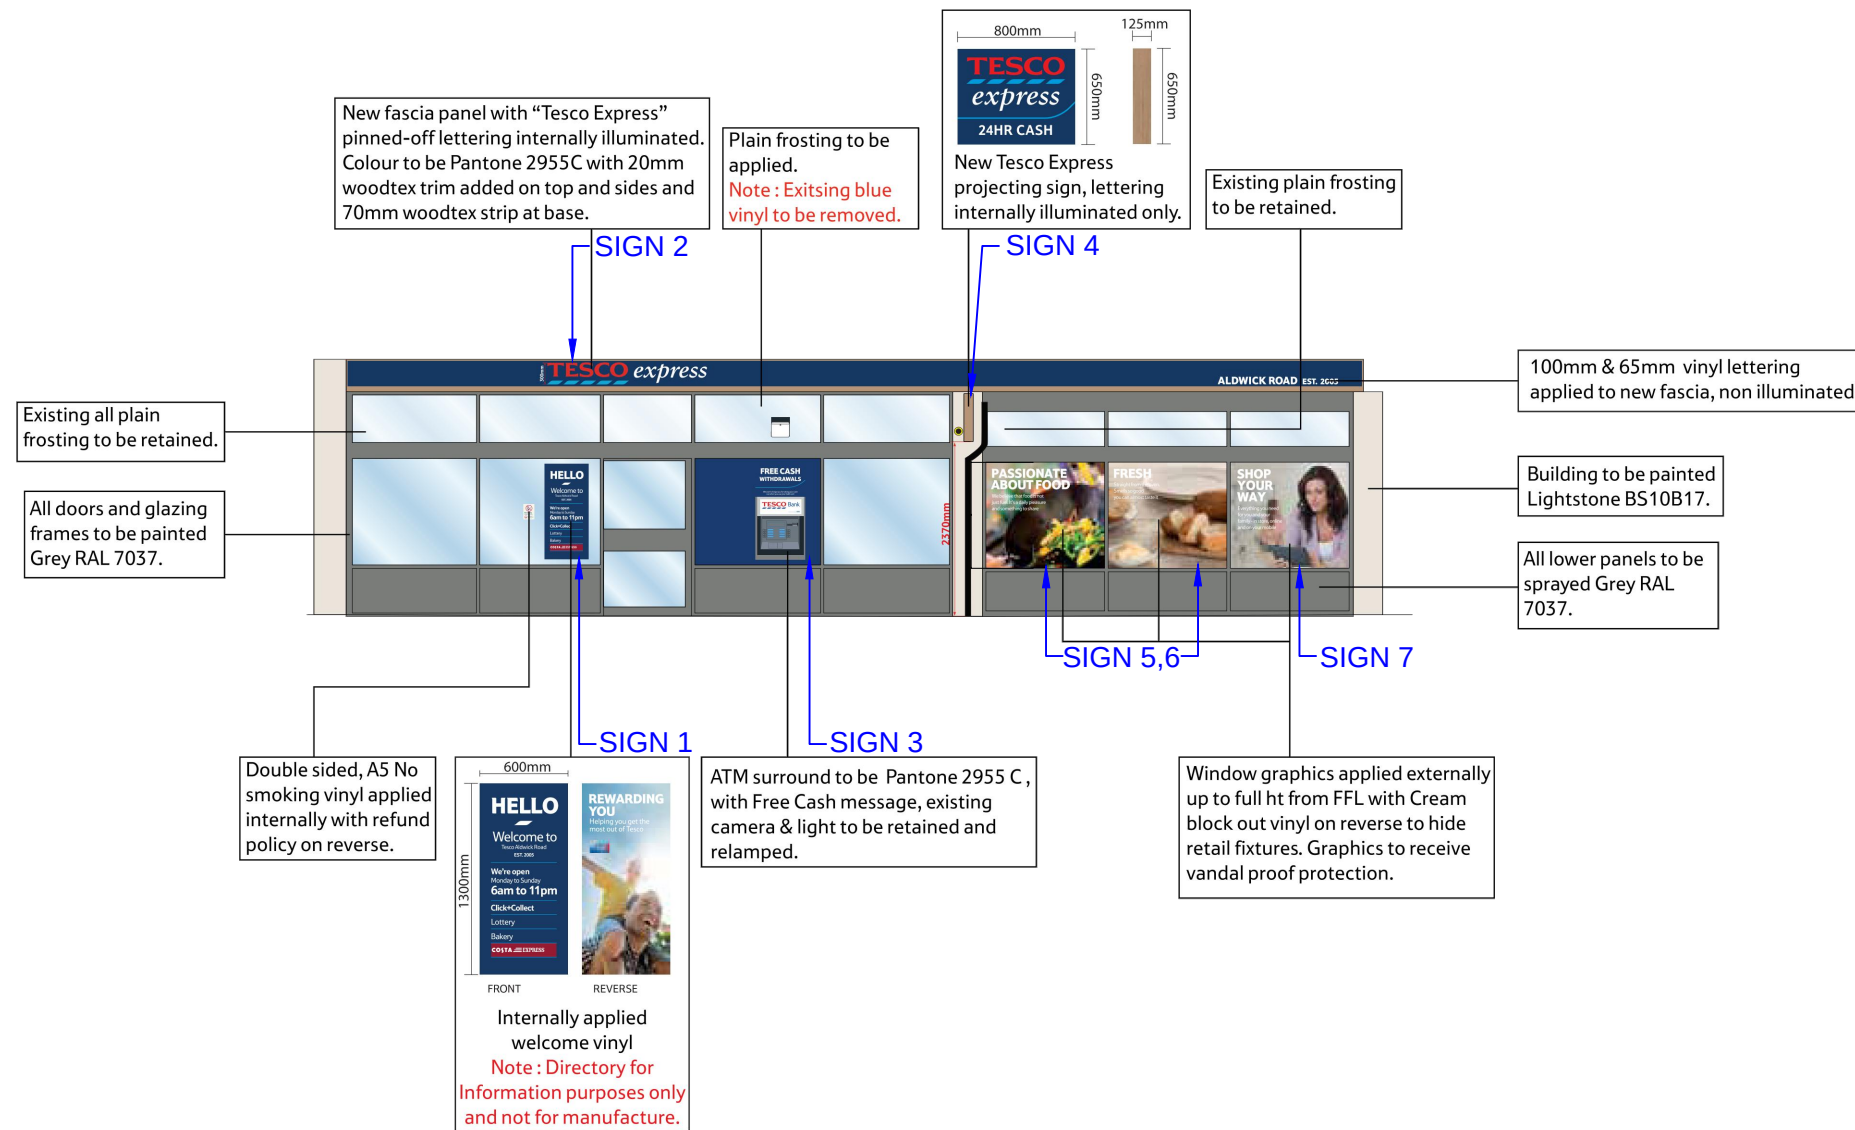

A number line from 0 to 10. The segments between 0 and 1, 1 and 2, 2 and 3, 3 and 4, and 4 and 5 are shaded black. The segment between 5 and 10 is white.

[illegible]

Client's Name
Tesco Stores Ltd.

Project Name
Tesco Express
84 Aldwick Road, Bognor Regis
West Sussex, England, PO21 2PE

Drawing Title
Proposed signage details
Front Elevation

Purpose For Planning

Project number	B464
----------------	------

Date April 2017

Drawn by MBR

Checked by BAL

Drawing
Number **B464_002_Rev A**

Scale @ A3 1:100