



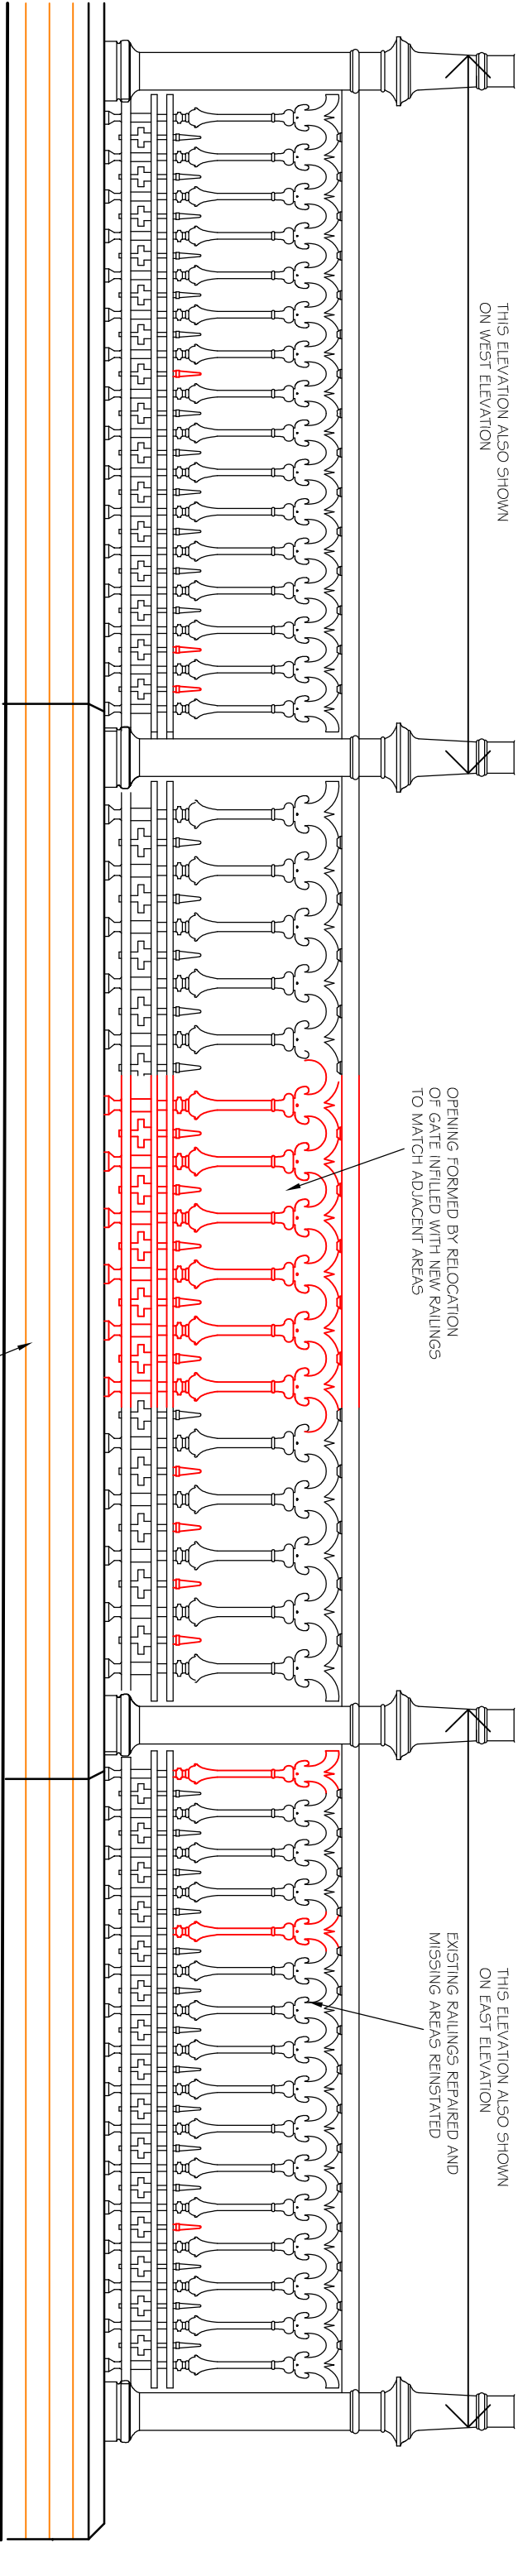

PROPOSED SOUTH ELEVATION

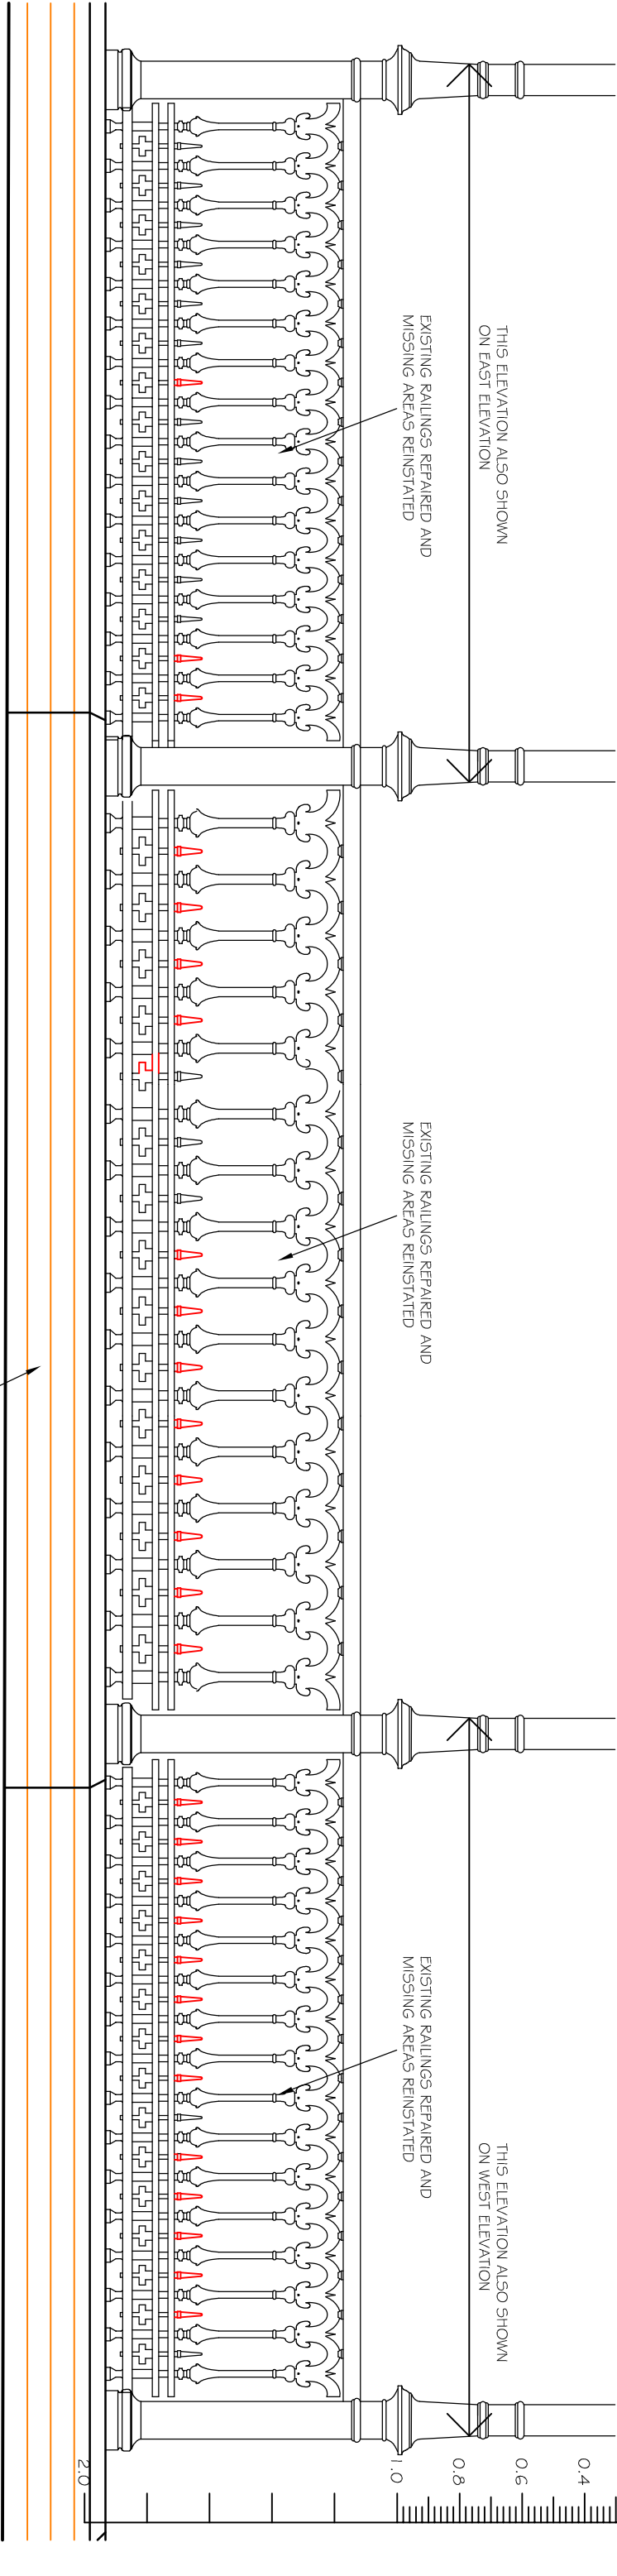

PROPOSED NORTH ELEVATION

- RED INDICATES NEW METALWORK ELEMENTS  
TO REPLICATE EXISTING ADJACENT AREAS
- BLUE INDICATES EXISTING METALWORK  
ELEMENTS RELOCATED AND REPAIRED

NOTES  
WRITTEN DIMENSIONS TO BE TAKEN IN PREFERENCE TO SCALE. AND  
ARE TO BE CHECKED ON SITE PRIOR TO COMMENCING WORK.  
THIS DRAWING IS TO BE READ IN CONJUNCTION WITH ALL OTHER  
DOCUMENTS RELATING TO THIS PROJECT.  
ANY DISCREPANCIES ARE TO BE REFERRED IMMEDIATELY TO THE  
PROJECT DESIGNER.  
THIS DRAWING IS COPYRIGHT AND SHOULD NOT BE USED OR  
REPRODUCED IN ANY MANNER WITHOUT THE WRITTEN  
CONSENT OF THE CONTRACTOR'S RESPONSIBILITY TO ENSURE COMPLIANCE  
WITH THE BUILDING REGULATIONS.

PROJECT

BOGNOR REGIS BANDSTAND  
THE ESPLANADE  
BOGNOR REGIS  
WEST SUSSEX

DRAWING TITLE

RAILING REPLACEMENT / REPAIR  
DETAILS - SHEET 1 OF 2

CLIENT

ARUN DISTRICT COUNCIL

SCALE

1:20@A3

DRAWN BY

PLB

DATE

NOV 18

DWG NO

824/05

REV. -



Unit 3b Woodhorn Business Centre  
Woodhorn Lane  
Oving Chichester  
West Sussex PO20 2BX  
Tel 01243 774764  
www.sloaneandbrown.co.uk