


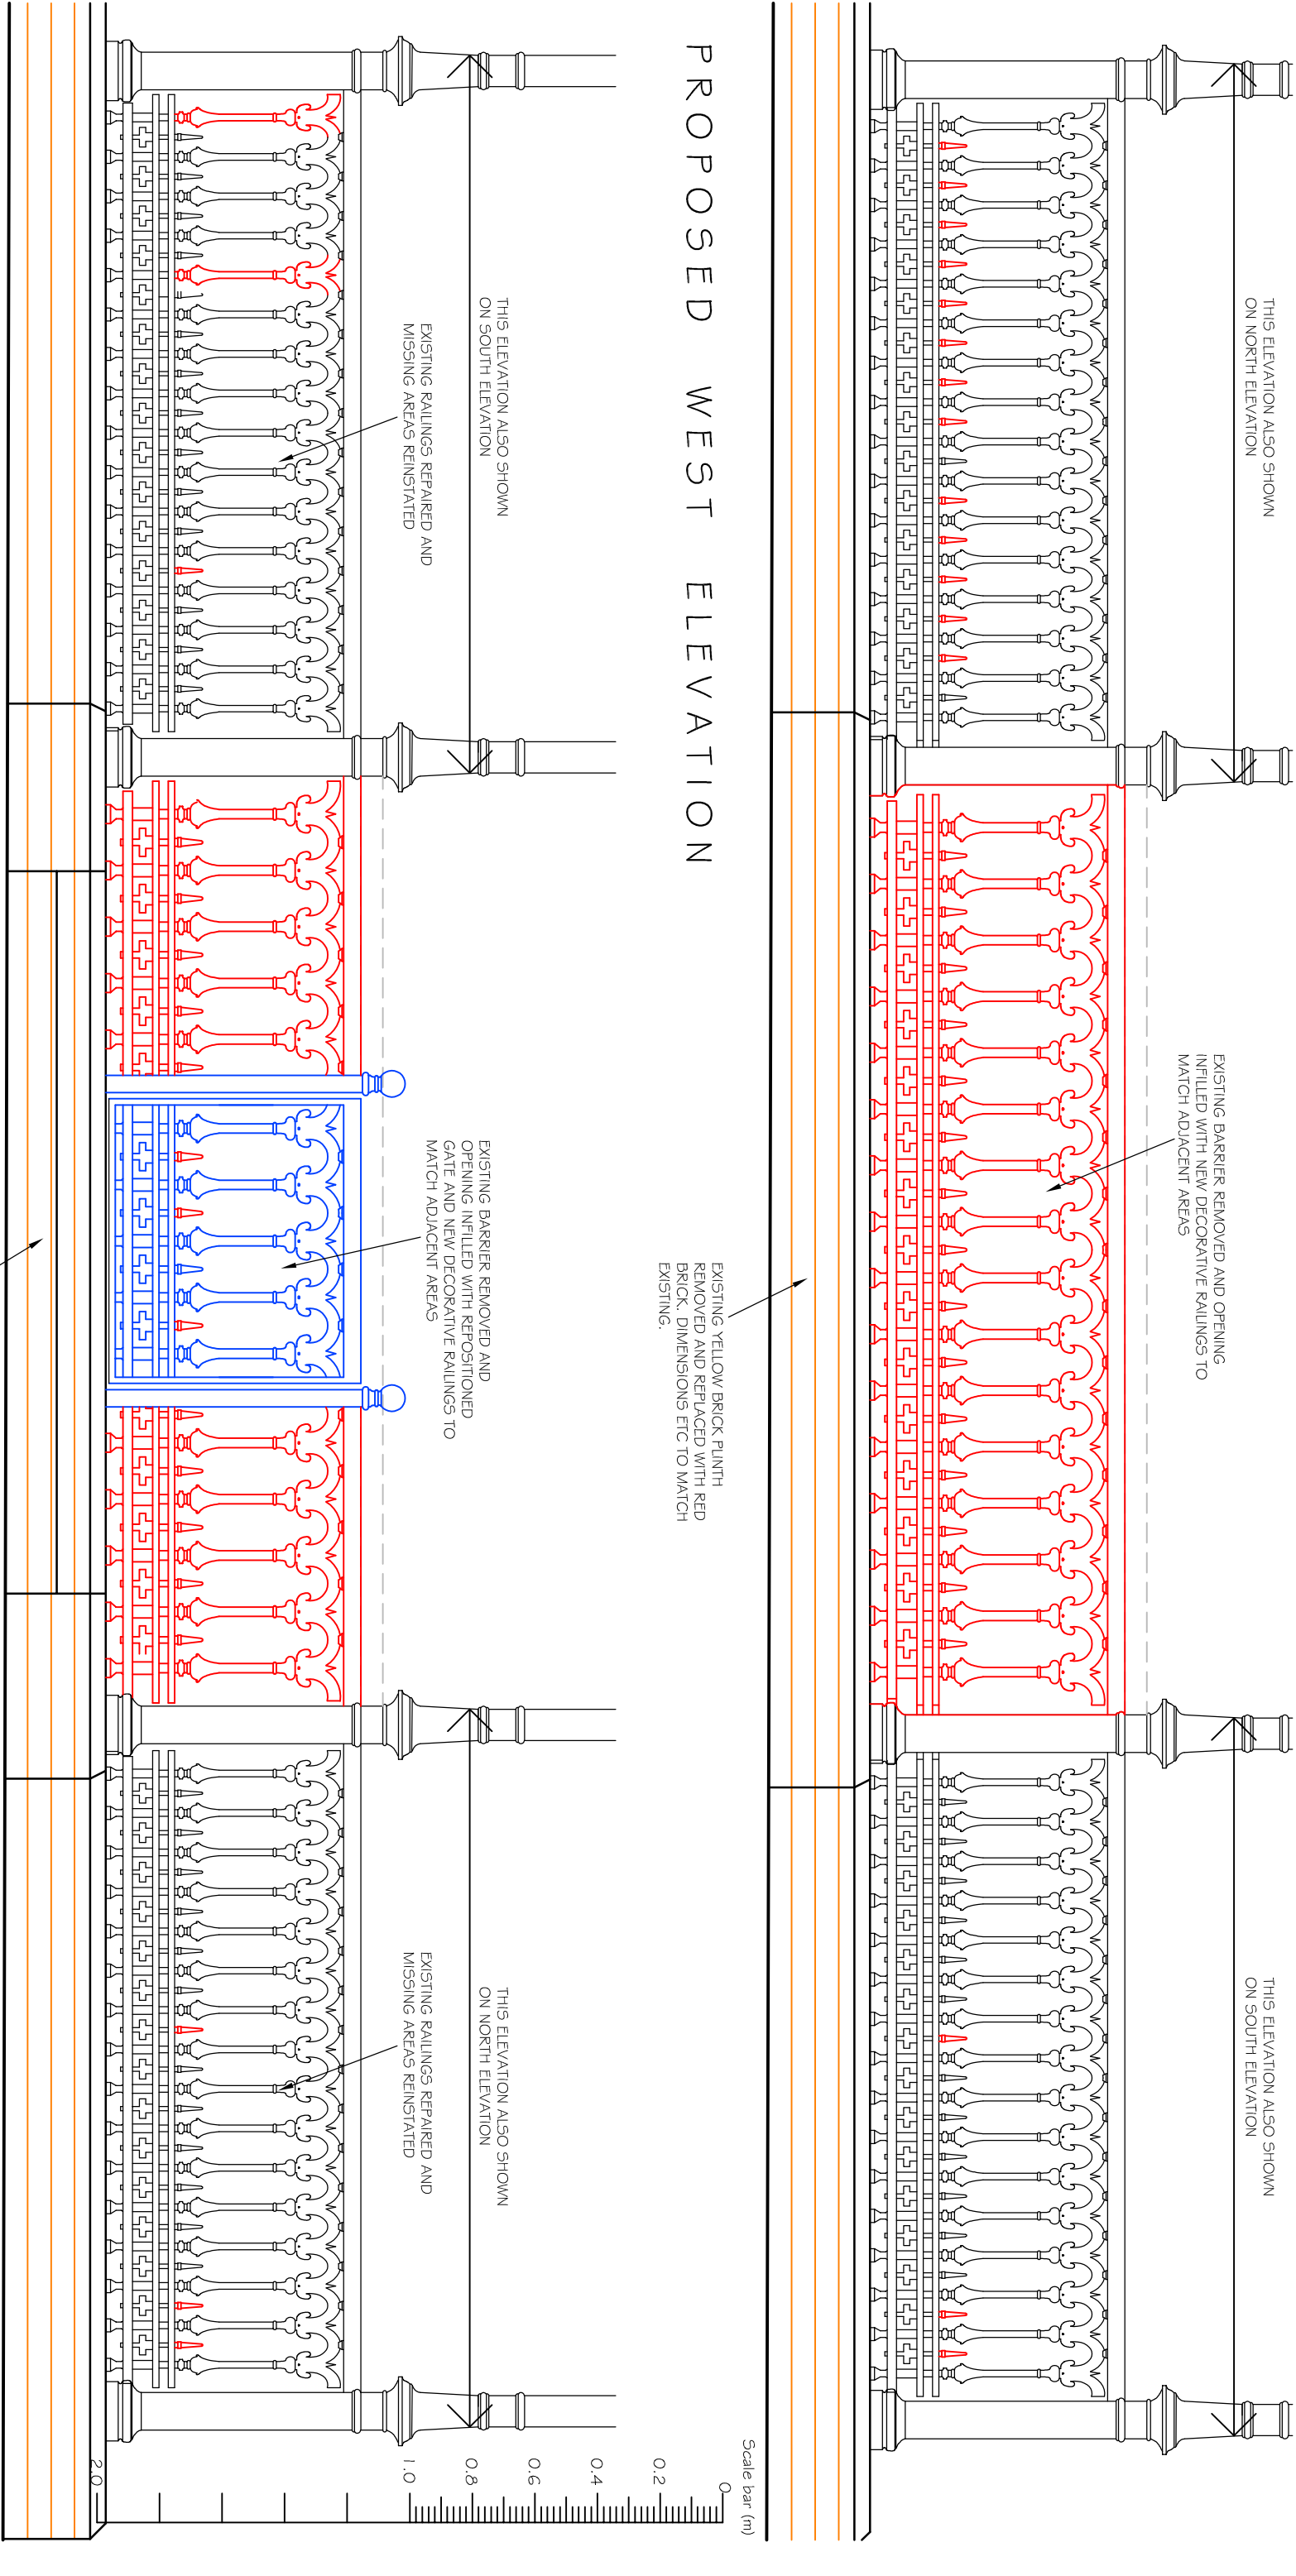

PROPOSED WEST ELEVATION

PROPOSED EAST ELEVATION

RED INDICATES NEW METALWORK ELEMENTS
TO REPLICATE EXISTING ADJACENT AREAS

BLUE INDICATES EXISTING METALWORK
ELEMENTS RELOCATED AND REPAIRED

NOTES
WRITTEN DIMENSIONS TO BE TAKEN IN PREFERENCE TO SCALE, AND
ARE TO BE CHECKED ON SITE PRIOR TO COMMENCING WORK.
THE DRAWING IS TO BE USED IN CONJUNCTION WITH ALL OTHER
DOCUMENTS RELATING TO THIS PROJECT.
ANY DISCREPANCIES ARE TO BE REFERRED IMMEDIATELY TO THE
PROJECT DESIGNER.
THIS DRAWING IS COPYRIGHT, AND SHOULD NOT BE USED OR
REPRODUCED WITHOUT PERMISSION.
IT IS THE CONTRACTOR'S RESPONSIBILITY TO ENSURE COMPLIANCE
WITH THE BUILDING REGULATIONS.

REV. DESCRIPTION

DATE

PROJECT
BOGNOR REGIS BANDSTAND
THE ESPLANADE
BOGNOR REGIS
WEST SUSSEX

DRAWING TITLE
RAILING REPLACEMENT / REPAIR
DETAILS - SHEET 2 OF 2

CLIENT
ARUN DISTRICT COUNCIL

SCALE
1:20@A3

DWG NO
824/06

DRAWN BY
FLB

DATE
NOV 18

REV. -

CHARTERED BUILDING SURVEYORS

SLOANE

BROWN

ARCHITECTURAL SERVICES

Unit 3b Woodhorn Business Centre

Woodhorn Lane

Oving Chichester

West Sussex PO20 2BX

Tel 01 243 774764

www.sloaneandbrown.co.uk